


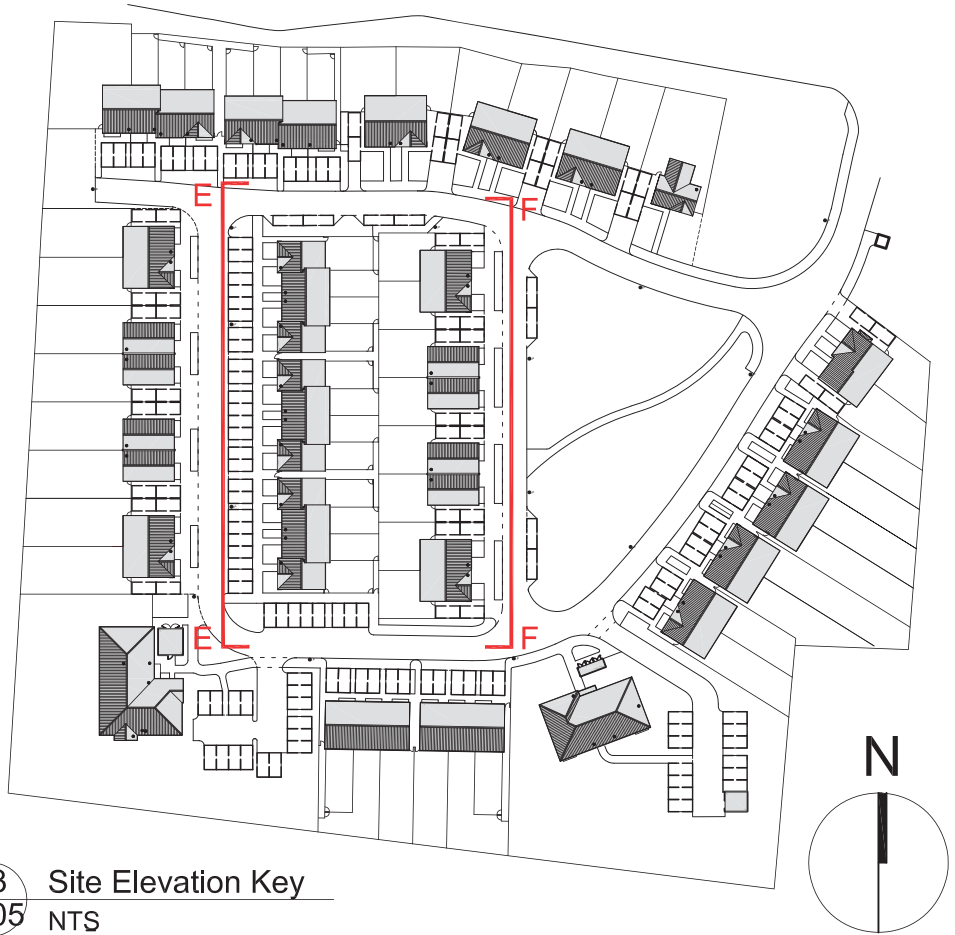

This drawing is not to be scaled. The architect is to be informed of any errors before work proceeds. The general contractor is responsible for checking all dimensions.

#### Notes

For hard and soft landscaping and roadway finishes please refer to Landscape Architect and Highways Engineer's drawings.



01 Rendered Elevation E-E  
2205 Scale: 1:200



02 Rendered Elevation F-F  
2205 Scale: 1:200

0 23:10:2018  
Issue for Planning

NF TW

Rev Date + notes

Drawn Chkd

**r h p** r h partnership architects  
30-31 Foundry Street Brighton BN1 4AT  
T 01273 645220  
www.rhpartnership.co.uk  
brighton@rhpartnership.co.uk

Project  
Land to the south of Cornfield Close  
Littlehampton

Drawing  
Proposed Rendered Elevations  
E-E and F-F

|                   |             |              |
|-------------------|-------------|--------------|
| Job Ref           | Dwg No      | Revision     |
| <b>P0516</b>      | <b>2205</b> | <b>00</b>    |
| Scale(s)<br>1:200 | Size<br>A1  | Drawn<br>MBR |

Status  
**Planning**

