



This drawing is not to be scaled. The architect is to be held responsible for the accuracy of the information provided and the contractor is responsible for checking all dimensions

Notes

For hard and soft landscaping and roadway finishes please refer to Landscape Architect and Highways Engineer's drawings.

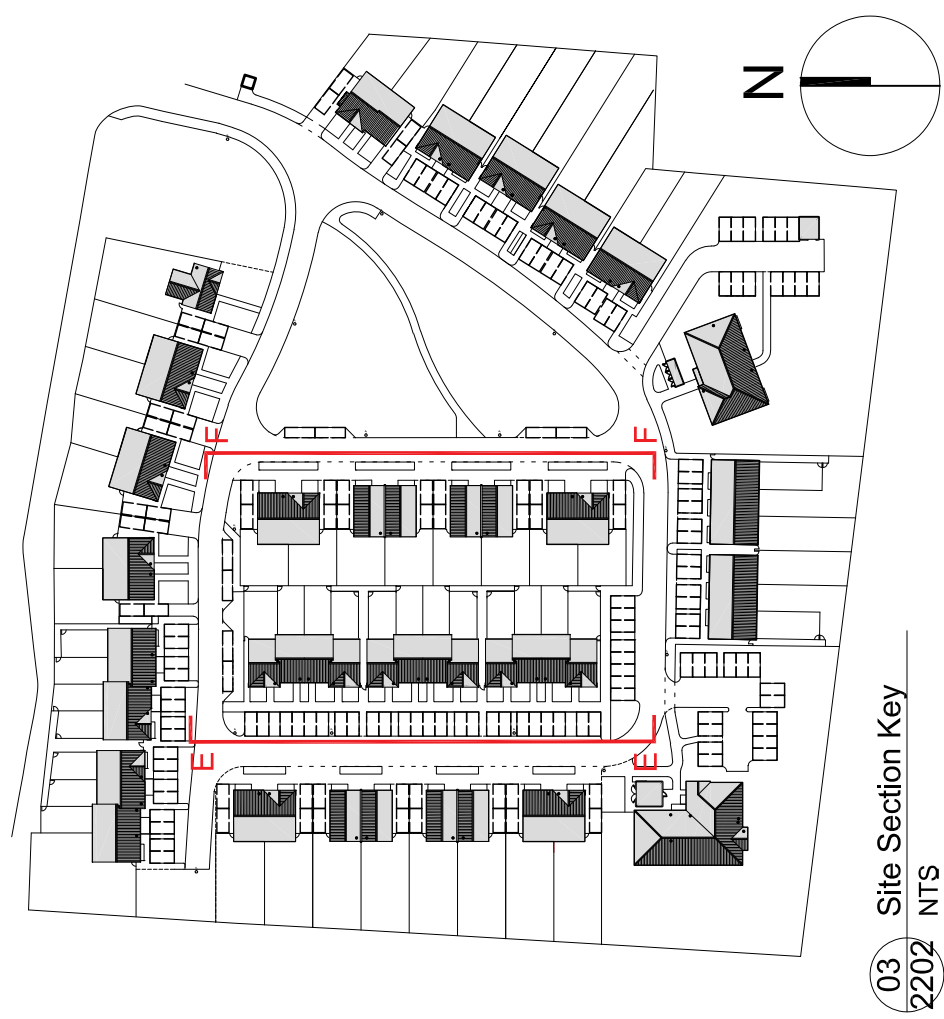

03 Site Section Key
2202 NTS

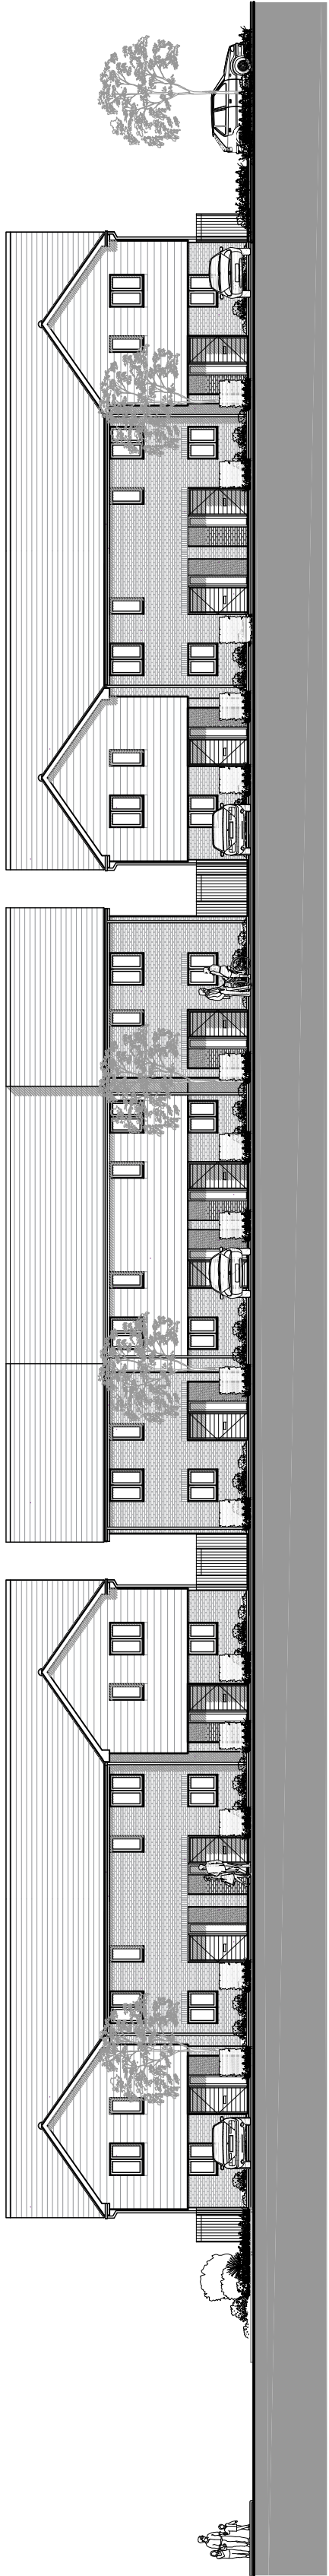

PLOT
27/26/25/24
House Type C

PLOT
31/30/29/28
House Type C1

PLOT
35/34/33/32
House Type C

01 Proposed Site Section E-E
2202 Scale: 1:200



PLOT
43/42
House Type B

PLOT
39/38
House Type B2

PLOT
37/36
House Type B
(Rear View)

02 Proposed Site Section F-F
2202 Scale: 1:200

0 2018.10.24 Issue for Planning TW SH


Rev Date Notes

Drawn Checked

rhp partnership architects
55-57, The Quadrant, Brighton BN1 4AT
T 01273 645220
www.rhpartnership.co.uk
brighton@rhpartnership.co.uk

Project
Land to the south of Cornfield Close
Littlehampton

Drawing
Proposed Site Sections
E-E and F-F

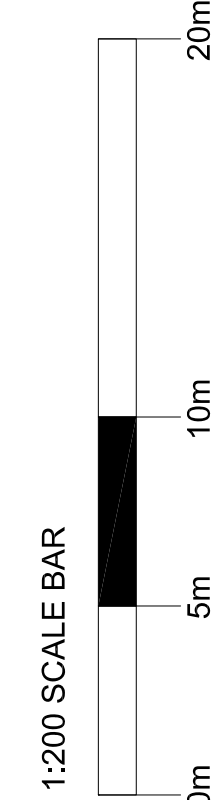

Job Ref	Draw No	Revision
P0516	2202	00
Scale(s)	Size	Chd
1:200@A1	A1	TW SH
Status		
Planning		