


This drawing is not to be scaled. The architect is to be held responsible for the accuracy of the information provided. The contractor is responsible for checking all dimensions.

Notes


For hard and soft landscaping and roadway finishes please refer to Landscape Architect and Highways Engineer's drawings.

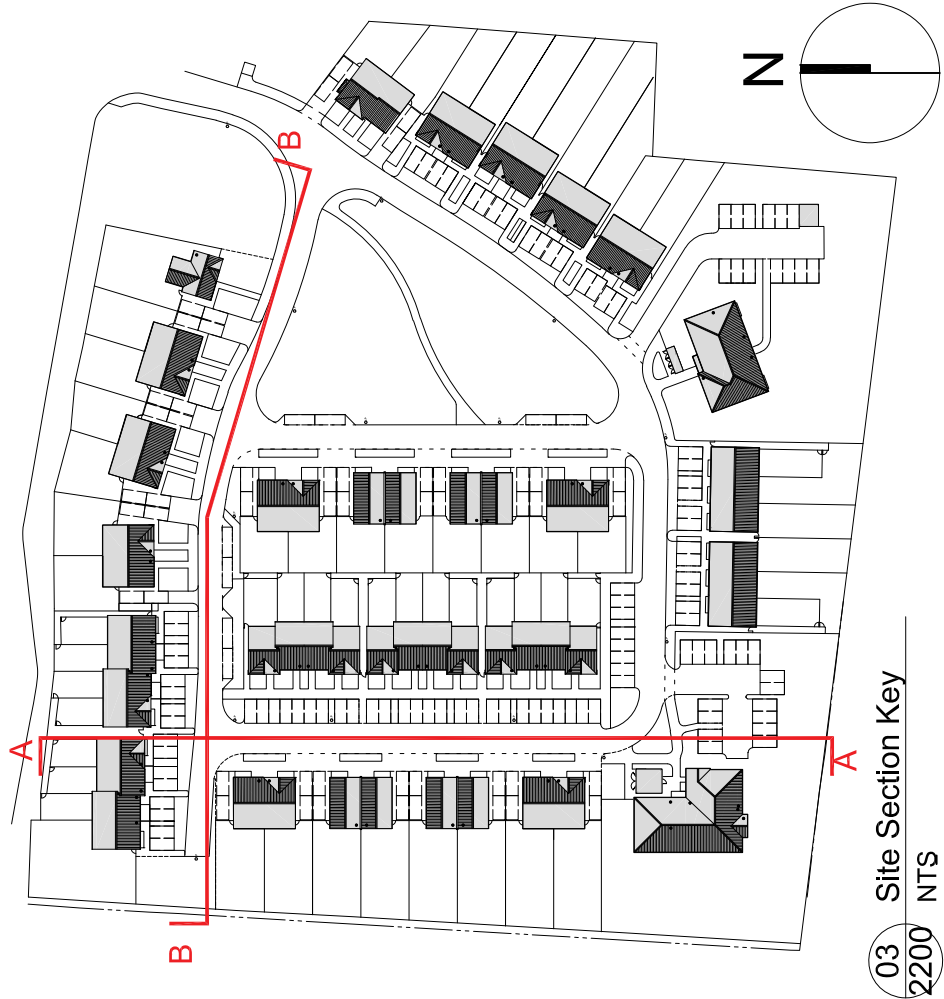

03 Site Section Key  
2200 NTS



01 Proposed Site Section A-A  
2200 Scale: 1:200

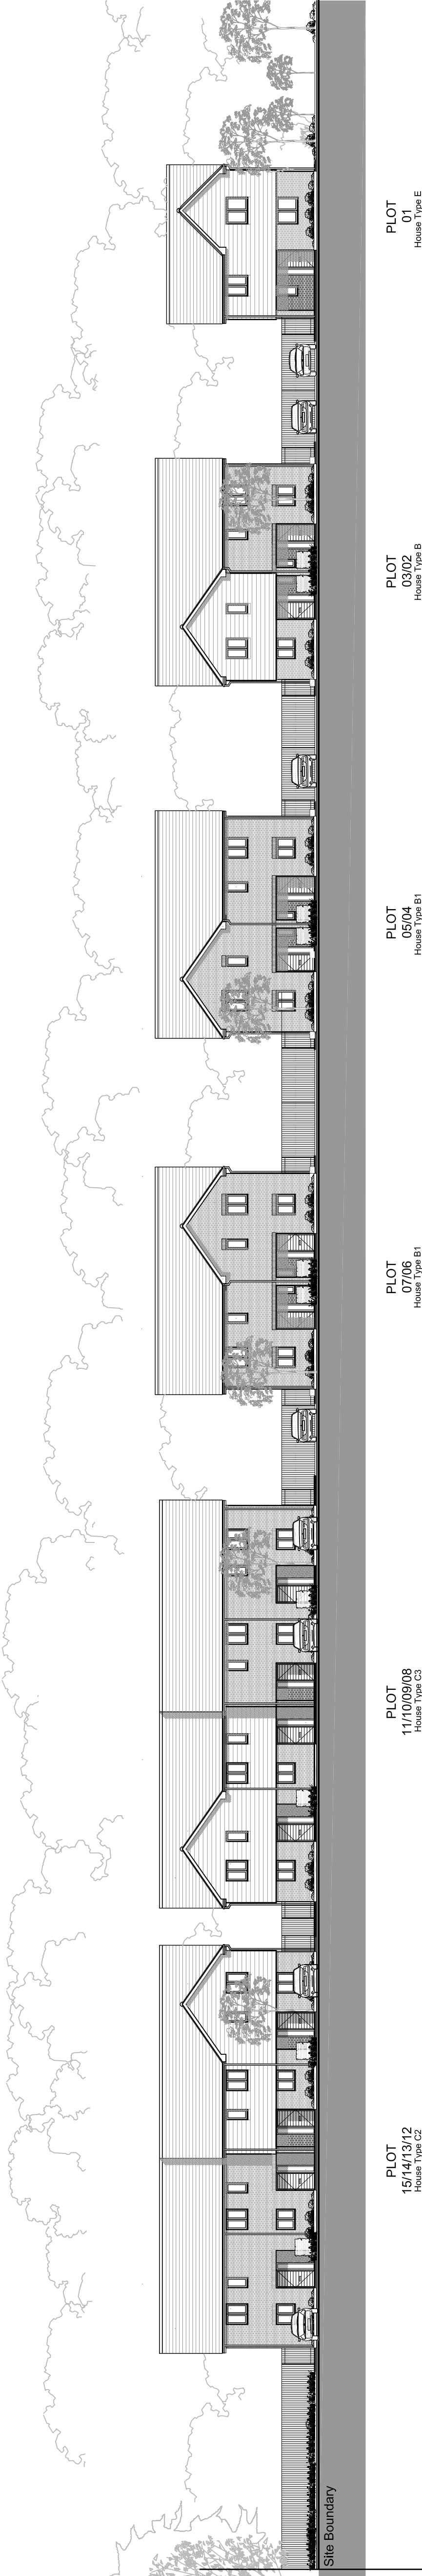

02 Proposed Site Section B-B  
2200 Scale: 1:200

Rev Date + Value  
00 2018.10.24 Issued for Planning  
TW SH

**rhp** partnership architects  
5, The Quadrant, Brighton BN1 4AT  
T 01273 645220  
www.rhpartnership.co.uk  
brighton@rhpartnership.co.uk

Project  
Land to the south of Cornfield Close  
Littlehampton

Drawing  
Proposed Site Sections  
A-A and B-B

|          |         |          |
|----------|---------|----------|
| Job Ref  | Draw No | Revision |
| P0516    | 2200    | 0        |
| Scale(s) | Size    | Drawn    |
| 1:200@A1 | A1      | TW       |
| Status   | SH      |          |

Planning

