


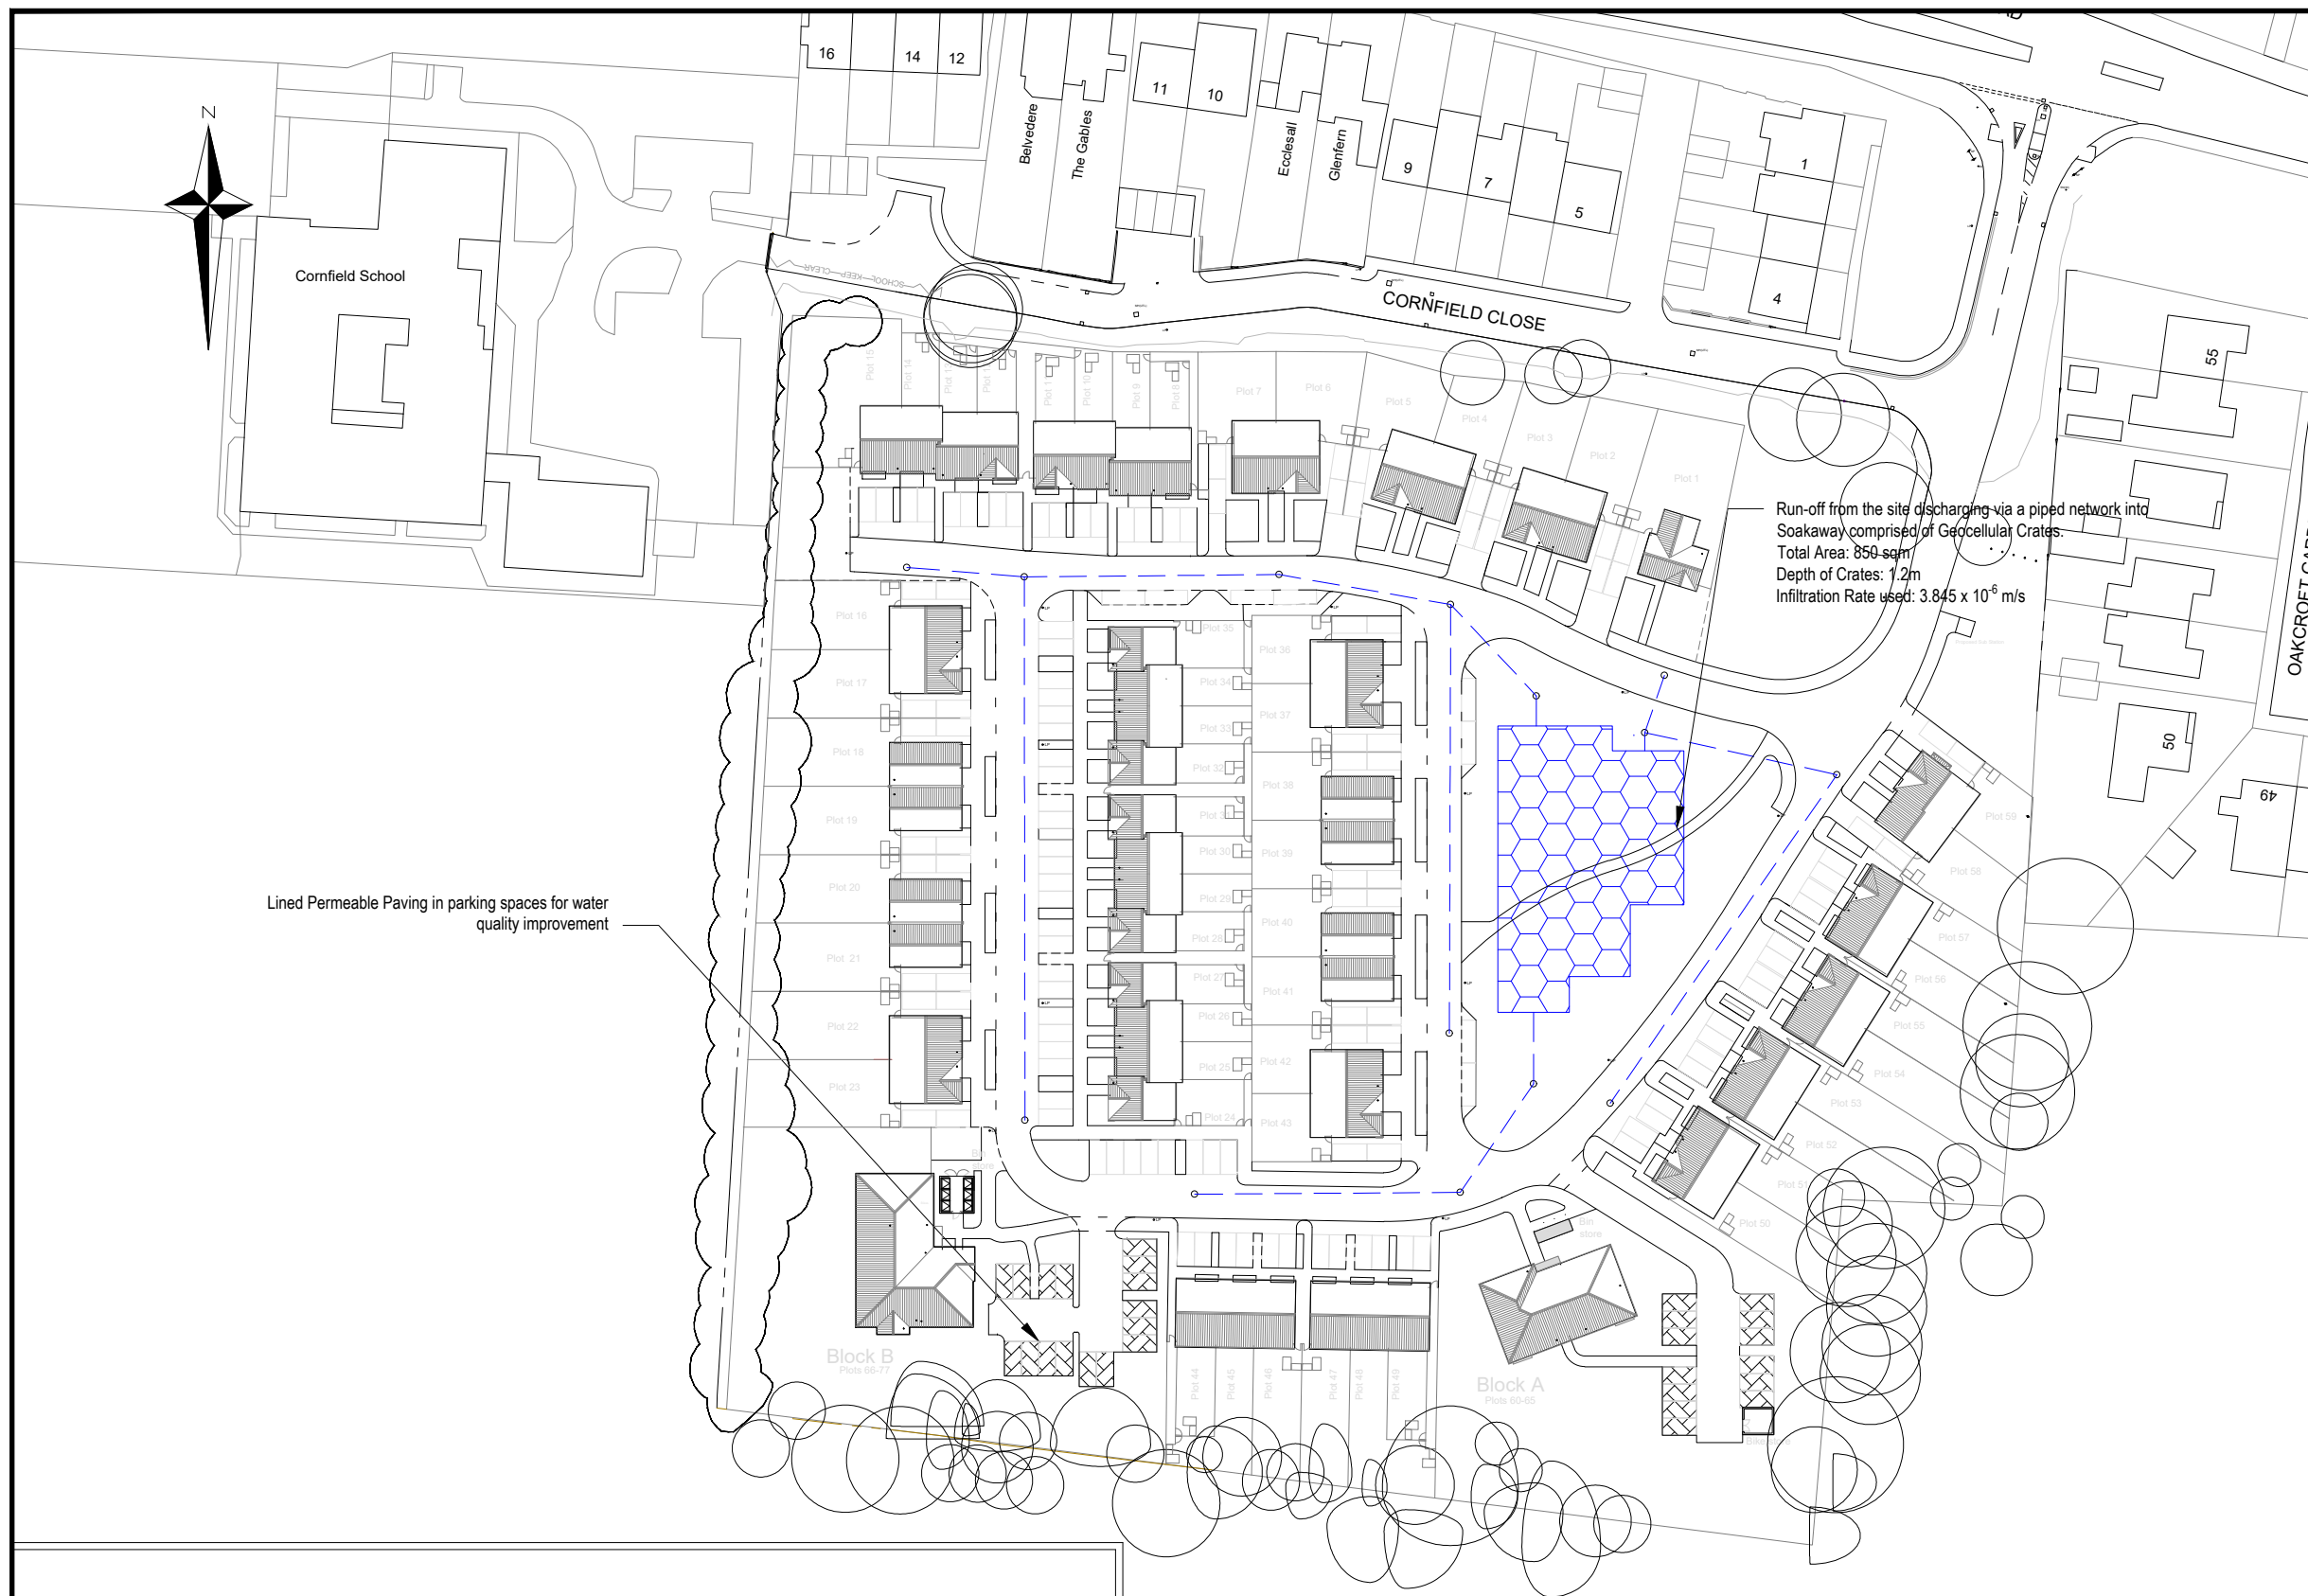

NOTES

1. Dimensions not to be scaled.
2. Site layout from architect's layout. Drawing no. P0156 - 2000 00.

KEY

- Approximate Site Boundary
- Permeable Paving
- Geocellular Crates
- Proposed Surface Water Sewer

P3	Updated Architects Layout	09.11.2018 SM	-
P2	Revised as per Client Comments	19.10.2018 SM	CS
P1	Draft for Comment	21.09.2018 SM	CS
Rev.	Description	Date	Chkd



Glanville

Cornerstone House
62 Foxhall Road, Didcot
Oxon, OX11 7AD
Tel: (01235) 515550 Fax: (01235) 817799
postbox@glanvillegroup.com www.glanvillegroup.com

Client :	Thakeham Client Ltd		
Project :	Land at Cornfield Close, Wick Littlehampton BN17 6HY		
Title :	Indicative Surface Water Drainage Strategy		
Project Engineer :	C. Salt	Scale :	1:1000 @ A3
Project Director :	J. Birch	Date :	November 2018
Status :	PRELIMINARY		
Drawing No.	CV8171223 - SK04	Rev	P3

