
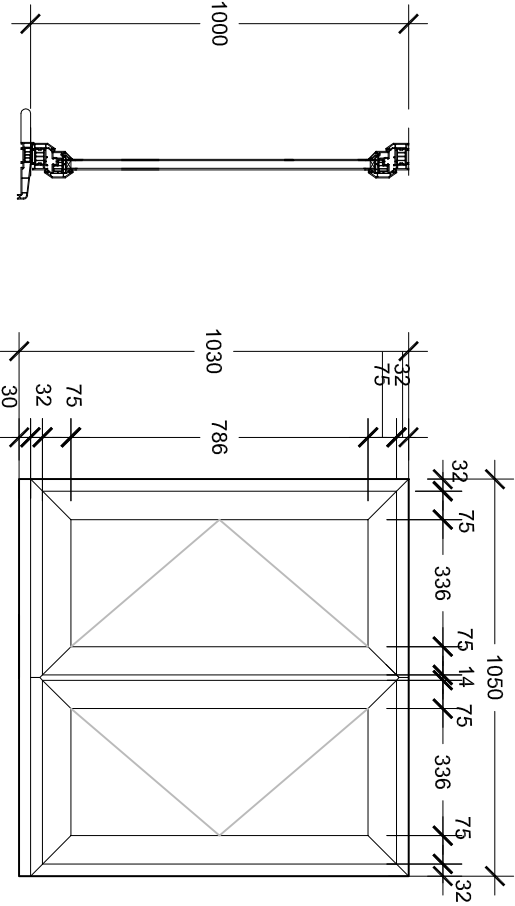


General Notes:

Do not scale dimensions from this drawing, unless for Planning purposes.

The Contractor is responsible for checking all dimensions on site prior to commencement of the works.

This drawing is to be read in conjunction with the specification.

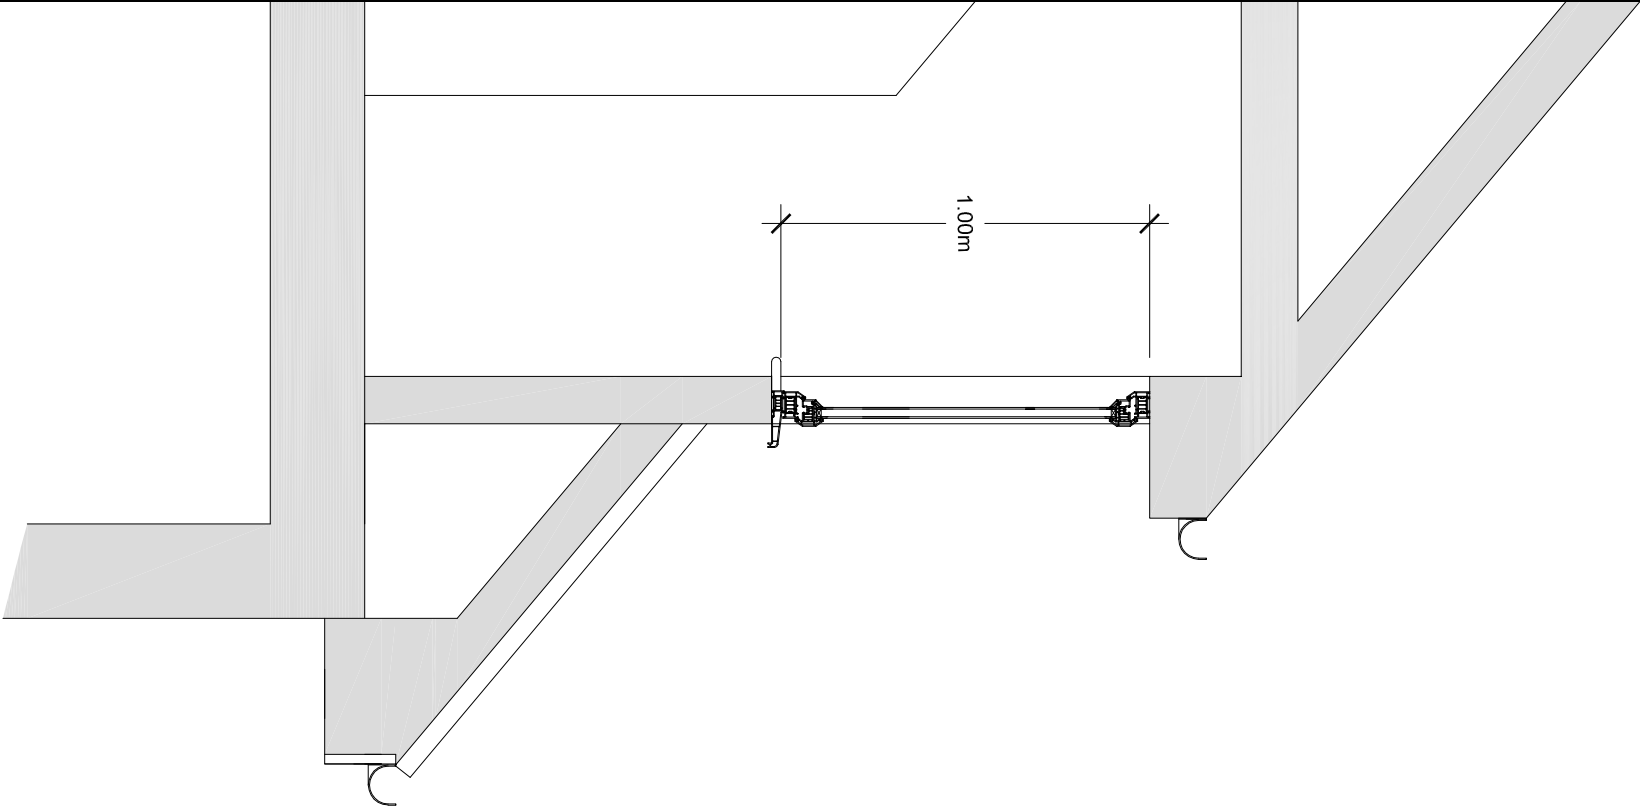

Revision	Date	Description
Client: Mr & Mrs B Lane, 7 Lakeview, Hendon Avenue, BN16 2LX		
Project: Replacement window		
Drawing Title: Existing window		
Scale: 1:20	Date: 25/11/2020	Drawn By: BE
Drawing Number: 1407/003	Revision: -	
Brian Elstone Surveying Services Ltd Brian Elstone, MCIOB, IMAPS, FCABE Building Surveyor and Architectural Consultant CDM Consultant 1 Heme Court, Station Road, Rustington, West Sussex, BN16 3BQ Phone: 01903 784884, Mobile: 07710 593021. Email: brian@elstone.biz		