

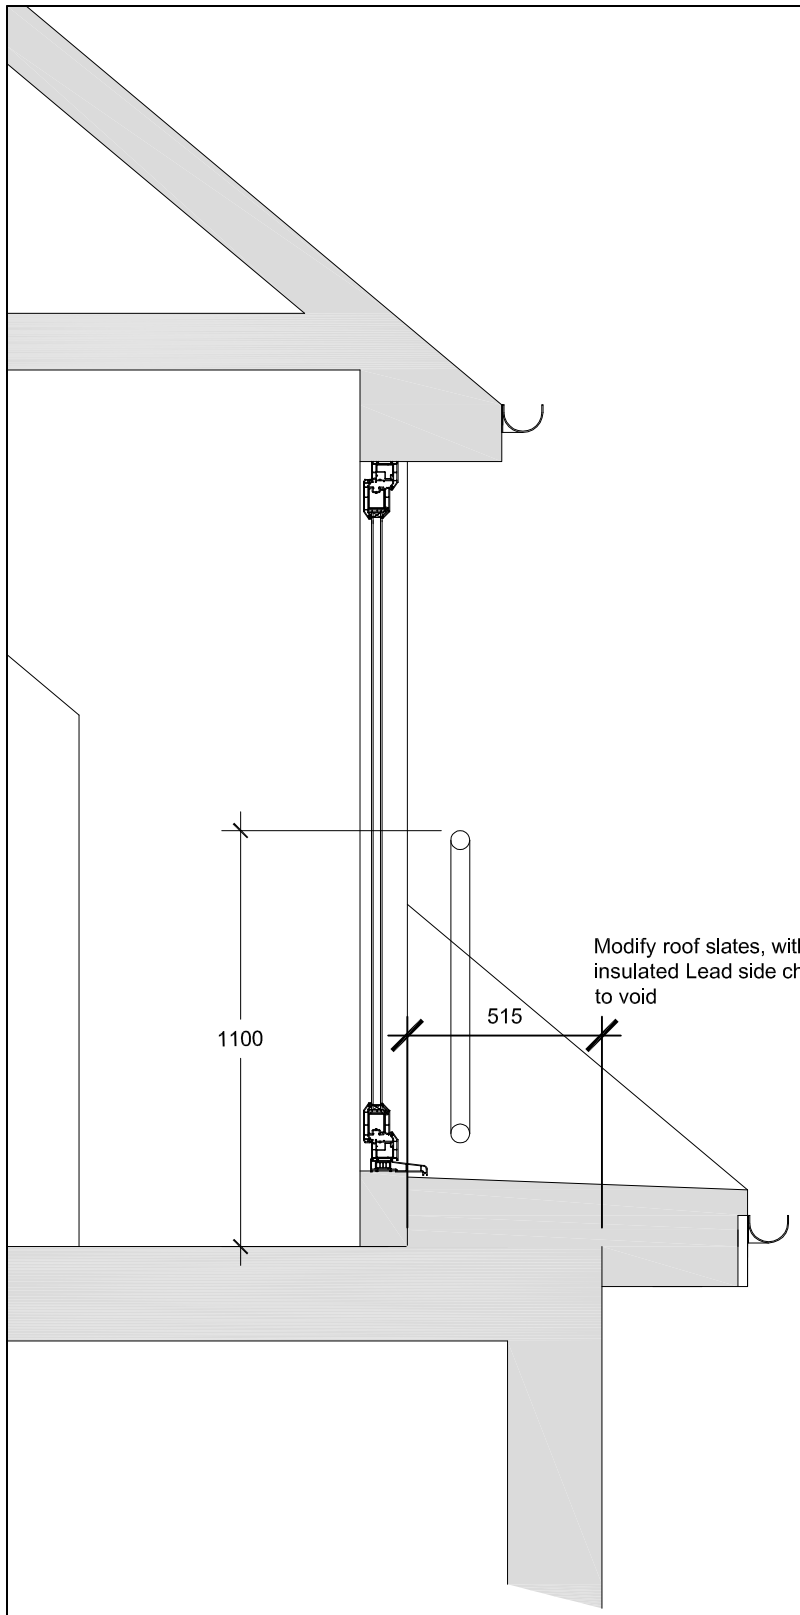


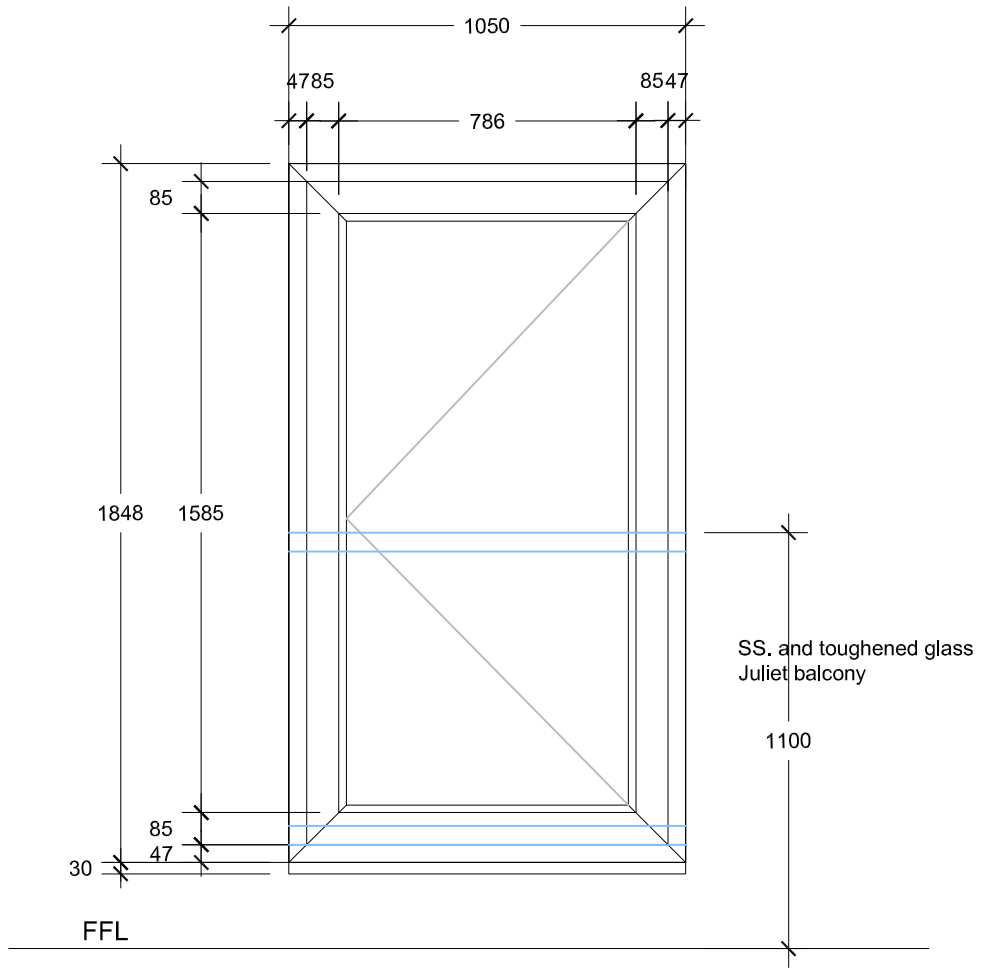

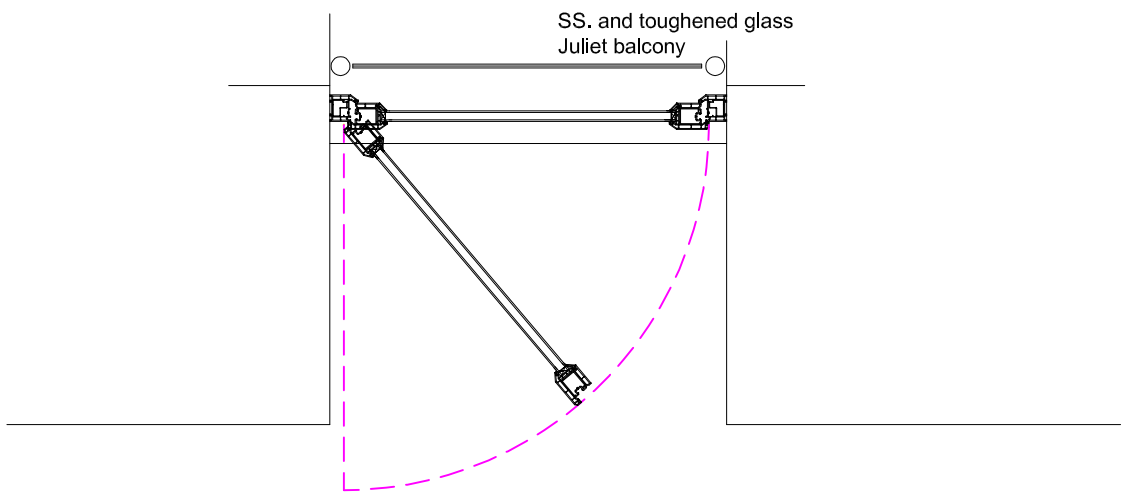

General Notes:

Do not scale dimensions from this drawing, unless for Planning purposes.

The Contractor is responsible for checking all dimensions on site prior to commencement of the works.

This drawing is to be read in conjuction with the specification.

Revision	Date	Description

Client:

Mr & Mrs B Lane, 7 Lakeview, Hendon Avenue, BN16 2LX

Project:

Replacement window

Drawing Title:

Proposed window

Scale:	Date:	Drawn By:
1:20	25/11/2020	BE

Drawing Number: 1407/003

Revision: A

Brian Elstone Surveying Services Ltd
Brian Elstone, MCIOB, IMaPS, FCABE
Building Surveyor and Architectural Consultant
CDM Consultant

1 Herne Court, Station Road, Rustington,
West Sussex, BN16 3BQ
Phone: 01903 784884, Mobile: 07710 593021.
Email: brian@elstone.biz

ARUN DISTRICT COUNCIL LU/330/20/PL