ARUN DISTRICT COUNCIL:LU/334/07

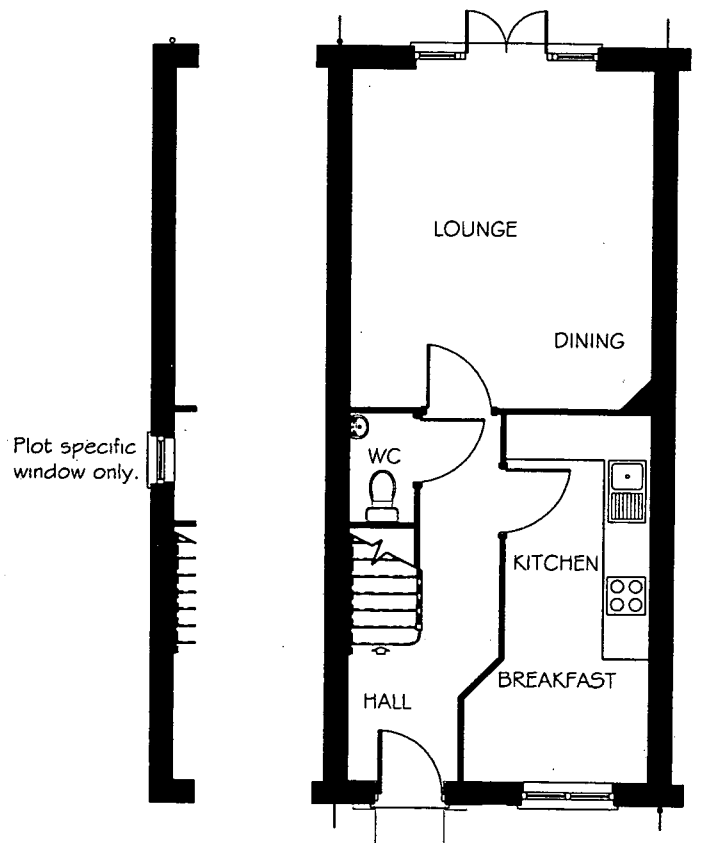

GROUND FLOOR PLAN

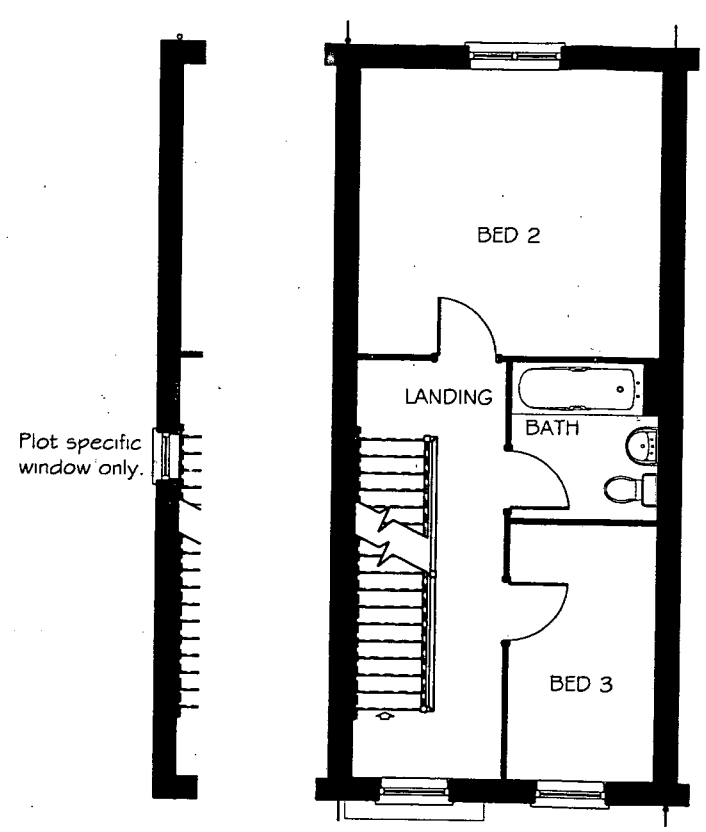

FIRST FLOOR PLAN

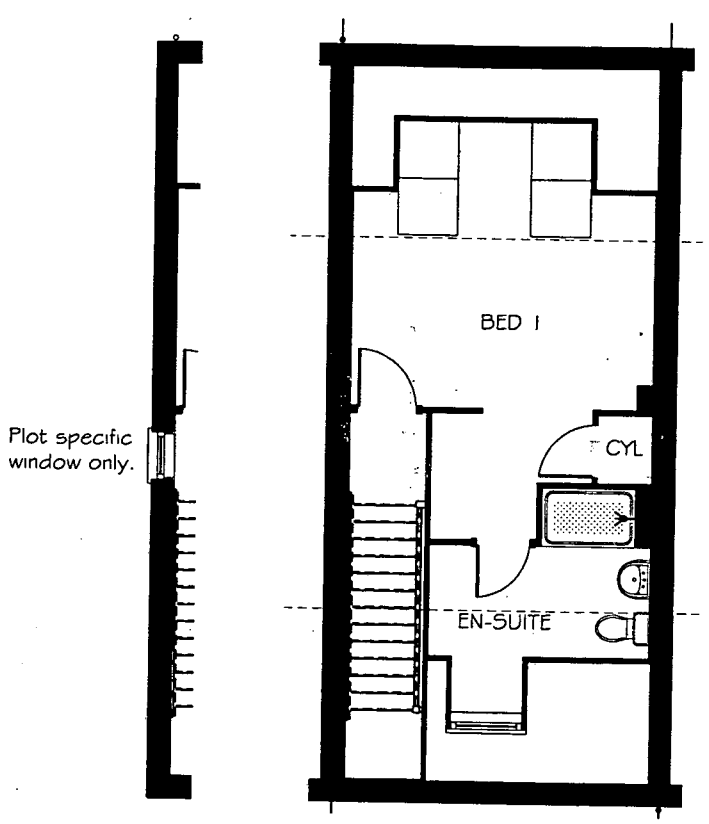

SECOND FLOOR PLAN

REVISIONS

DRAWN ABA	SCALE 1:100	AREA 113.84 SQ.M.	
DATE JAN '06		1089 SQ.FT.	

HOUSE: HOUSETYPE H1089
3 BED HOUSE

TITLE: PLANNING DRAWING
FLOOR PLANS - MONO

2006 RANGE

George Wimpey LAING HOMES

DRAWING NUMBER: 0553/H1089/PL1 REV