ARUN DISTRICT COUNCIL:LU/331/07

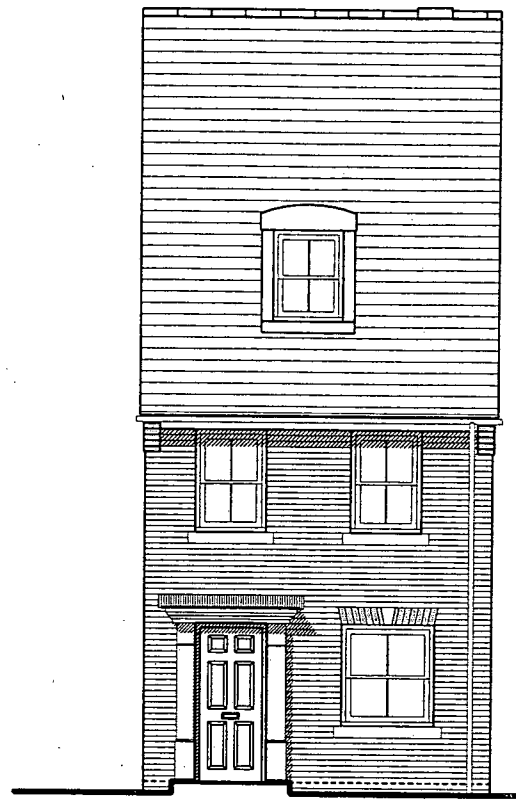

FRONT ELEVATION

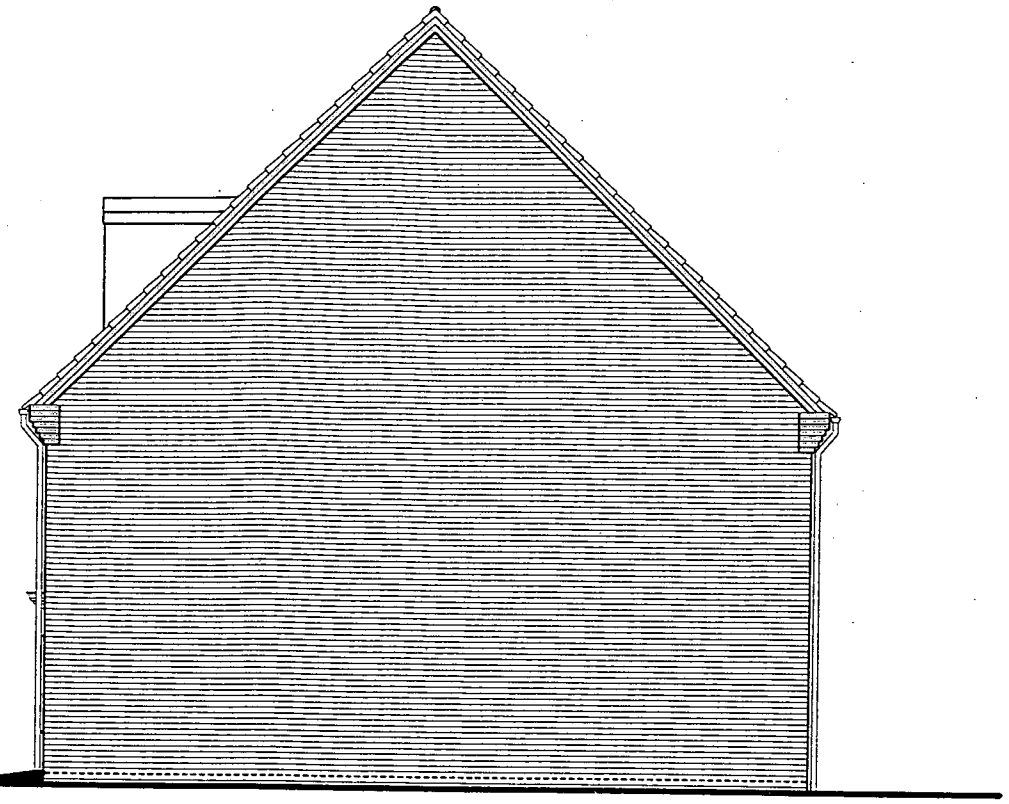

SIDE ELEVATION

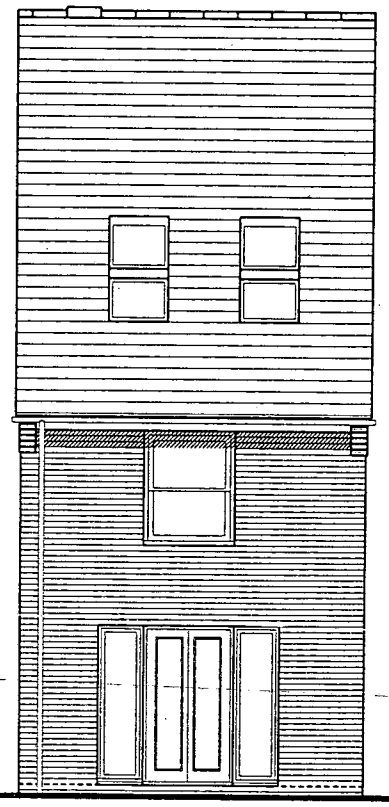

REAR ELEVATION

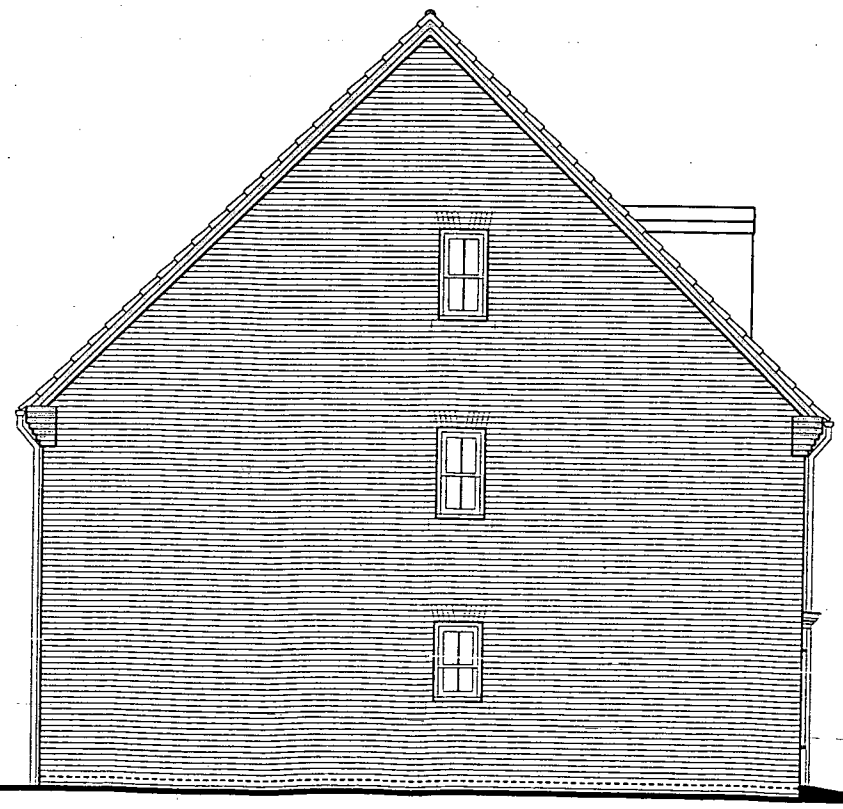

SIDE ELEVATION

Prominent side elevations to have glazing bars & head/cill treatment

Plot specific window only.

REVISIONS

DRAWN ABA	SCALE 1:100	AREA 113.84	SQ.M.
DATE JAN '06		1089	SQ.FT.

HOUSE HOUSETYPE H1089
3 BED HOUSE

TITLE
PLANNING DRAWING
ELEVATIONS - MONO

2006 RANGE

George Wimpey LAING HOMES

DRAWING NUMBER 0553/H1089/PL2 REV