




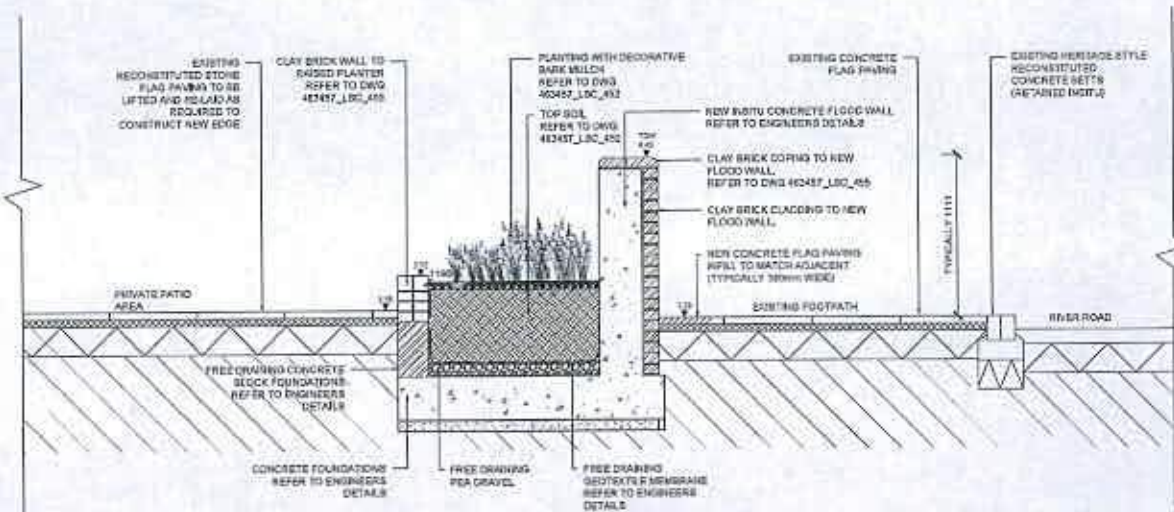


D01
451 TYPICAL SECTION THROUGH NEW FLOOD WALL
A - A' Scale 1:25

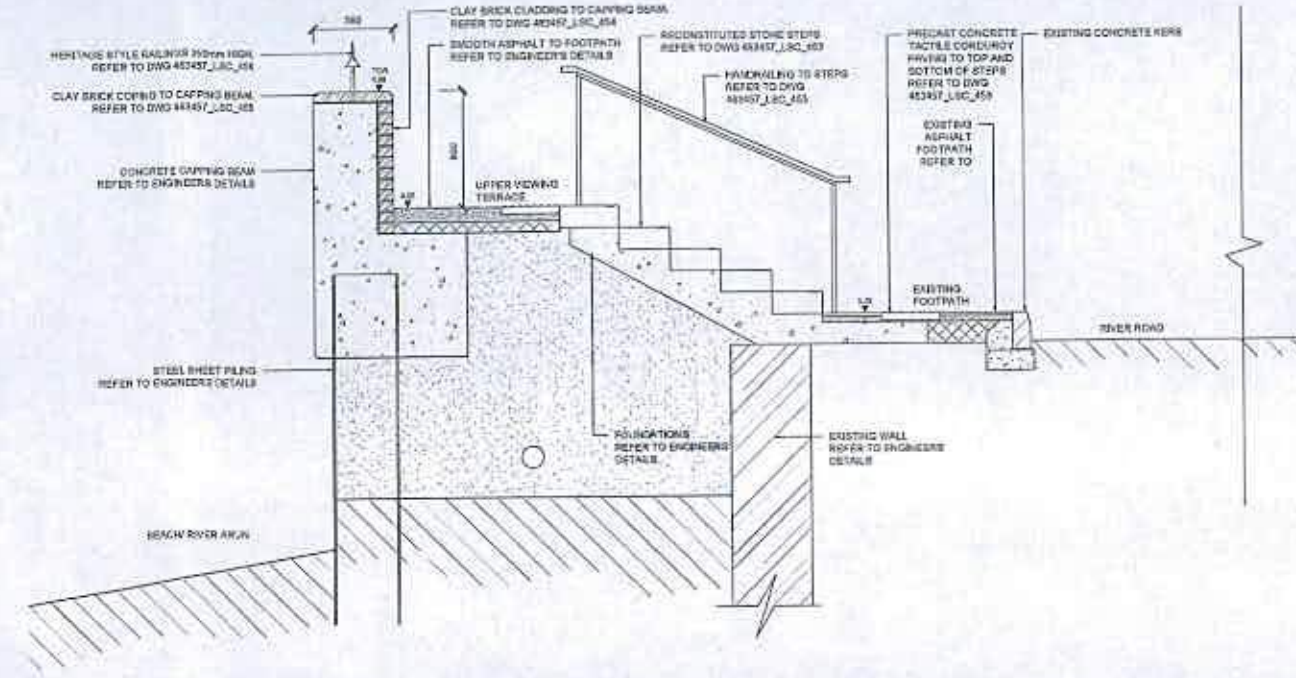

D02
451 TYPICAL SECTION THROUGH PEDESTRIAN STEPS
B - B' Scale 1:25

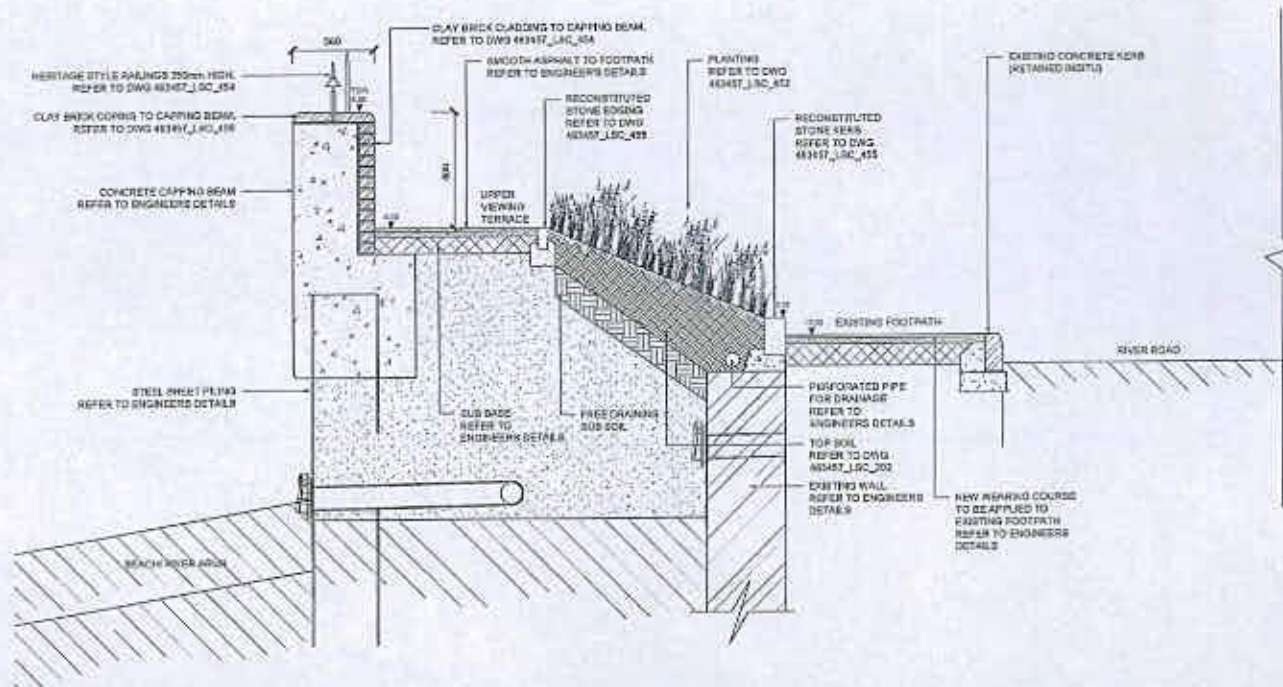

D03
451 TYPICAL SECTION THROUGH PLANTED SLOPE
C - C' Scale 1:25

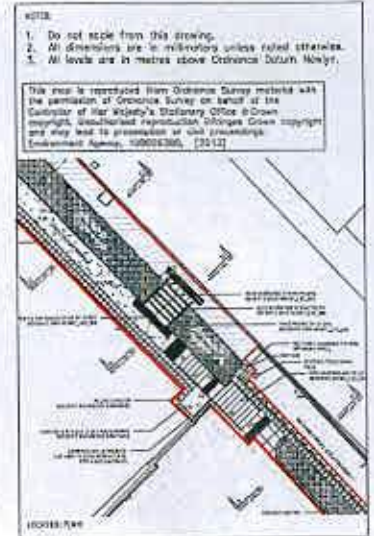

NOTES
TO BE READ IN CONJUNCTION WITH LANDSCAPE ARCHITECT'S EXTERNAL WORKS SPECIFICATION.
ALL EXISTING AREAS AND RETAINED FEATURES SHOULD BE PROTECTED DURING CONSTRUCTION. ALL TREES AND ASSOCIATED ROOTZONES TO BE PROTECTED IN ACCORDANCE WITH BS 5837:2012.
ALL LEVELS PROVIDED ARE FOR INFORMATION ONLY. FOR FULL LEVELS AND DRAINAGE INFORMATION REFER TO ENGINEER'S DETAILS.

READ THIS FIRST

- Note for Contractors**
This drawing should be considered along with the rest of the information contained in the CDMP for Consultation Information. This information will include details of the CDMP (CDMP) which LIA Design has identified which may arise from constructing their designs shown on this drawing. A competent Contractor should be aware of the typical risks associated with any work.
- Note for Workers**
DO NOT START YOUR WORK unless you have the Risk and Controls relating to the work on this drawing (including SAFE SEQUENCES OF WORK and EQUIPMENT).
Do not issue copies of this drawing without the above Risk and Controls unless you are sure that the Workers can undertake the work safely.

Rev	Date	By	For	Drawn
1	11/01/13	LD	LD	LD



Environment Agency
Burdock Park
Exeter, Devon
EX4 2DQ
TEL: 01392 812470
FAX: 01392 812471
www.environment.gov.uk

LD DESIGN
1000000000
11/01/13

Project:
LITTLEHAMPTON ARUN, EAST BANK
LANDSCAPE AND PUBLIC REALM

Design:
REACH 04
CROSS SECTIONS

Drawn by	KB (LD)	Date	Oct 2013
Checked by	SJT (LD)	Date	Oct 2013
Authorised by	BF (LD)	Date	Oct 2013
Drawing No.	483457_LSC_451	Revision	T1
Drawing Scale	1:25 @ A1		
CDP Reference	483457_LSC_300	Not Scale	

FOR TENDER