


PLANTING AND TOPSOIL LAYOUT
SCALE 1:100 @ A1

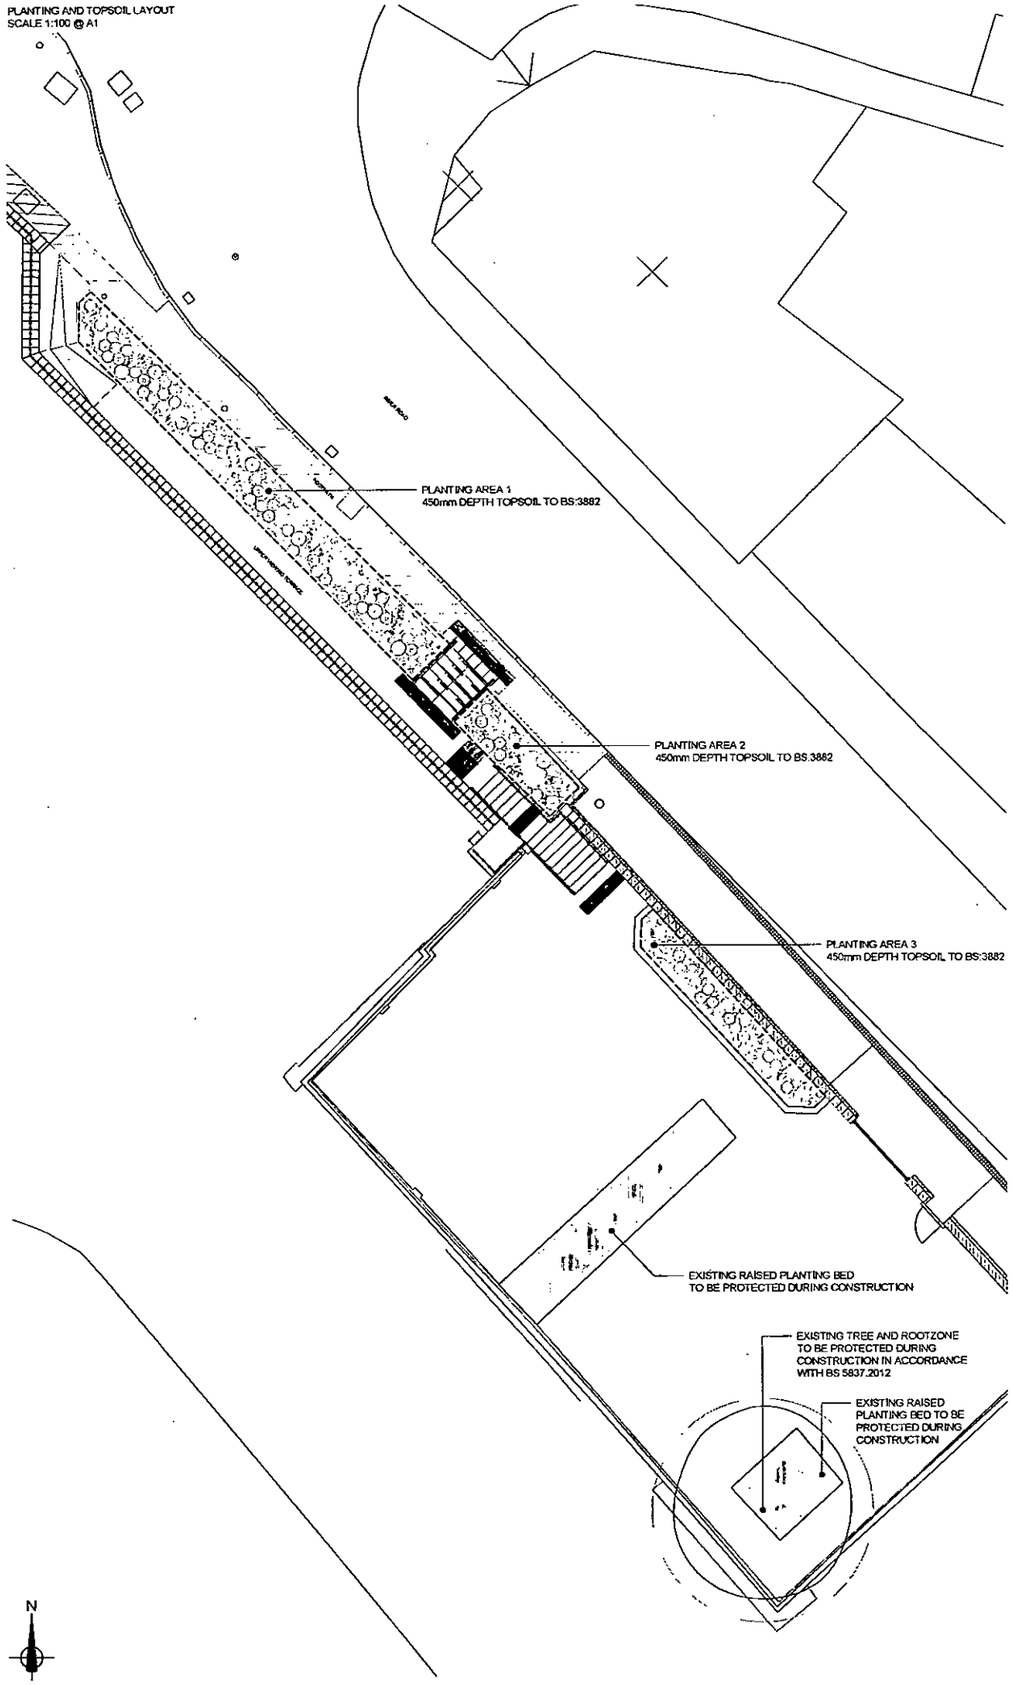


PLANTING DETAILS - PLANTING AREA 1
SCALE 1:50 @ A1

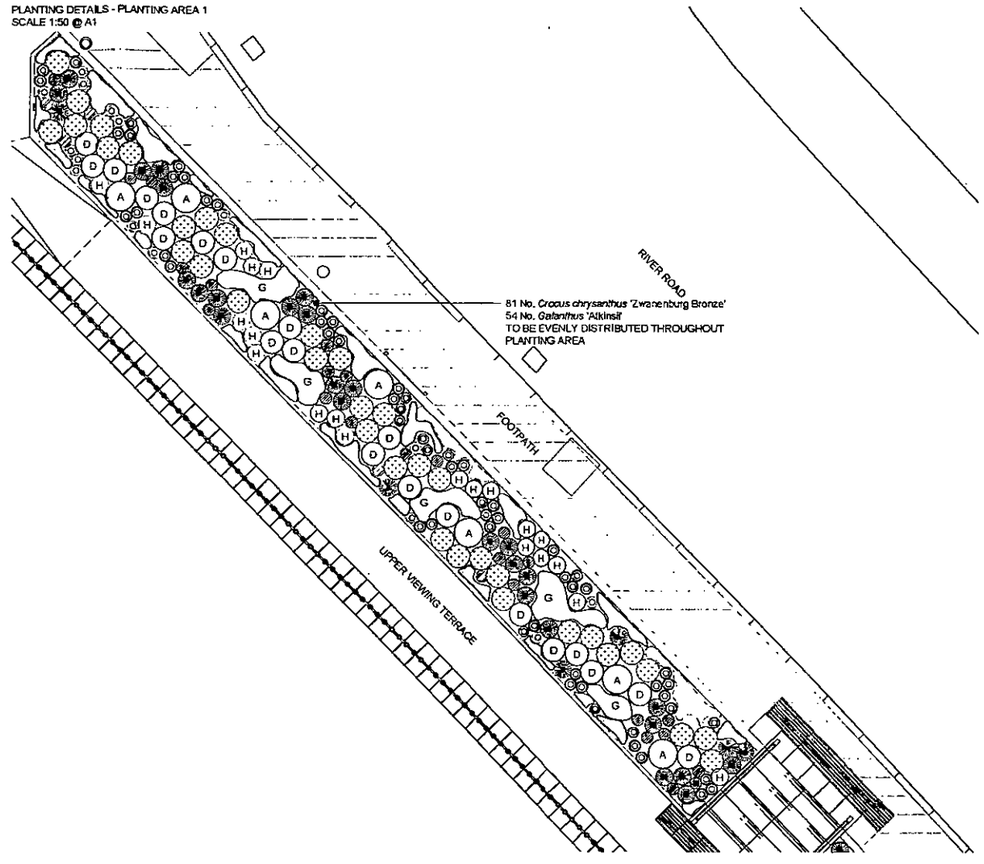

PLANTING DETAILS - PLANTING AREA 2
SCALE 1:50 @ A1

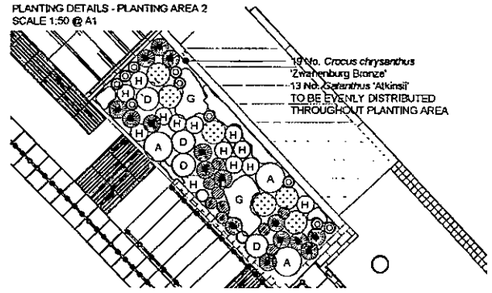

PLANTING DETAILS - PLANTING AREA 3
SCALE 1:50 @ A1

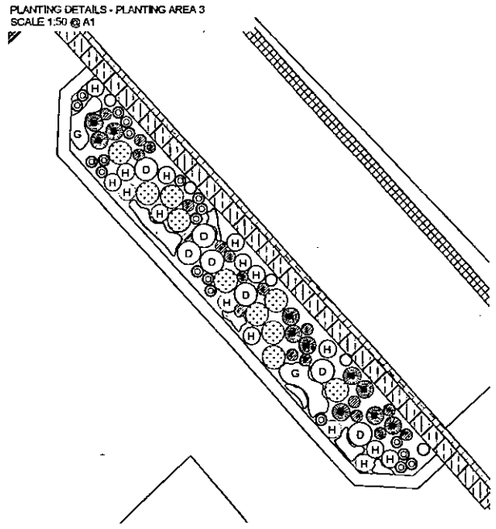

PLANTING SCHEDULE

SHRUBS

SPECIES	OVERALL HEIGHT	ROOT CONDITION	CONTAINER SIZE	HABIT	NUMBER
Hebe x loganioides	10-15cm	C	2L	BUSHY	50

CLIMBERS

SPECIES	OVERALL HEIGHT	ROOT CONDITION	CONTAINER SIZE	HABIT	NUMBER
Akebia quinata 'Cream-flowered'	60-80cm	C	3L	SEVERAL SHOOTS	7

HERBACEOUS PLANTS

SPECIES	ROOT CONDITION	CONTAINER SIZE	DENSITY	NUMBER
Allium 'Lucy Ball'	C	2L		57
Anemone x hybrida 'Whirlwind'	C	2L		10
Delphinium elatum 'Purple Passion'	C	2L		32
Deschampsia cespitosa 'Bronzeschleier'	C	2L		60
Geranium 'Nunwood Purple'	C	2L	5 p/m²	17
Lithodora diffusa 'Heavenly Blue'	P	15cm		105
Phlox subulata 'Maischnee'	C	1L	10 p/m²	25
Sesleria autumnalis	C	2L		51
Vinca minor f. alba 'Gertrude Jekyll'	C	2L	7 p/m²	17

BULBS

SPECIES	GRADE	DENSITY	NUMBER
Crocus chrysanthus 'Zwanenburg Bronze'	5/7	3 p/m²	100
Galanthus 'Atkinsii'	4/5	2 p/m²	67

Geranium 'Nunwood Purple' ARE TO BE PLANTED IN GROUPS OF EITHER 1 OR 3 WITH THE DENSITY SHOWN. *Phlox subulata* 'Maischnee' AND *Vinca minor f. alba* 'Gertrude Jekyll' ARE TO BE PLANTED IN GROUPS OF MIN 3, AND MAX 7, SPECIES WITH THE DENSITIES SHOWN. SPECIES TO BE RANDOMLY PLACED, AVOIDING STRAIGHT LINES. BULBS TO BE PLANTED EVENLY AND AT RANDOM THROUGHOUT PLANTING AREAS 1 AND 2. THE EXACT PLANT LOCATIONS ARE SHOWN ON THE PLAN, THESE LOCATIONS MUST BE ADHERED TO.

Akebia quinata 'Cream-flowered' TO BE SUPPORTED USING A BIO-DEGRADABLE BAMBOO CANE, AND TIED SO THAT PLANT IS IN CLOSE CONTACT, TOP OF CANE TO BE 100mm ABOVE THE HEIGHT OF THE PLANT. CANE TO BE SECURELY PLACED INTO THE TOP SOIL ADJACENT TO THE WALL TO STOP POSSIBLE MOVEMENT. TWINE TO BE NEATLY TIED AND CUT. TWINE SHOULD NOT BE TIED TOO TIGHTLY AND SO ENSURE UNRESTRICTED GROWTH OF THE PLANT.

FOR TENDER

NOTES:
1. Do not scale from this drawing.
2. All dimensions are in millimeters unless noted otherwise.
3. All levels are in metres above Ordnance Datum Newlyn.

This map is reproduced from Ordnance Survey material with the permission of Ordnance Survey on behalf of the Controller of Her Majesty's Stationery Office © Crown copyright. Unauthorised reproduction infringes Crown copyright and may lead to prosecution or civil proceedings. Environment Agency, 100026380, (2013)

NOTES:

FOR GENERAL ARRANGEMENT PLAN REFER TO DWG 463457_LSC_450

TO BE READ IN CONJUNCTION WITH LANDSCAPE ARCHITECT'S EXTERNAL WORKS SPECIFICATION

EXISTING TREE SURVEY CARRIED OUT BY DAVID COX FOR RPS ON 15.04.13. REFER TO DRAWINGS JSL2151_702 & 703 AND DOCUMENT JSL2151_751

KEY:

- *Akebia quinata* 'Cream-flowered'
- *Allium* 'Lucy Ball'
- *Deschampsia cespitosa* 'Bronzeschleier'
- *Lithodora diffusa* 'Heavenly Blue'
- *Phlox subulata* 'Maischnee'
- *Sesleria autumnalis*
- *Vinca minor f. alba* 'Gertrude Jekyll'
- A *Anemone x hybrida* 'Whirlwind'
- D *Delphinium elatum* 'Purple Passion'
- G Geranium 'Nunwood Purple'
- H *Hebe x loganioides*

READ THIS FIRST

Note for Contractors
This drawing should be considered along with the risk information contained in the CDM Pre Construction Information. This information will include details of the SIGNIFICANT risks which LDA Design has identified which may arise from constructing their designs shown on this drawing. A Competent Contractor should be aware of the typical risks associated with doing this work.

Note for Workers
DO NOT START YOUR WORK unless you know the Risks and Controls relating to the work on this drawing (including SAFE SEQUENCES OF WORK and EQUIPMENT).

Do not issue copies of parts of this drawing without the above Note for Workers (unless you are sure that the Workers can undertake the work safely).

T1	KB	SJT	BF	11.10.13	Issued For Tender
Revision	By	Checked	Approved	Date	Description

Client
ENVIRONMENT AGENCY

Bardenco Park,
Swindon, Wiltshire
SN4 0QD
TEL: +44 (0) 1793 812479
FAX: +44 (0) 1793 812089
www.ch2mhill.com
CH2MHILL.

LDA Design
Kings Wharf, The Quay,
Exeter,
EX2 4AN
T: 01392 260430
LDĀDESIGN

Project
LITTLEHAMPTON ARUN, EAST BANK
LANDSCAPE AND PUBLIC REALM

Drawing
REACH 04
TOPSOIL AND PLANTING PLAN
AND SCHEDULE

Drawn by	KB (LDA)	Date	Oct 2013
Checked by	SJT (LDA)	Date	Oct 2013
Authorised by	BF (LDA)	Date	Oct 2013
Drawing No.	463457_LSC_452	Revision	T1
Drawing Scale	AS SHOWN		
CAD Filename	3483 X_topsoil_P4	Plot Scale	