


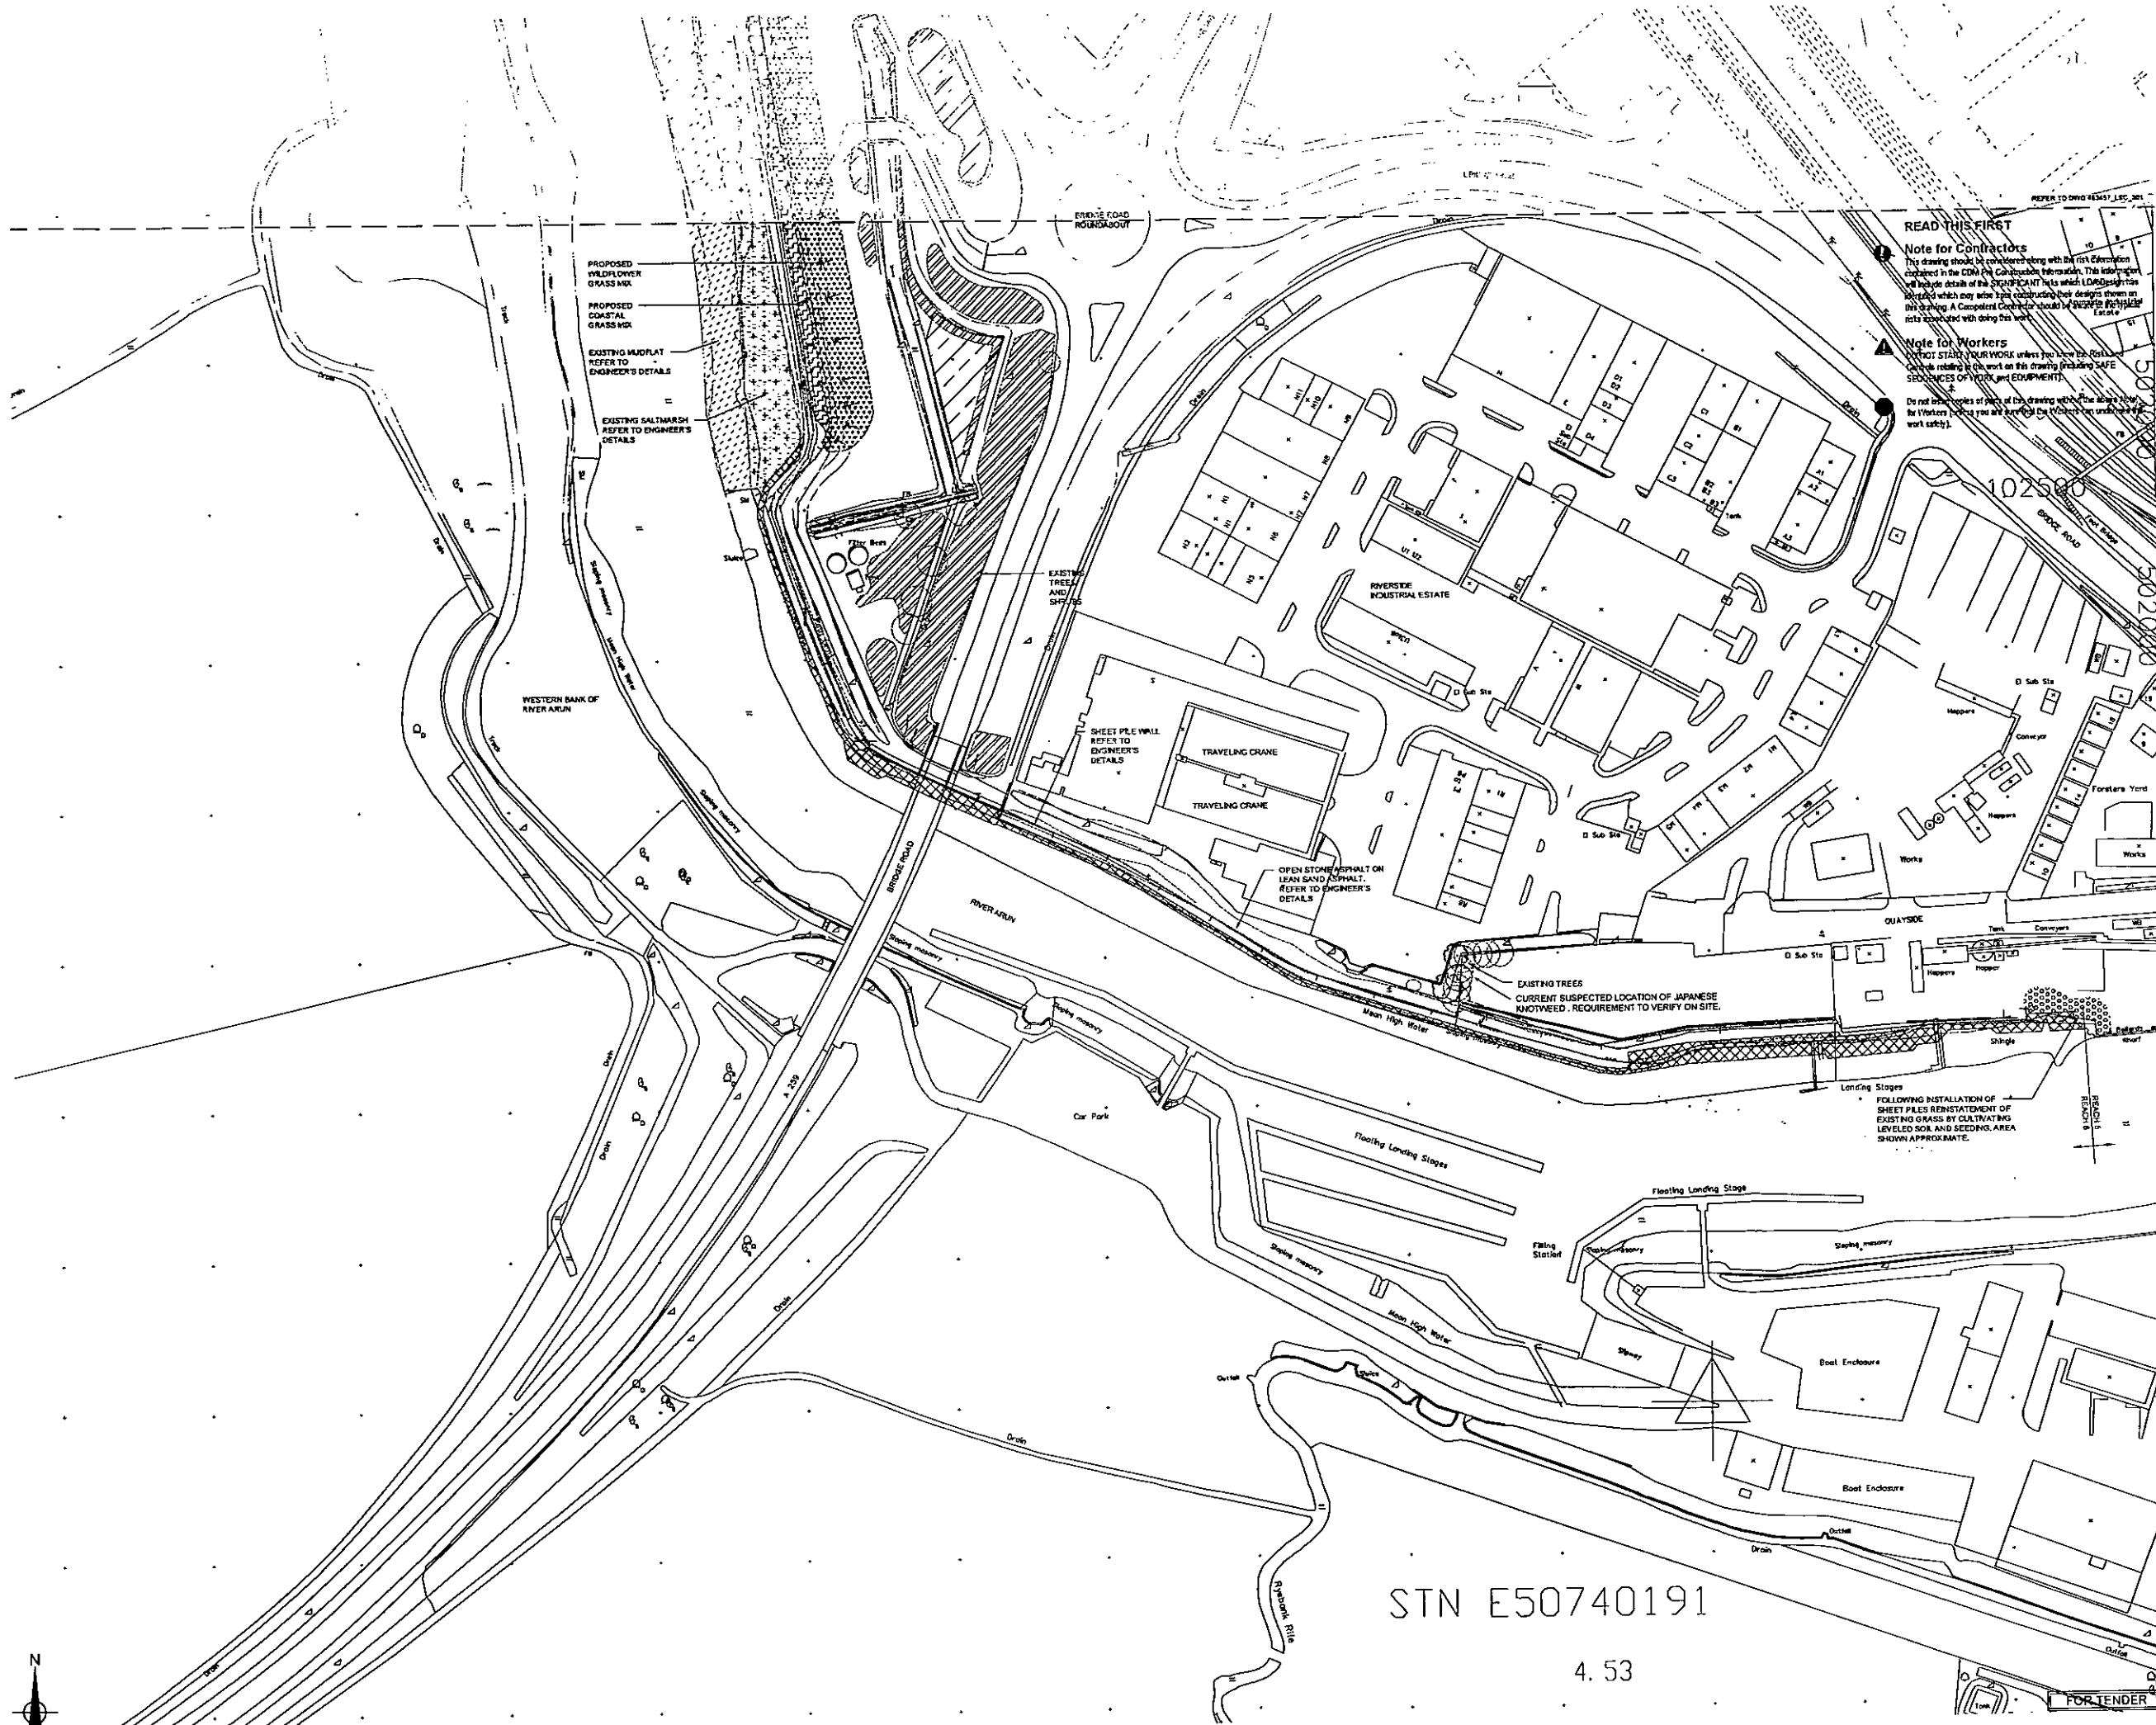

NOTES:

- Do not scale from this drawing.
- All dimensions are in millimeters unless noted otherwise.
- All levels are in metres above Ordnance Datum Newlyn.

This map is reproduced from Ordnance Survey material with the permission of Ordnance Survey on behalf of the Controller of Her Majesty's Stationery Office. Crown copyright. Unauthorised reproduction infringes Crown copyright and may lead to prosecution or civil proceedings. Environment Agency, 100026300, [2015]

LOCATOR MAP

KEY:

- EXISTING SALTMARSH
- PROPOSED SALTMARSH
- EXISTING INTERNAL MUOFLAT
- REUSE RECEPTOR SITES
- PROPOSED INTERNAL MUOFLAT
- OPEN STONE ASPHALT
- PROPOSED COASTAL GRASS
- PROPOSED WILDFLOWER GRASS
- EXISTING VEGETATION
- REINSTATEMENT OF EXISTING GRASS (PROPOSED GRASS MIX)
- AREA OF RETAINED TREES WITH BUT POTENTIAL OCCASION TO VISIT SITE PRIOR TO WORKS

NOTES:

FOR TOPSOIL AND PLANTING PLANS REFER TO DWG 463457_LSC_302 TO 304

TO BE READ IN CONJUNCTION WITH GENERAL ARRANGEMENT LANDS PLAN 463457_LSC_301

TO BE READ IN CONJUNCTION WITH LANDSCAPE ARCHITECT'S EXTERNAL WORKS SPECIFICATION

ALL EXISTING AREAS AND RETAINED FEATURES SHOULD BE PROTECTED DURING CONSTRUCTION

EXTENTS OF SALTMARSH, MUOFLATS, AND REUSE RECEPTOR AREAS AREAS HAVE BEEN TAKEN FROM ENVIRONMENTAL DRAWINGS. FOR DETAILED EXTENTS REFER TO ENGINEER'S DETAILS.

STN E50740191

4.53

FOR TENDER

Environment Agency

CH2MHILL

LD&DESIGN

PROJECT

LITTLEHAMPTON ARUN, EAST BANK LANDSCAPE AND PUBLIC REALM

Drawing

REACH 06

GENERAL ARRANGEMENT LANDS

SHEET 1 OF 2

Drawn by	KB (LDA)	Date	Oct 2013
Checked by	SJT (LDA)	Date	Oct 2013
Authorised by	BF (LDA)	Date	Oct 2013

Drawing No. 463457_LSC_300

Revision T1

Drawing Scale: 1:1000 @ A1

CAD Filename: 3453_X_GA_R4

Plot Scale