
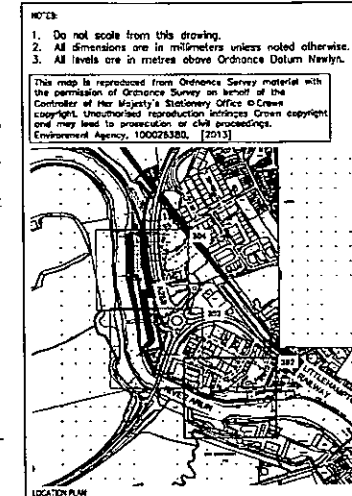


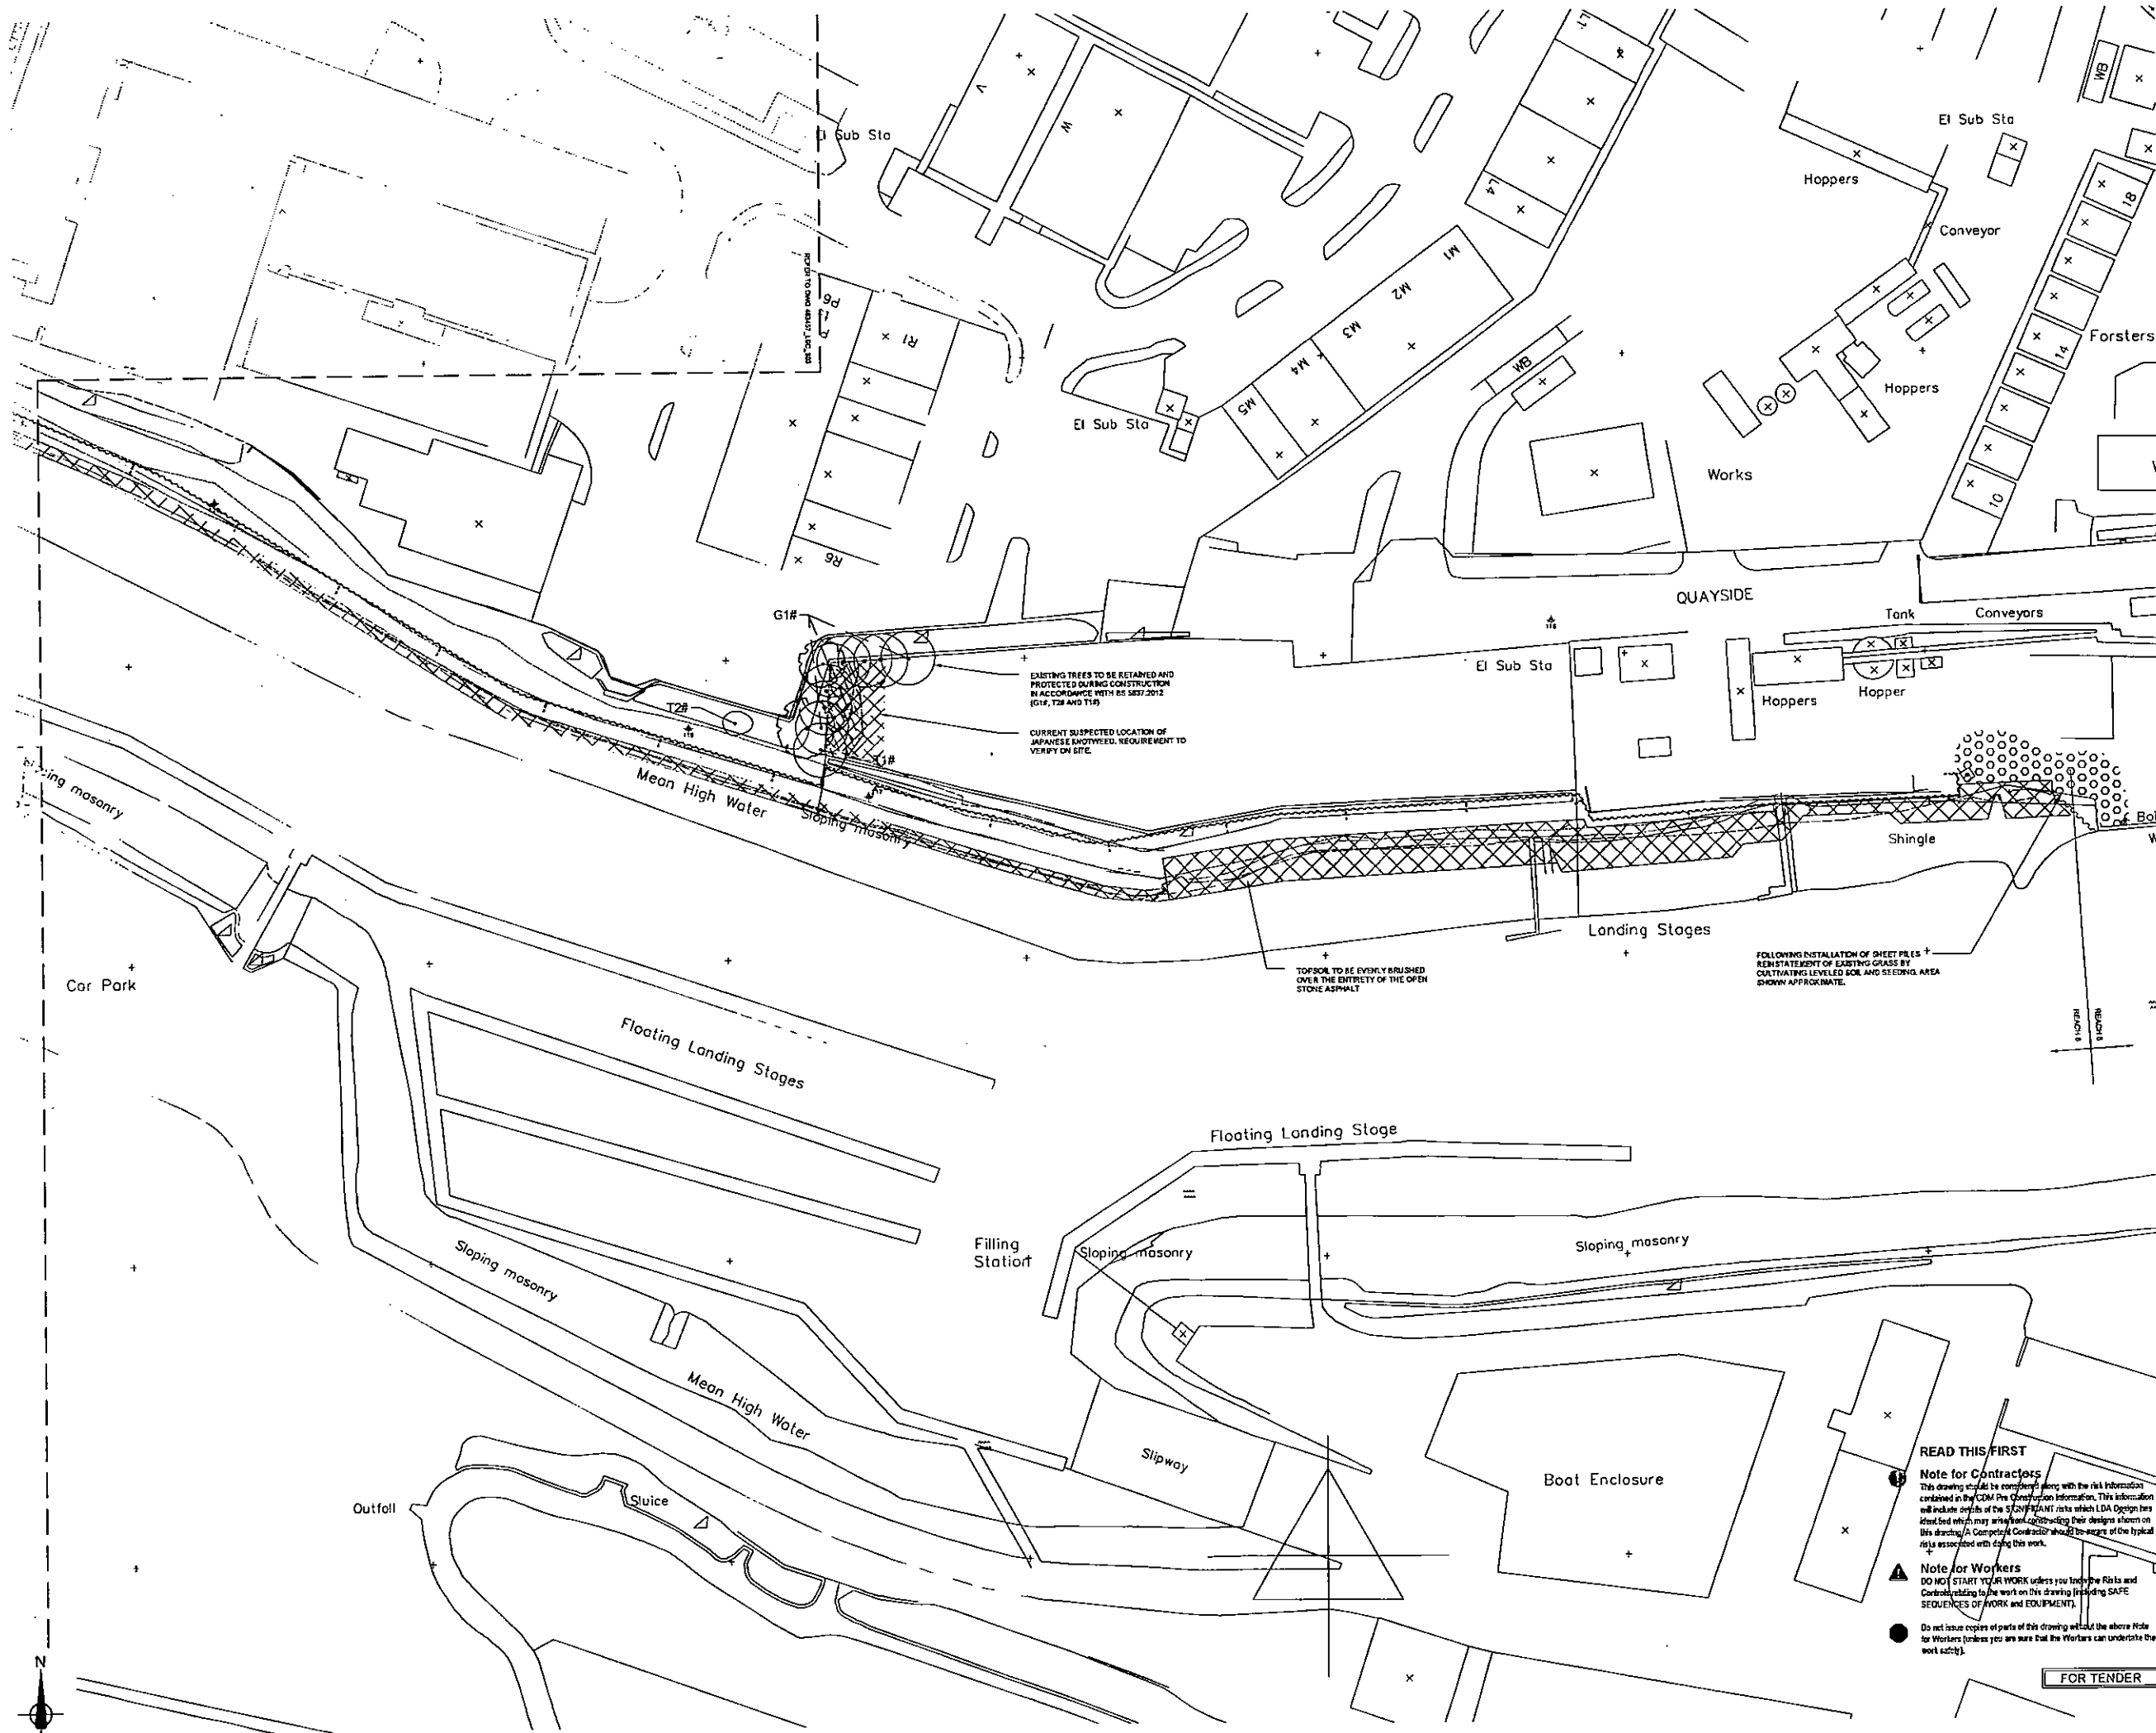

NOTES:

- Do not scale from this drawing.
- All dimensions are in millimeters unless noted otherwise.
- All levels are in metres above Ordnance Datum Newlyn.

This map is reproduced from Ordnance Survey material with the permission of Ordnance Survey on behalf of the Controller of Her Majesty's Stationery Office. Crown copyright. Unauthorised reproduction infringes Crown copyright and may lead to prosecution or civil proceedings. Environmental Agency, 100028380, [2013]

KEY:

- OPEN STONE ASPHALT (TO BE BRUSHED WITH TOPSOIL)
- EXISTING TREES AND VEGETATION SURVEY REFERENCE (TO BE RETAINED)
- REINSTATEMENT OF EXISTING GRASS (SEEKING SEED BEDS)

NOTES:

FOR GENERAL ARRANGEMENT PLANS REFER TO DWG 463457_LSC_300 TO 301

TO BE READ IN CONJUNCTION WITH TOPSOIL AND PLANTING PLANS 463457_LSC_302 AND 303

TO BE READ IN CONJUNCTION WITH LANDSCAPE ARCHITECT'S EXTERNAL WORKS SPECIFICATION

ALL EXISTING AREAS AND RETAINED FEATURES SHOULD BE PROTECTED DURING CONSTRUCTION

EXTENTS OF SALVAGED MATERIALS AND REUSE RECEPTOR AREAS HAVE BEEN TAKEN FROM EXISTING DRAWINGS. FOR DETAILS EXTENTS REFER TO EXISTING DETAILS.

ALL EXISTING TREE AND VEGETATION NUMBERS RELATE TO TREE SURVEY CARRIED OUT ON 14/05/13 FOR RPS ON 15/05/13. REFER TO DRAWINGS 463457_LSC_300 AND 301 AND DOCUMENT 463457_LSC_301

Rev	By	Check	Appr	Date	Description
1	LD			11/10/13	Initial Plan

Client:

ENVIRONMENT AGENCY

Burdock Park,
Swinton, Wiltshire
SN4 6GD
TEL: +44 (0) 1793 812478
FAX: +44 (0) 1793 812089
www.environment-agency.gov.uk

CH2MHILL.

LD & DESIGN

Project:
LITTLEHAMPTON ARUN, EAST BANK
LANDSCAPE AND PUBLIC REALM

Reaching:
REACH 06
TOPSOIL AND PLANTING PLAN
SHEET 1 OF 3

Drawn by	Checkd by	Auth'd by	Date
K3 (LD)	SJT (LD)	BF (LD)	Oct 2013

Drawing No.: 463457_LSC_302

Scale: 1:500 @ A1

File Name: 463457_LSC_302

Plot Scale:

READ THIS FIRST

Note for Contractors
This drawing should be considered along with the risk information contained in the CDM Pre Construction Information. This information will include details of the significant risks which LD & Design has identified which may arise from constructing their designs shown on this drawing. A Competent Contractor should be aware of the typical risks associated with doing this work.

Note for Workers
DO NOT START YOUR WORK unless you have the Risk and Control plan to the work on this drawing. (Including SAFE SEQUENCES OF WORK AND EQUIPMENT).

Do not issue copies of parts of this drawing without the above Note for Workers (unless you are sure that the Workers can undertake the work safely).

FOR TENDER

