


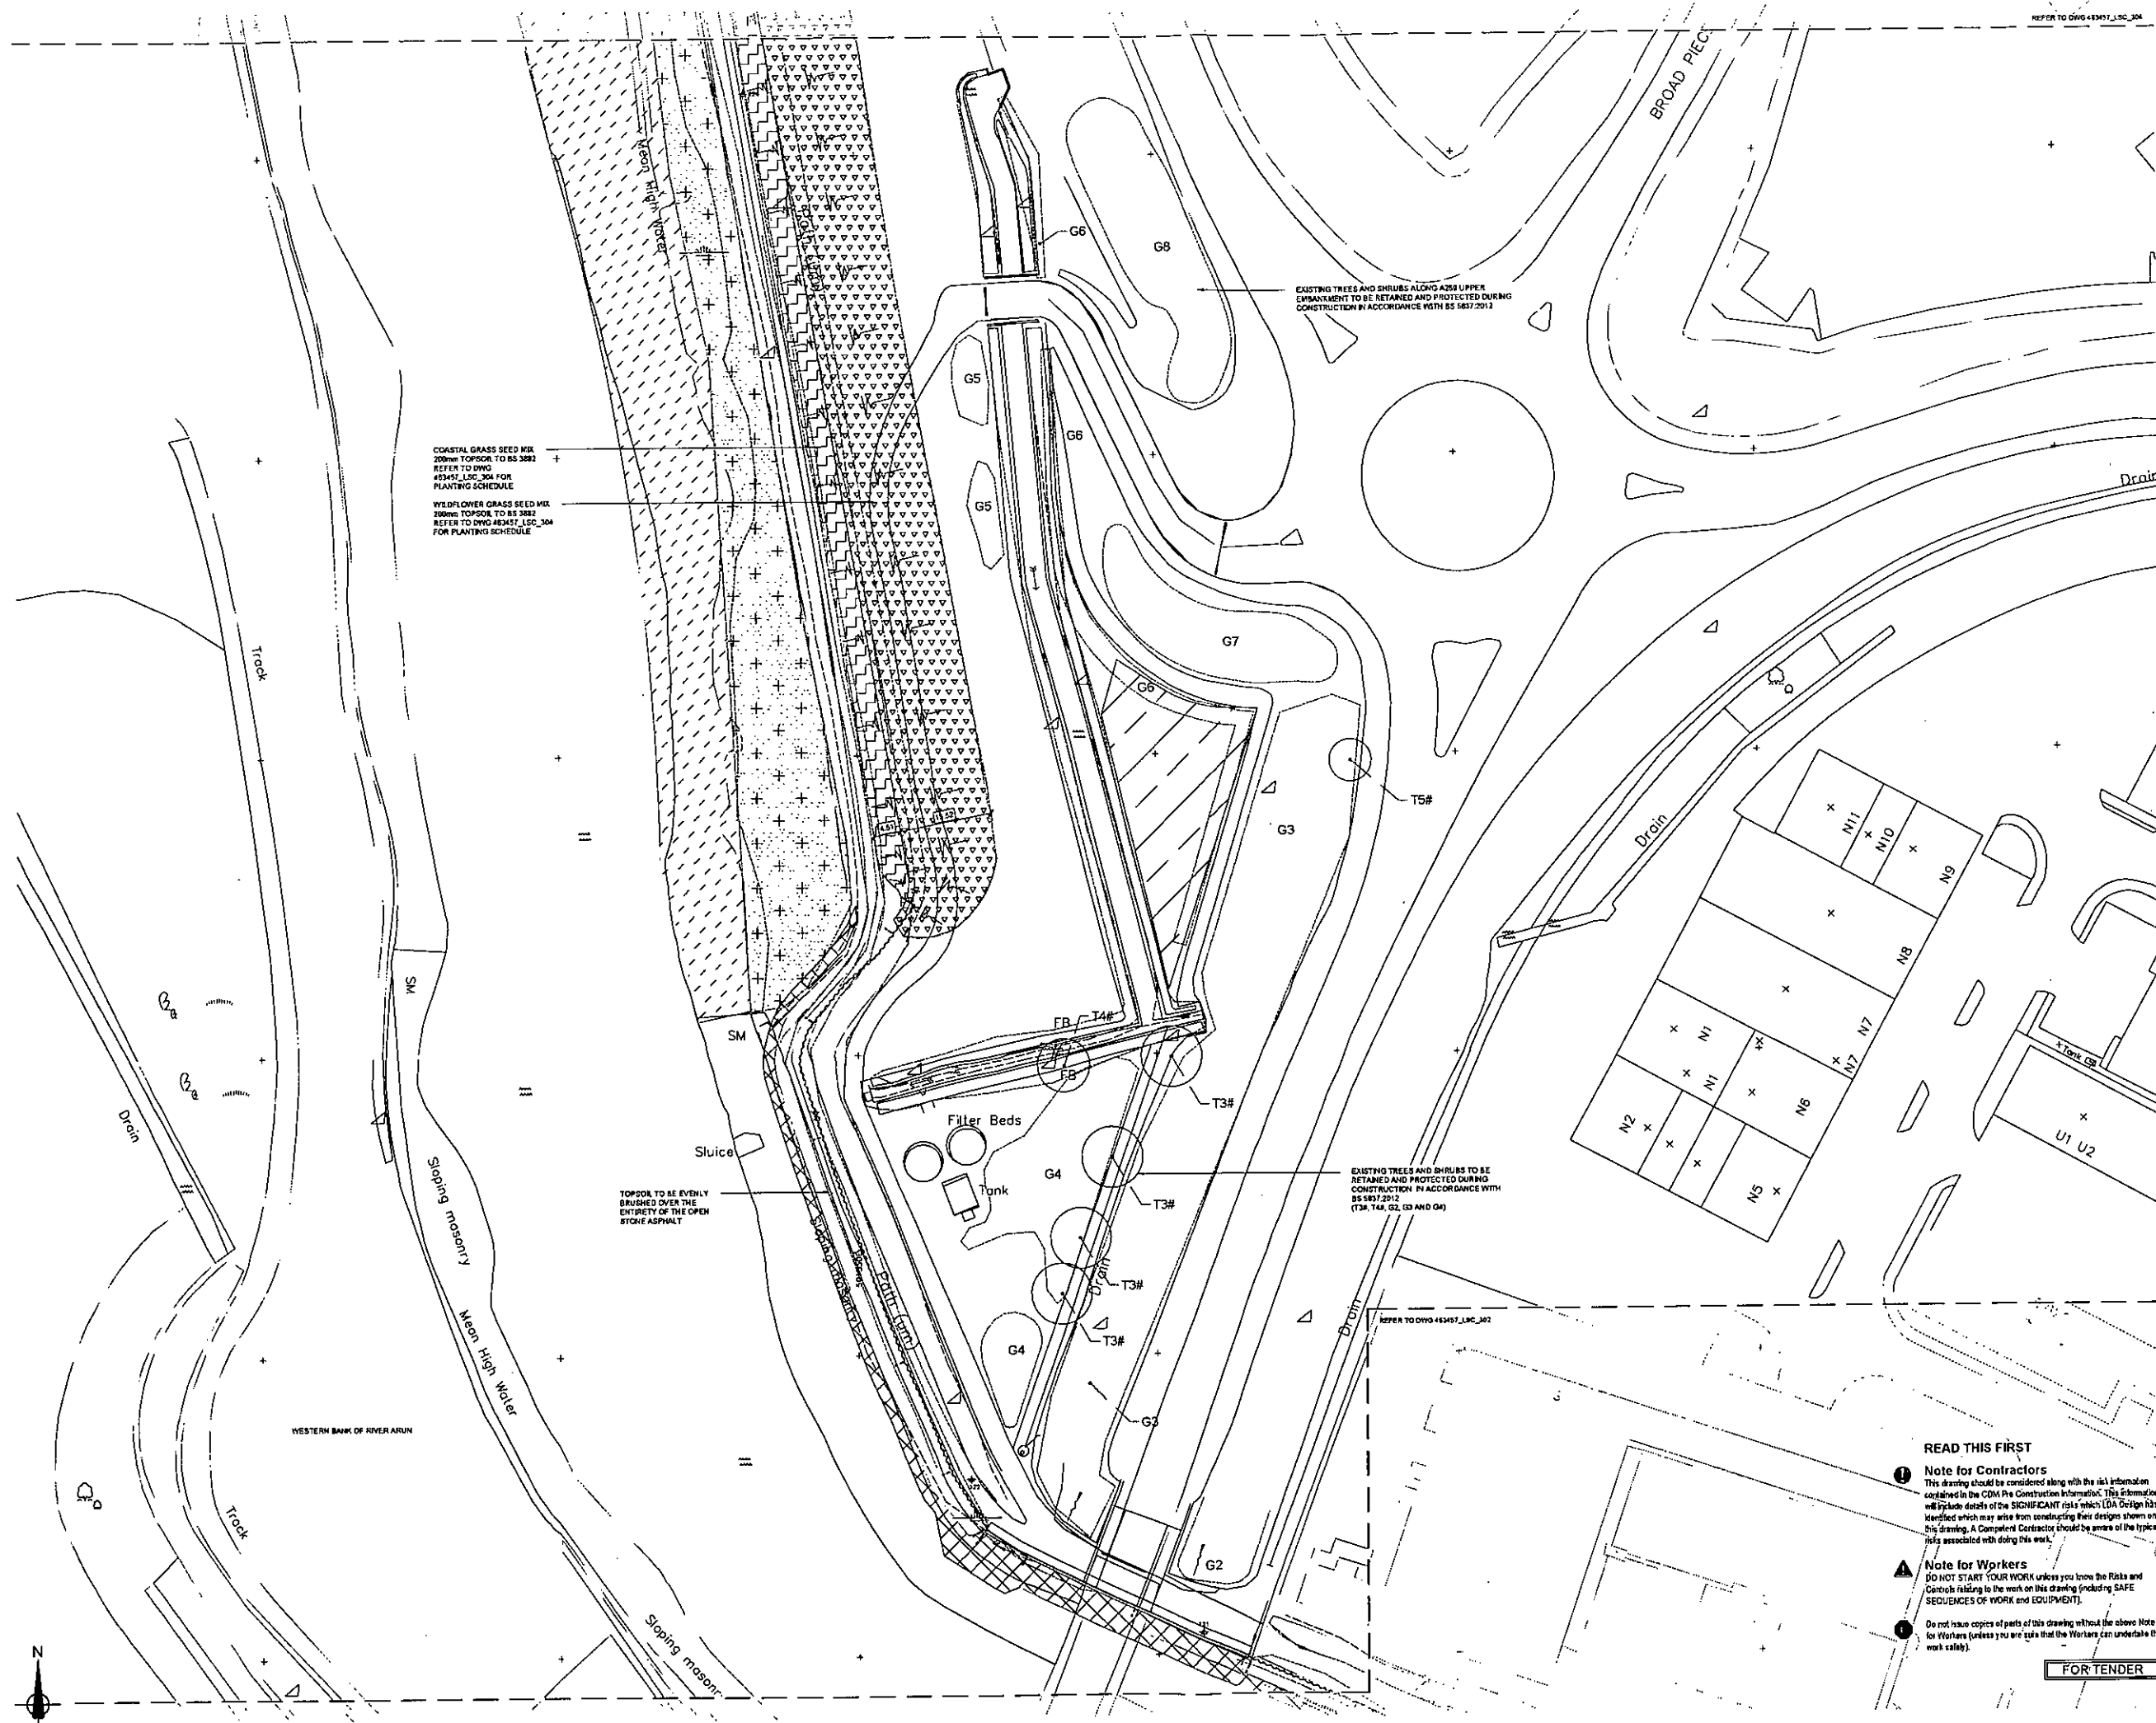

**NOTES**

1. Do not scale from this drawing.
2. All dimensions are in millimeters unless noted otherwise.
3. All levels are in metres above Ordnance Datum Newlyn.

This map is reproduced from Ordnance Survey material with the permission of Ordnance Survey on behalf of the Controller of Her Majesty's Stationary Office. Crown copyright. Unauthorised reproduction infringes Crown copyright and may lead to prosecution or civil proceedings. Environmental Agency, 100026380, [2013]

**LEGEND**

- EXISTING SALT MARSH
- PROPOSED SALT MARSH
- EXISTING INTERTIDAL MUDFLAT
- PROPOSED INTERTIDAL MUDFLAT
- REPTILE RECEPTOR SITES
- PROPOSED INTERTIDAL MUDFLAT
- OPEN STONE ASPHALT (TO BE BRUSHED WITH TOPSOIL)
- COASTAL GRASS SEED MIX
- WILDFLOWER GRASS SEED MIX
- EXISTING TREE AND VEGETATION SURVEY REFERENCE (TO BE RETAINED)
- RECREATION OF EXISTING GRASS (WILD GRASS SEED MIX)

**NOTES**

FOR GENERAL ARRANGEMENT PLANS REFER TO DWG 463457\_LSC\_300 TO 301

TO BE READ IN CONJUNCTION WITH TOPSOIL AND PLANTING PLANS 463457\_LSC\_302 AND 303

FOR PLANTING SCHEDULE REFER TO DWG 463457\_LSC\_304

TO BE READ IN CONJUNCTION WITH LANDSCAPE ARCHITECT'S EXTERNAL WORKS SPECIFICATION

ALL EXISTING AREAS AND RETAINED FEATURES SHOULD BE PROTECTED DURING CONSTRUCTION

EXTENTS OF SALT MARSH, MUDFLATS, AND REPTILE RECEPTOR AREAS HAVE BEEN TAKEN FROM ENVIRONMENTAL DRAWINGS. FOR DETAILED EXTENTS REFER TO ENVIRONMENTAL DETAILS.

ALL EXISTING TREE AND VEGETATION NUMBERING RELATIVE TO TREE SURVEY CARRIED OUT BY DAVID COX FOR RPS ON 15.04.12. REFER TO DRAWINGS J6.1151\_102 & 103 AND DOCUMENT J6.1151\_151

**READ THIS FIRST**

**Note for Contractors**  
This drawing should be considered along with the risk information contained in the CDM Pre Construction Information. This information will include details of the SIGNIFICANT risks which LDA Design has identified which may arise from constructing their designs shown on this drawing. A Competent Contractor should be aware of the typical risks associated with doing this work.

**Note for Workers**  
DO NOT START YOUR WORK unless you know the Risks and Controls relating to the work on this drawing (including SAFE SEQUENCES OF WORK AND EQUIPMENT).

Do not issue copies of parts of this drawing without the above Note - for Workers (unless you are told that the Workers can undertake the work safely).

**FOR TENDER**

**Client**  
ENVIRONMENT AGENCY

**CH2MHILL.**

**LDA DESIGN**

**Project**  
LITTLEHAMPTON ARUN, EAST BANK LANDSCAPE AND PUBLIC REALM

**Drawing**  
REACH 06  
TOPSOIL AND PLANTING PLAN  
SHEET 2 OF 3

|                |                |            |          |
|----------------|----------------|------------|----------|
| Drawn by       | K9 (LDA)       | Date       | Oct 2013 |
| Checked by     | SJT (LDA)      | Date       | Oct 2013 |
| Authorised by  | BF (LDA)       | Date       | Oct 2013 |
| Drawing No.    | 463457_LSC_303 | Revison    | T1       |
| Drawing Scale: | 1:500 @ A1     |            |          |
| CAD Filename:  | 463457_LSC_302 | Plot Scale |          |