PLANTING SCHEDULE NATIVE TREE SPECIES

CODE	SPECIES	NAME	ROOT PROTECTION	GIRTH	TOTAL
A	*Alnus glutinosa*	Alder	C	14-16cm	18
B	*Betula pubescens*	Downy Birch	C	10-12cm	24
F	*Fagus sylvatica*	Beech	C	14-16cm	19
P	*Populus tremula*	Aspen	C	14-16cm	8
C	*Carpinus betulus*	Hornbeam	C	10-12cm	8

PLANTING SCHEDULE EMBANKMENT UNDERSTOREY SPECIES

SPECIES	NAME	ROOT CONDITION	CONTAINER SIZE	DENSITY	%	TOTAL
Crataegus monogyna	Hawthorn	C	60-80cm	1/m2	29	121
Viburnum opulus	Guelder Rose	C	60-80cm	2/m2	19	121
Prunus spinosa	Blackthorn	C	40-60cm	2/m2	19	121
Corylus avellana	Hazel	C	60-90cm	1/m2	20	121
Cornus sanguinea	Dogwood	C	60-80cm	1/m2	10	63
Sambucus nigra	Elder	C	XL	1/m2	6	36
Rosa arvensis	Field Rose	C	60-80cm	2/m2	10	121
Salix cinerea	Grey Willow	C	60-90cm	1/m2	14	85

EMBANKMENT UNDERSTOREY PLANTING TO BE IN GROUPS OF MIN.3, AND MAX.7 WITH THE DENSITIES SHOWN, SPECIES TO BE RANDOMLY PLACED, AVOIDING STRAIGHT LINES, WITHIN 1m OF EDGE OF PLANTING AREA. RANDOM DRIFTS OF 3-7 PLANTS NOT TO BE PLANTED PARALLEL WITH NEIGHBORING DRIFTS. REFER TO DWG 463457_LSC_305 FOR TYPICAL PLANTING LAYOUT.

PLANTING SCHEDULE WILDFLOWER GRASS SEED MIX

SPECIES	%
Festuca trachyphylla	20
Festuca ovina	20
Festuca rubra subsp. commutata	18
Festuca rubra (Aurora)	15
Agrostis capillaris	5
Leucanthemum vulgare	3
Hieracium agg.	1
Achillea millefolium	1
Achyrth rubrarata	1
Centaurea cyanus	1
Centaurea nigra	1
Centaurea scabiosa	1
Dactylorhiza fuchsii	1
Vicia cracca	1
Vicia sativa	0,75
Allium porrum	0,75
Diplotx perpense	0,5
Glaucus flavescens	0,5
Knautia arvensis	0,5
Malva moschata	0,5
Petrorhagia vetti	0,5
Trifolium pratense	0,5
Anthoxanthum odoratum	0,5
Crepis praemorsa	0,25
Galium mollugo	0,25
Scabiosa columbaria	0,25
Achillea ptarmica	0,25
Total Area	2388m2

TO BE SOWN AT 5gm2 AND 7gm2 WITHIN WILDFLOWER/UNDERSTOREY PLANTING AREAS. 16.171g NEEDED FOR 2536m2

PLANTING SCHEDULE COASTAL GRASS SEED MIX

SPECIES	%
Lolium perenne	15
Festuca rubra rubra	35
Festuca longifolia	10
Agrostis stolonifera	10
Poa crocyrosa	20
Percibelin dubosi	20
Total Area	5177m2

TO BE SOWN AT 40gm2, 207.16g NEEDED FOR 5177m2

PLANTING SCHEDULE MIXED GRASS SEED MIX

SPECIES	%
Agrostis capillaris	5
Cynosurus cristatus	15
Festuca ovina	20
Festuca rubra ssp. litoralis	20
Festuca rubra ssp. rubra	20
Poa pratensis	20

TO BE SOWN AT 5gm2, 267, AREA TO BE DETERMINED ON SITE FOLLOWING PILE INSTALLATION

INTER-TIDAL HABITATS

ADVERSE IMPACTS ON INTER-TIDAL HABITATS (SALTMARSH, INTER-TIDAL MUDFLATS, BRACKISH WATER AND COASTAL GRASSLAND) WILL BE MITIGATED BY MEANS OF SENSITIVE WORKING, WORKING ON SALTMARSH ONLY ALLOWED IF UNAVOIDABLE AND WITH USE OF PROTECTIVE MATTING.

ANY LONG TERM LOSS OF INTER-TIDAL HABITAT ALONG THE SCHEME WILL BE COMPENSATED BY CREATING HABITAT IN THE REACH 6 REALIGNMENT, SEE TABLE IN SECTION 7.4 OF ENVIRONMENTAL STATEMENT FOR ESTIMATED HABITAT LOSSES AND GAINS RESULTING FROM THE SCHEME.

MONITORING SURVEYS OF THE REALIGNED SALTMARSH WILL BE CARRIED OUT OVER A PERIOD OF 1, 3 AND 5 YEARS POST WORKS, WHICH WILL MEAN SURVEYS BEING COMPLETED IN 2013, 2017 AND 2019.

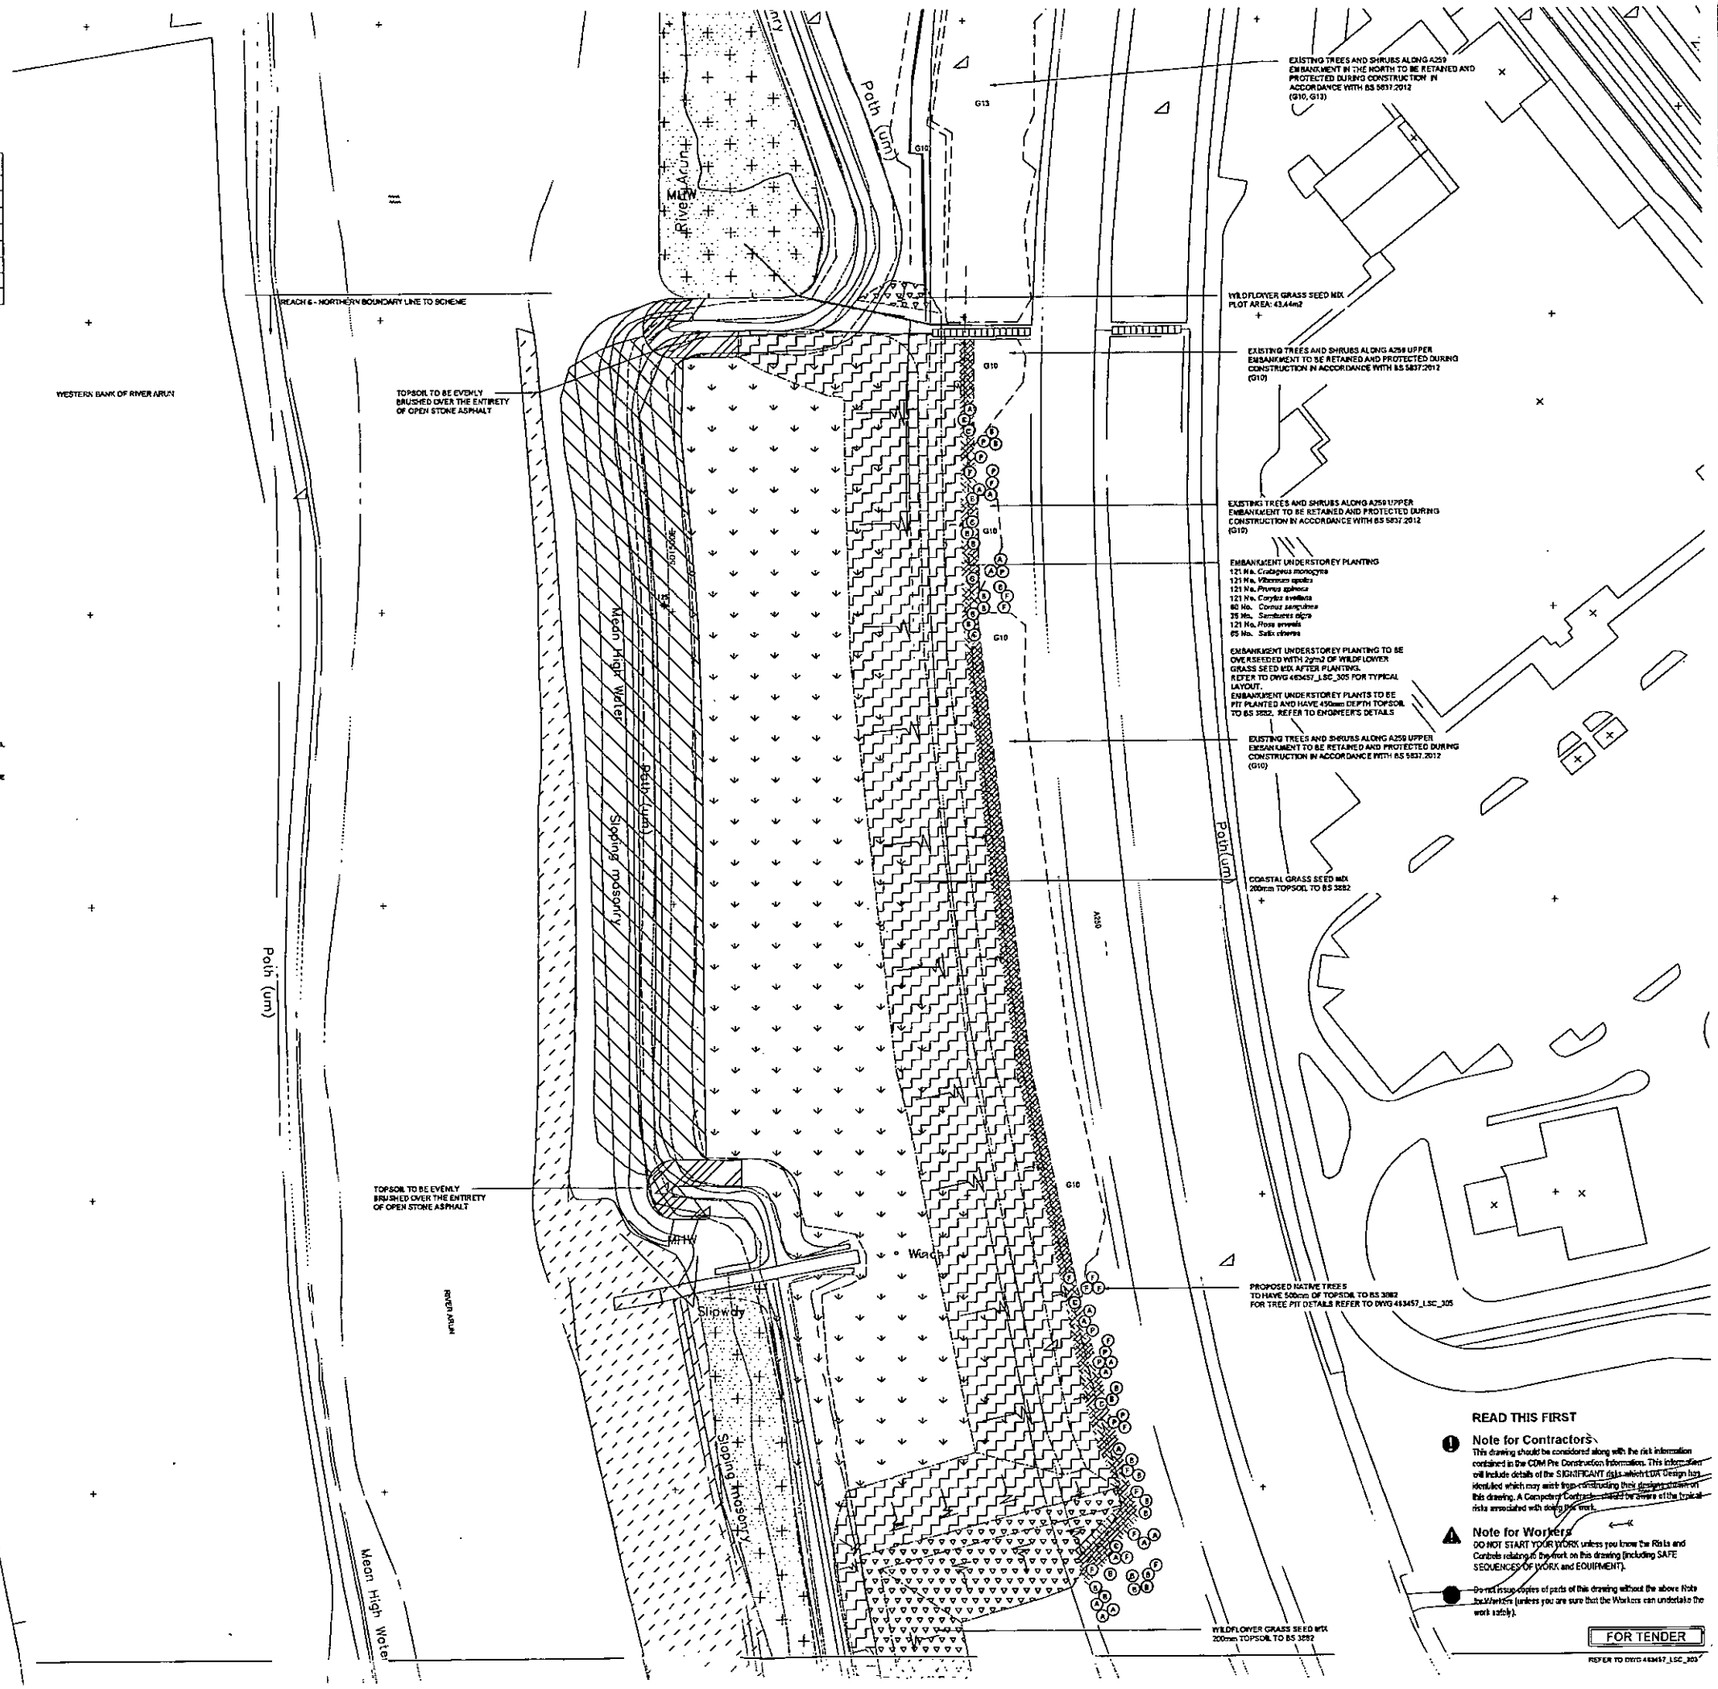

NOTES:
1. Do not scale from this drawing.
2. All dimensions are in millimeters unless noted otherwise.
3. All levels are in metres above Ordnance Datum Newlyn.

This map is reproduced from Ordnance Survey material with the permission of Ordnance Survey on behalf of the Controller of Her Majesty's Stationery Office © Crown copyright. Unauthorised reproduction infringes Crown copyright and may lead to prosecution or civil proceedings. Environment Agency. 100026380, [2013]

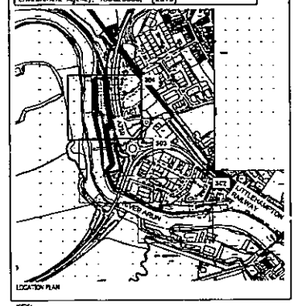

KEY:
- EXISTING SALTMARSH
- PROPOSED SALTMARSH
- EXISTING INTERTIDAL MUDFLAT
- REPTILE RECEPTOR SITES
- PROPOSED INTERTIDAL MUDFLAT
- COASTAL GRASS SEED MIX
- WILDFLOWER GRASS SEED MIX
- EMBANKMENT UNDERSTOREY PLANTING
- PROPOSED NATIVE TREE PLANTING FOR SPECIES REFER TO SCHEDULE.
- EXISTING TREE AND VEGETATION SURVEY REFERENCE (TO BE RETAINED)
- REINSTATEMENT OF EXISTING GRASS (MIXED GRASS SEED MIX)

NOTES:

FOR GENERAL ARRANGEMENT PLANS REFER TO DWG 463457_LSC_300 TO 301

FOR TREE PIT AND STAKING DETAILS REFER TO DWG 463457_LSC_305.

FOR UNDERSTOREY PLANTING INSTRUCTIONS REFER TO DWG 463457_LSC_288

TO BE READ IN CONJUNCTION WITH TOPSOIL AND PLANTING PLANS 463457_LSC_302 AND 303

TO BE READ IN CONJUNCTION WITH LANDSCAPE ARCHITECT'S EXTERNAL WORKS SPECIFICATION

ALL EXISTING AREAS AND RETAINED FEATURES SHOULD BE PROTECTED DURING CONSTRUCTION

EXTENTS OF SALTMARSH, MUDFLATS, AND REPTILE RECEPTOR AREAS AREAS HAVE BEEN TAKEN FROM ENGINEERING DRAWINGS. FOR DETAILED EXTENTS REFER TO ENGINEER'S DETAILS.

ALL EXISTING TREE AND VEGETATION NUMBERS RELATE TO TREE SURVEY CARRIED OUT BY DAVID COX FOR RPS ON 15.04.13. REFER TO DRAWINGS JSL2191_702 & 703 AND DOCUMENT JSL2191_791

READ THIS FIRST

Note for Contractors
This drawing should be considered along with the risk information contained in the CDM Pre Construction Information. This information will include details of the SIGNIFICANT risks which LDA Design has identified which may exist when constructing this design contained in this drawing. A Competent Contractor should be aware of the typical risks associated with doing this work.

Note for Workers
DO NOT START YOUR WORK unless you know the Risks and Controls relating to the work on this drawing (including SAFE SEQUENCES OF WORK and EQUIPMENT).

Do not issue copies of parts of this drawing without the above Note to Workers (unless you are sure that the Workers can undertake the work safely).

FOR TENDER

Revision	By	Checked	Approved	Date	Description
T1	KB	SJT	BF	11.10.13	Issued For Tender

Client: ENVIRONMENT AGENCY

Bardenop Park,
Shelvdon, Wiltshire
SN4 0QD
TEL: +44 (0) 1793 812479
FAX: +44 (0) 1793 812089
www.ch2mhill.com

CH2MHILL.

LDA Design
Kings Wharf, The Quay,
Exeter,
EX2 4AN
T: 01392 258448

LDĀDESIGN

Project:
LITTLEHAMPTON ARUN, EAST BANK LANDSCAPE AND PUBLIC REALM

Drawing:
REACH 06
TOPSOIL AND PLANTING PLAN
SHEET 3 OF 3

Drawn by	KB (LDA)	Date:	Oct 2013
Checked by	SJT (LDA)	Date:	Oct 2013
Authorised by	BF (LDA)	Date:	Oct 2013

Drawing No.: 463457_LSC_304 | Revision: T1

Drawing Scale: 1:500 @ A1

CAD Filename: 463457_LSC_302 | Plot Scale: