

NOTES:

1. Do not scale from this drawing.
2. All dimensions are in millimetres unless noted otherwise.
3. All levels are in metres above Ordnance Datum Newlyn.

This map is reproduced from Ordnance Survey material with the permission of Ordnance Survey on behalf of the Controller of Her Majesty's Stationary Office. Crown copyright. Unauthorised reproduction infringes Crown copyright and may lead to prosecution or civil proceedings. Environment Agency, 100026330, [2013]

NOTES:


REFER TO DWG 463457_LSC_304 FOR SCHEDULE

TO BE READ IN CONJUNCTION WITH TOPSOIL AND PLANTING PLANS


463457_LSC_301, 302 AND 304

TO BE READ IN CONJUNCTION WITH LANDSCAPE ARCHITECT'S EXTERNAL WORKS SPECIFICATION

ALL TREE STAKES ARE TO BE PLACED IN-LINE WITH THE PREVAILING WIND ON SITE.

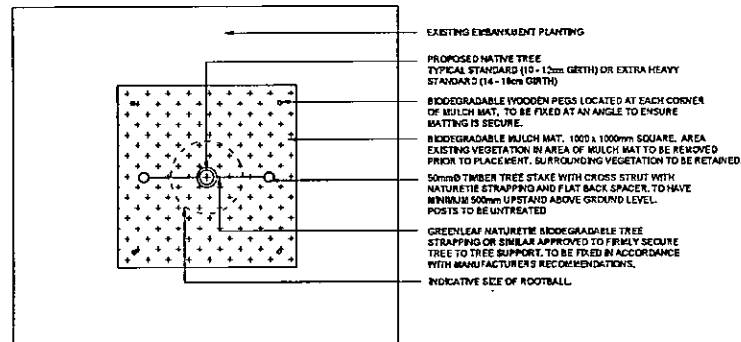


PLAN

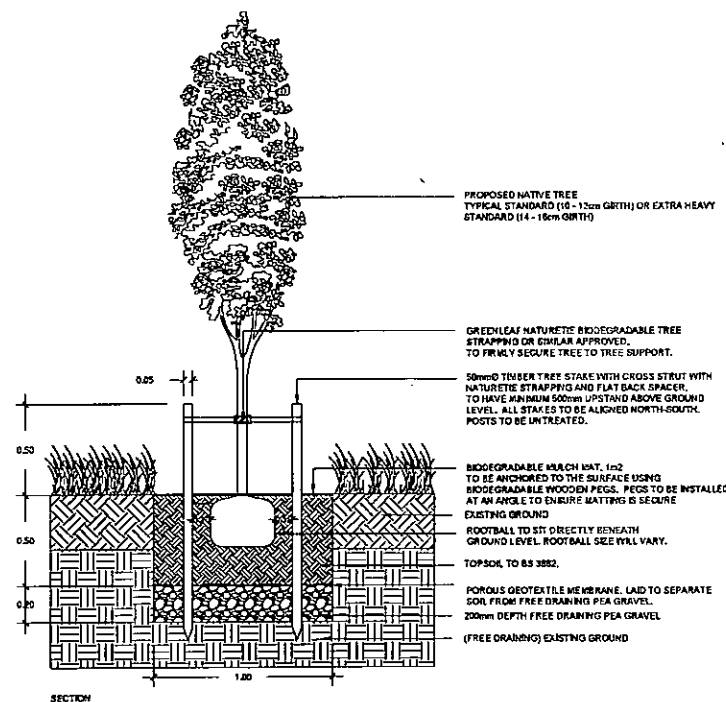

SECTION

D01
463457_LSC_305
TYPICAL TREE PIT AND STAKING DETAIL FOR TREES ALONG A259 EMBANKMENT
SCALE 1:20

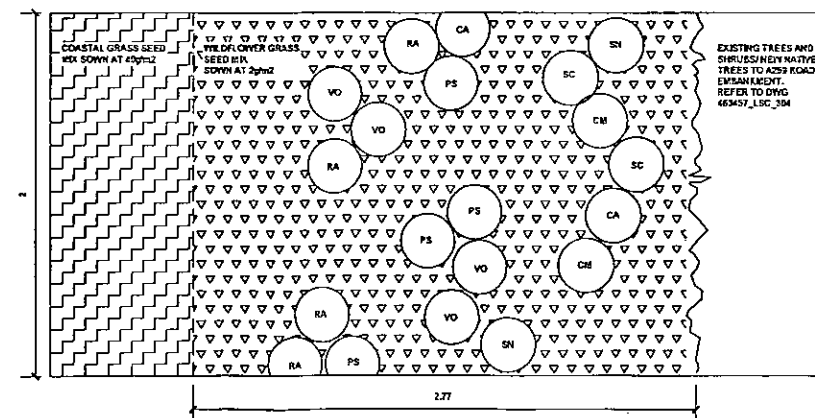

NOTE:

UNDERSTOREY SHRUB PLANTING TO BE IN GROUPS OF 3, 5 AND 7 WITH THE SPECIES SHOWN ON DWG 463457_LSC_304, SPECIES TO BE RANDOMLY PLACED, AVOIDING STRAIGHT LINES, WITHIN 1m OF EDGE OF EMBANKMENT UNDERSTOREY PLANTING AREA, RANDOM DRIFTS OF 3-7 PLANTS NOT TO BE PLANTED PARALLEL WITH NEIGHBOURING DRIFTS, PLANTING TO UNDERSTOREY SHRUBS TO BE PIT PLANTED

KEY:

CM *Corylus monspeliensis*
VO *Viburnum opulus*
PS *Potamogeton nodosus*
CA *Corylus avellana*
SC *Salix caprea*
SN *Salix virens*
RA *Rosa canina*
SC *Salix virens*

D02
463457_LSC_306
TYPICAL PLANTING LAYOUT FOR ROAD EMBANKMENT PLANTING
SCALE 1:20

READ THIS FIRST

- Note for Contractors**
This drawing should be considered along with the risk information contained in the CDM Pre-Construction Information. This information will include details of the SIGNIFICANT risks which LDA Design has identified which may arise from constructing their designs shown on this drawing. A Competent Contractor should be aware of the typical risks associated with doing this work.
- Note for Workers**
DO NOT START YOUR WORK unless you know the Rules and Controls relating to the work on this drawing (including SAFE SEQUENCES OF WORK AND EQUIPMENT).
- Do not leave copies of parts of this drawing without the above Note for Workers (unless you are sure that the Workers can undertake the work safely).

Series	By	Checked	Approved	Date	Description

ENVIRONMENT AGENCY

Burdock Park,
Sharnbrook, Wiltshire
SN4 6DD
TEL: +44 (0) 1793 812479
FAX: +44 (0) 1793 812059
www.ch2mhill.com

CH2MHILL.

LDA Design
Kings Wharf, The Quay,
Exeter,
EX1 1AA
T: 01392 259430

LD A DESIGN

Project:
**LITTLEHAMPTON ARUN, EAST BANK
LANDSCAPE AND PUBLIC REALM**

Drawing:
**REACH 06
PLANTING DETAILS**

Drawn by	KG (LDA)	Date:	Oct 2013
Checked by	SJT (LDA)	Date:	Oct 2013
Authorised by	BF (LDA)	Date:	Oct 2013

Drawing No. **463457_LSC_305** Revised **T1**

Drawing Scale: **1:1000 @ A1**

CD3 Filename: **463457_LSC_305** Plot Scale:

FOR TENDER