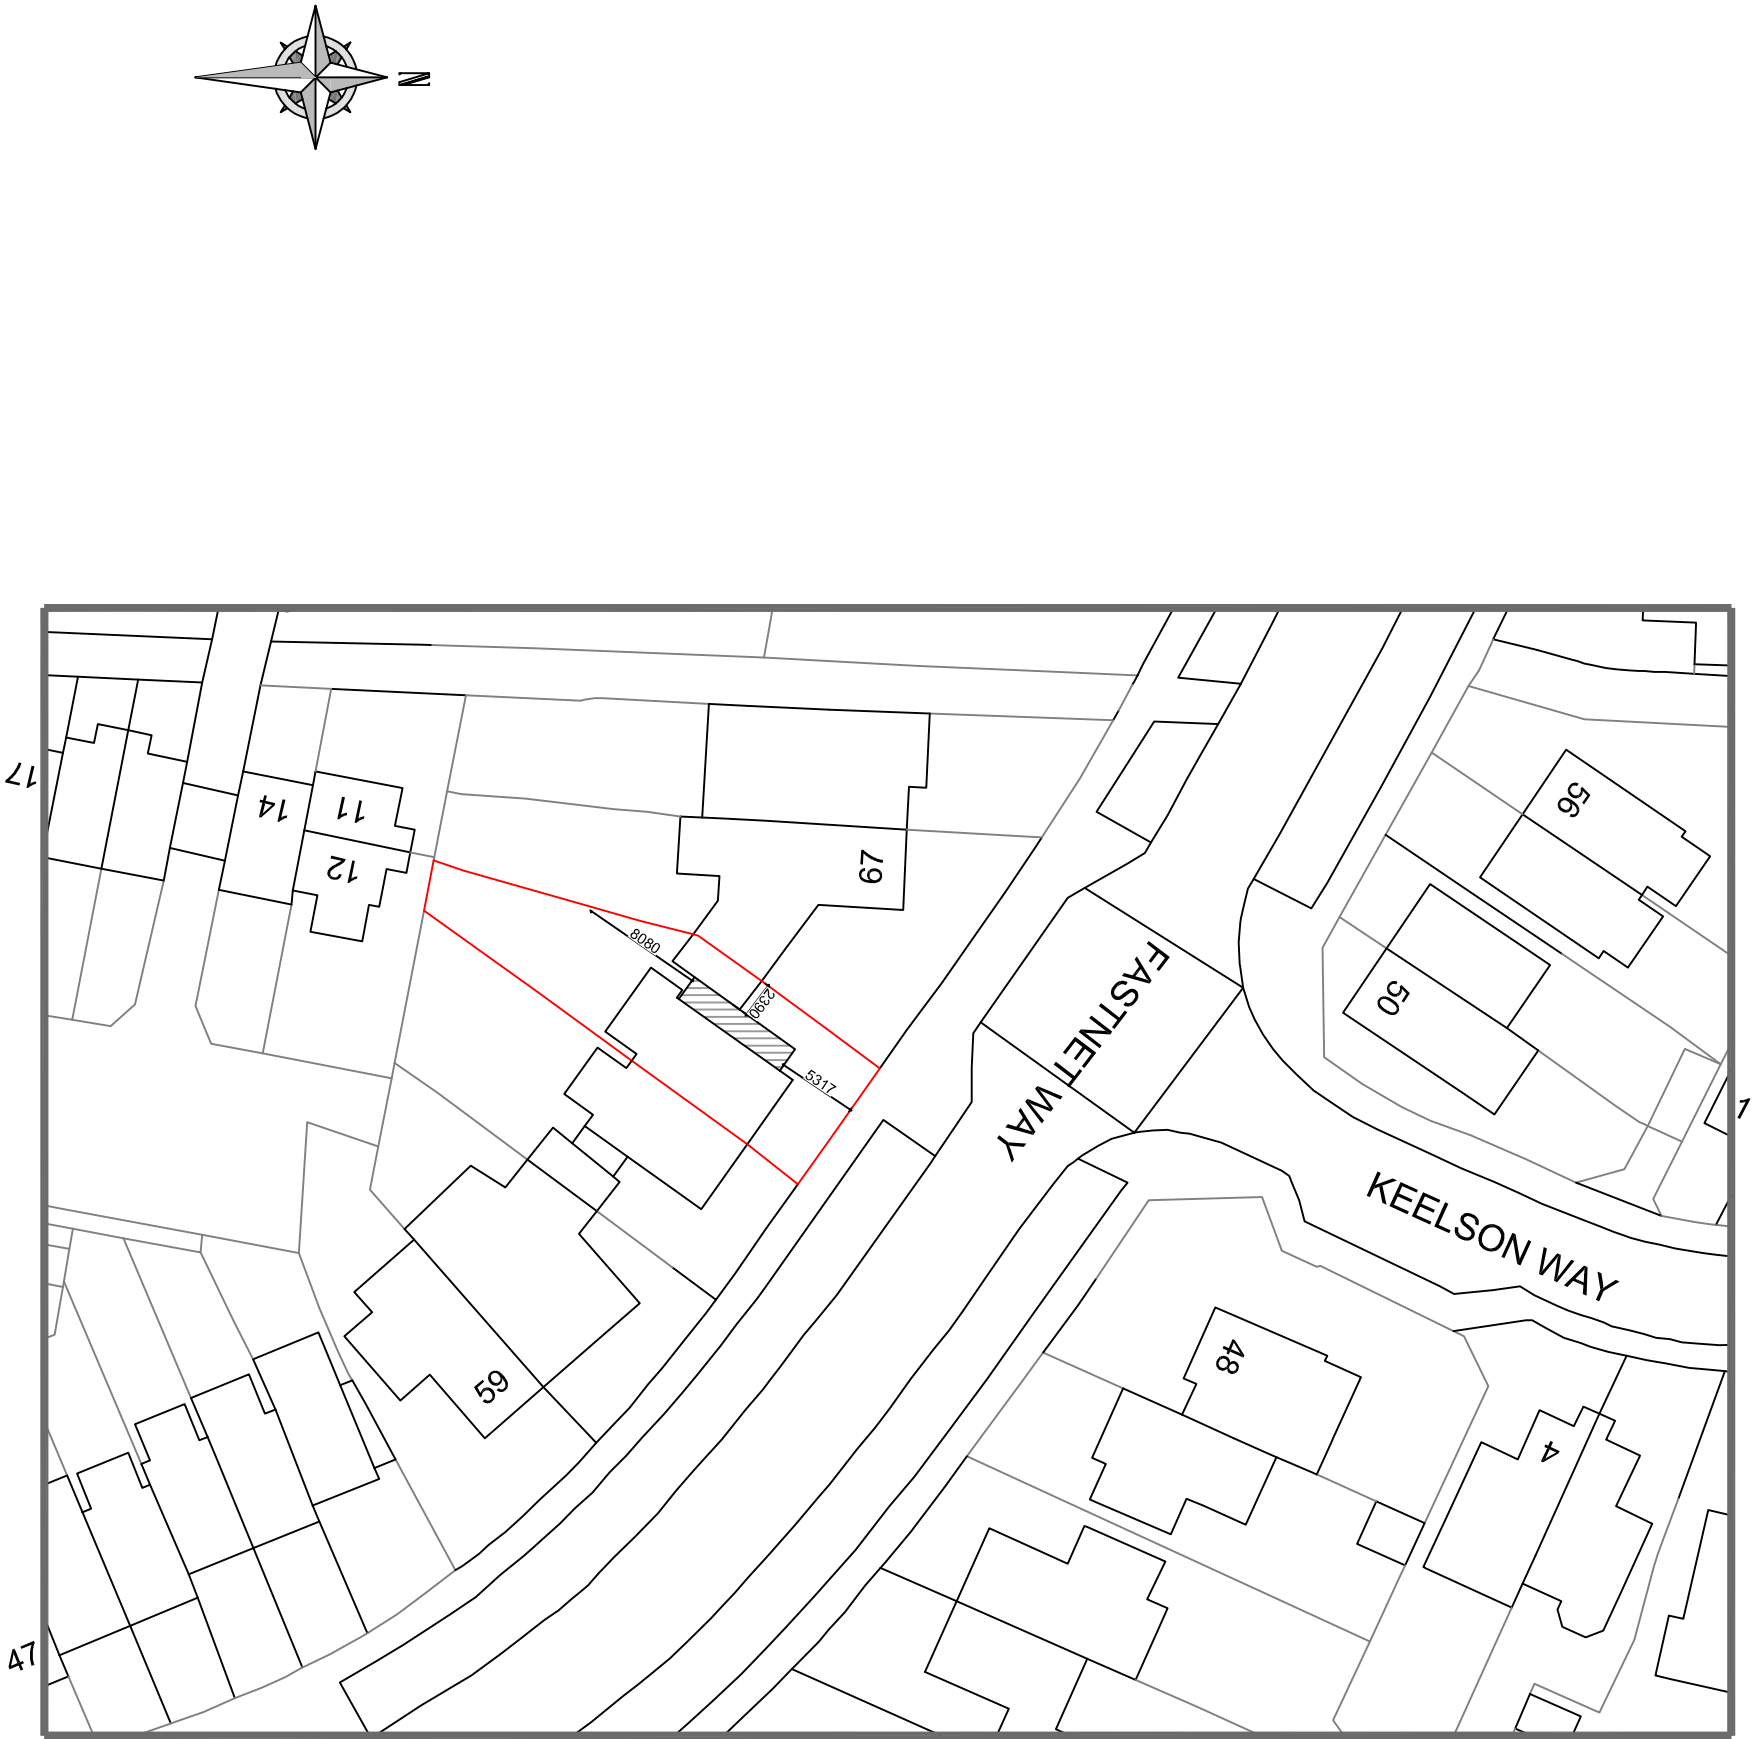


Your Home Plans Ltd
Chichester Enterprise Centre,
Terminus Road, Chichester, PO19 8XT
Tel: 01243 908064
june@yourhomeplans.co.uk

65 FASTNET WAY
LITTLEHAMPTON
WEST SUSSEX
BN17 6PW

Block Plan

Project Number: 65FAS-20	Drawing No:
Date: 2nd December 2020	01
Drawn By: Your Home Plans Ltd	
Checked By: JEG	Scale: 1:500 A3