ARUN DISTRICT COUNCIL LU/331/20/HH

Existing NE Elevation
1 : 100

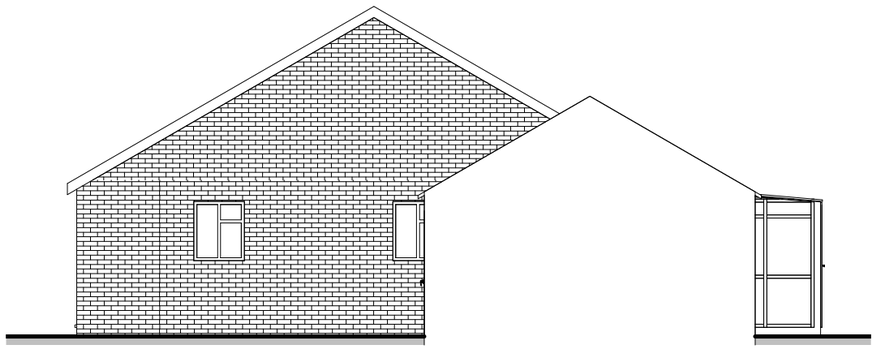

Existing NW Elevation
1 : 100

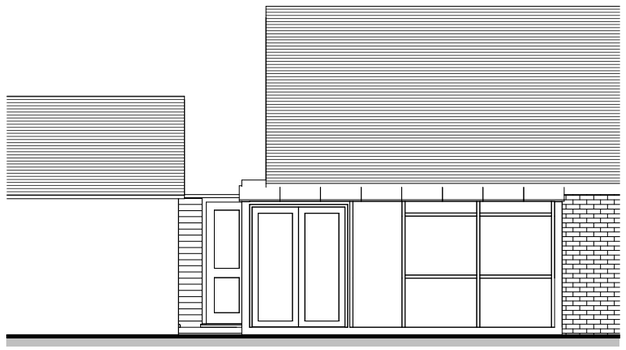

Existing SW Elevation
1 : 100

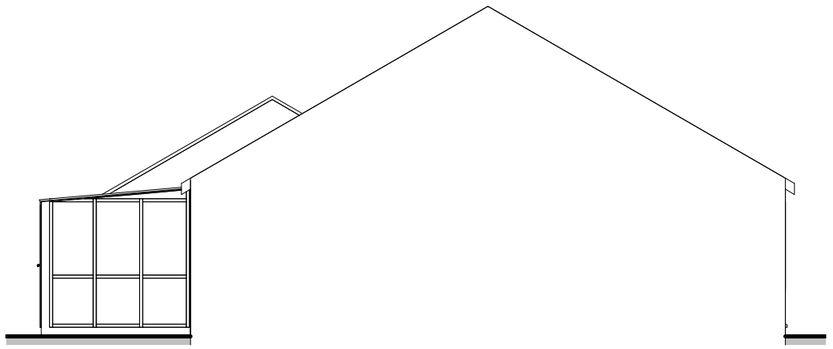

Existing SE Elevation
1 : 100

1:100 Metres 0 1 2 3 4 5 6 7 / Feet 0 10 20

1:50 Metres 0 1 2 3 4 5 / Feet 0 5 6 7

Chartered Institute of Architectural Technologists
Registered Practice

Tel: 0800 6127 664
www.yourhomeplans.co.uk

Your Home Plans

These drawings are for approval purposes. Materials and products should not be ordered based on scaling from drawings as errors may occur along existing building lines. All measurements and supporting elements are to be checked on site. Refer to Your Home Plans if any discrepencies are found.

Mrs A Clilverd

65 Fastnet Way
Littlehampton
West Sussex
BN17 6PW

Existing Elevation

Project number	65FAS-20
Date	2nd December 2020
Drawn by	JG
Checked by	Checker

A101

Scale 1 : 100

ARUN DISTRICT COUNCIL LU/331/20/HH

Proposed NE Elevation
1 : 100

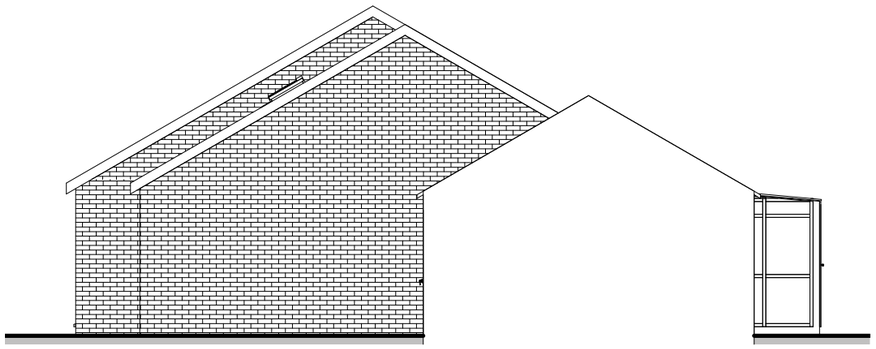

Proposed NW Elevation
1 : 100

Materials to
match existing

Proposed SW Elevation
1 : 100

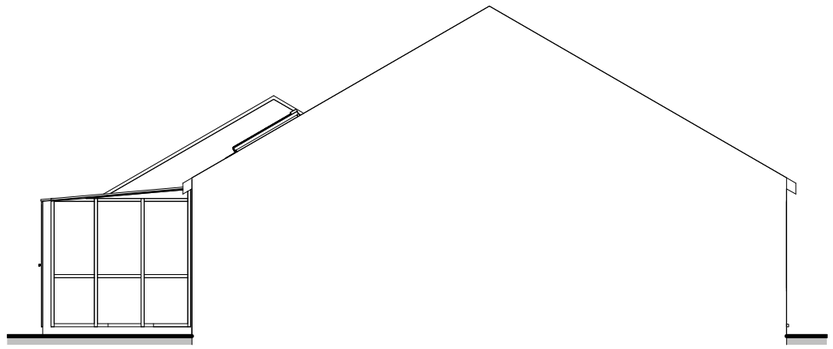

Proposed SE Elevation
1 : 100

1:100 Metres Feet 0 1 2 3 4 5 6 7 / 0 10 20

1:50 Metres Feet 0 1 2 3 4 5 / 0 5 6 7

Chartered Institute of Architectural Technologists
Registered Practice

Tel: 0800 6127 664
www.yourhomeplans.co.uk

Your Home Plans

These drawings are for approval purposes. Materials and products should not be ordered based on scaling from drawings as errors may occur along existing building lines. All measurements and supporting elements are to be checked on site. Refer to Your Home Plans if any discrepencies are found.

Mrs A Clilverd

65 Fastnet Way
Littlehampton
West Sussex
BN17 6PW

Proposed Elevations

Project number	65FAS-20
Date	2nd December 2020
Drawn by	JG
Checked by	Checker

A102

Scale 1 : 100

ARUN DISTRICT COUNCIL LU/331/20/HH

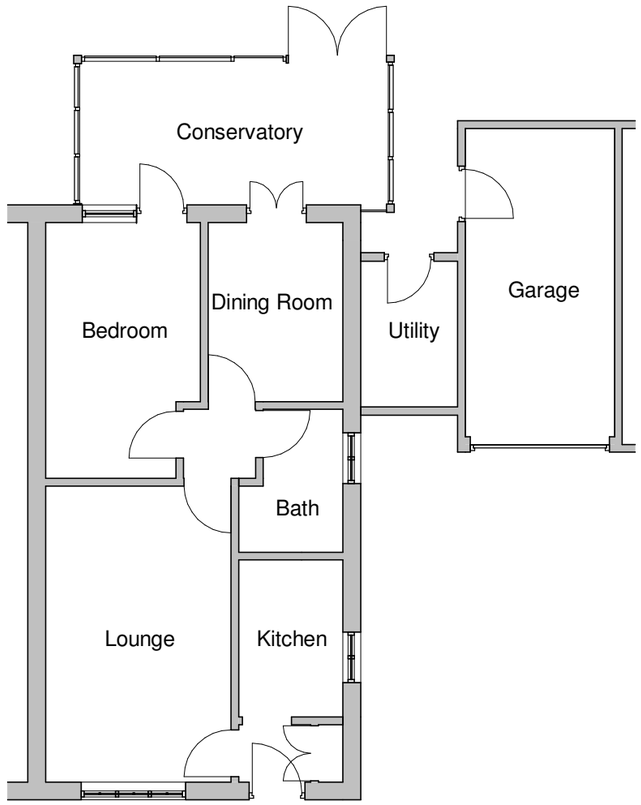

Existing Ground Floor

1 : 100

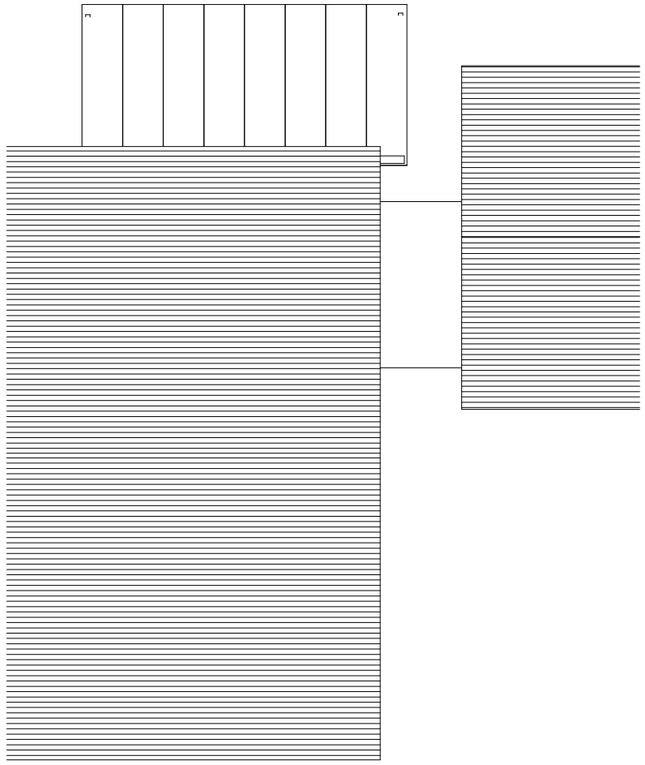

Existing Roof Plan

1 : 100

1:100 Metres 0 1 2 3 4 5 6 7 / Feet 0 10 20

1:50 Metres 0 1 2 3 4 5 / Feet 0 5 6 7

Chartered Institute of Architectural Technologists
Registered Practice

Tel: 0800 6127 664
www.yourhomeplans.co.uk

Your Home Plans

These drawings are for approval purposes. Materials and products should not be ordered based on scaling from drawings as errors may occur along existing building lines. All measurements and supporting elements are to be checked on site. Refer to Your Home Plans if any discrepencies are found.

Mrs A Clilverd

65 Fastnet Way
Littlehampton
West Sussex
BN17 6PW

Existing Floor Plans

Project number	65FAS-20
Date	2nd December 2020
Drawn by	JG
Checked by	Checker

A103

Scale 1 : 100

ARUN DISTRICT COUNCIL LU/331/20/HH

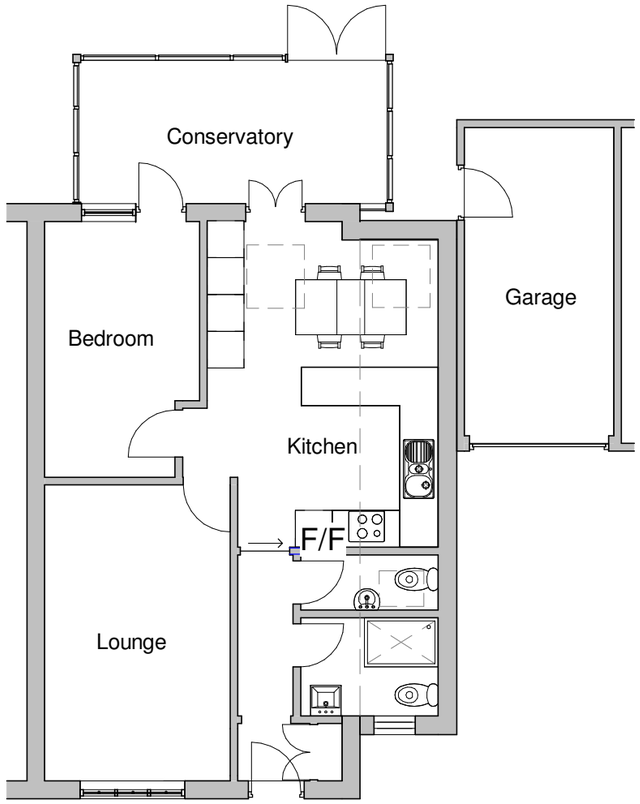

Proposed Ground Floor

1 : 100

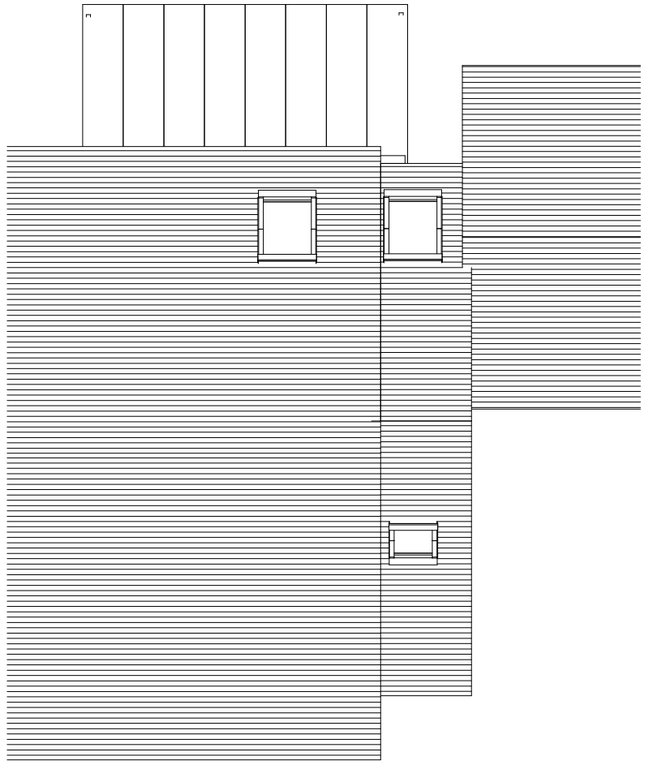

Proposed Roof Plan

1 : 100

1:100 Metres Feet 0 1 2 3 4 5 6 7 / 0 10 20

1:50 Metres Feet 0 1 2 3 4 5 / 0 5 6 7

Chartered Institute of Architectural Technologists
Registered Practice

Tel: 0800 6127 664
www.yourhomeplans.co.uk
Your Home Plans

These drawings are for approval purposes. Materials and products should not be ordered based on scaling from drawings as errors may occur along existing building lines. All measurements and supporting elements are to be checked on site. Refer to Your Home Plans if any discrepencies are found.

Mrs A Clilverd

65 Fastnet Way
Littlehampton
West Sussex
BN17 6PW

Proposed Floor Plans

Project number	65FAS-20
Date	2nd December 2020
Drawn by	JG
Checked by	Checker

A104

Scale 1 : 100