

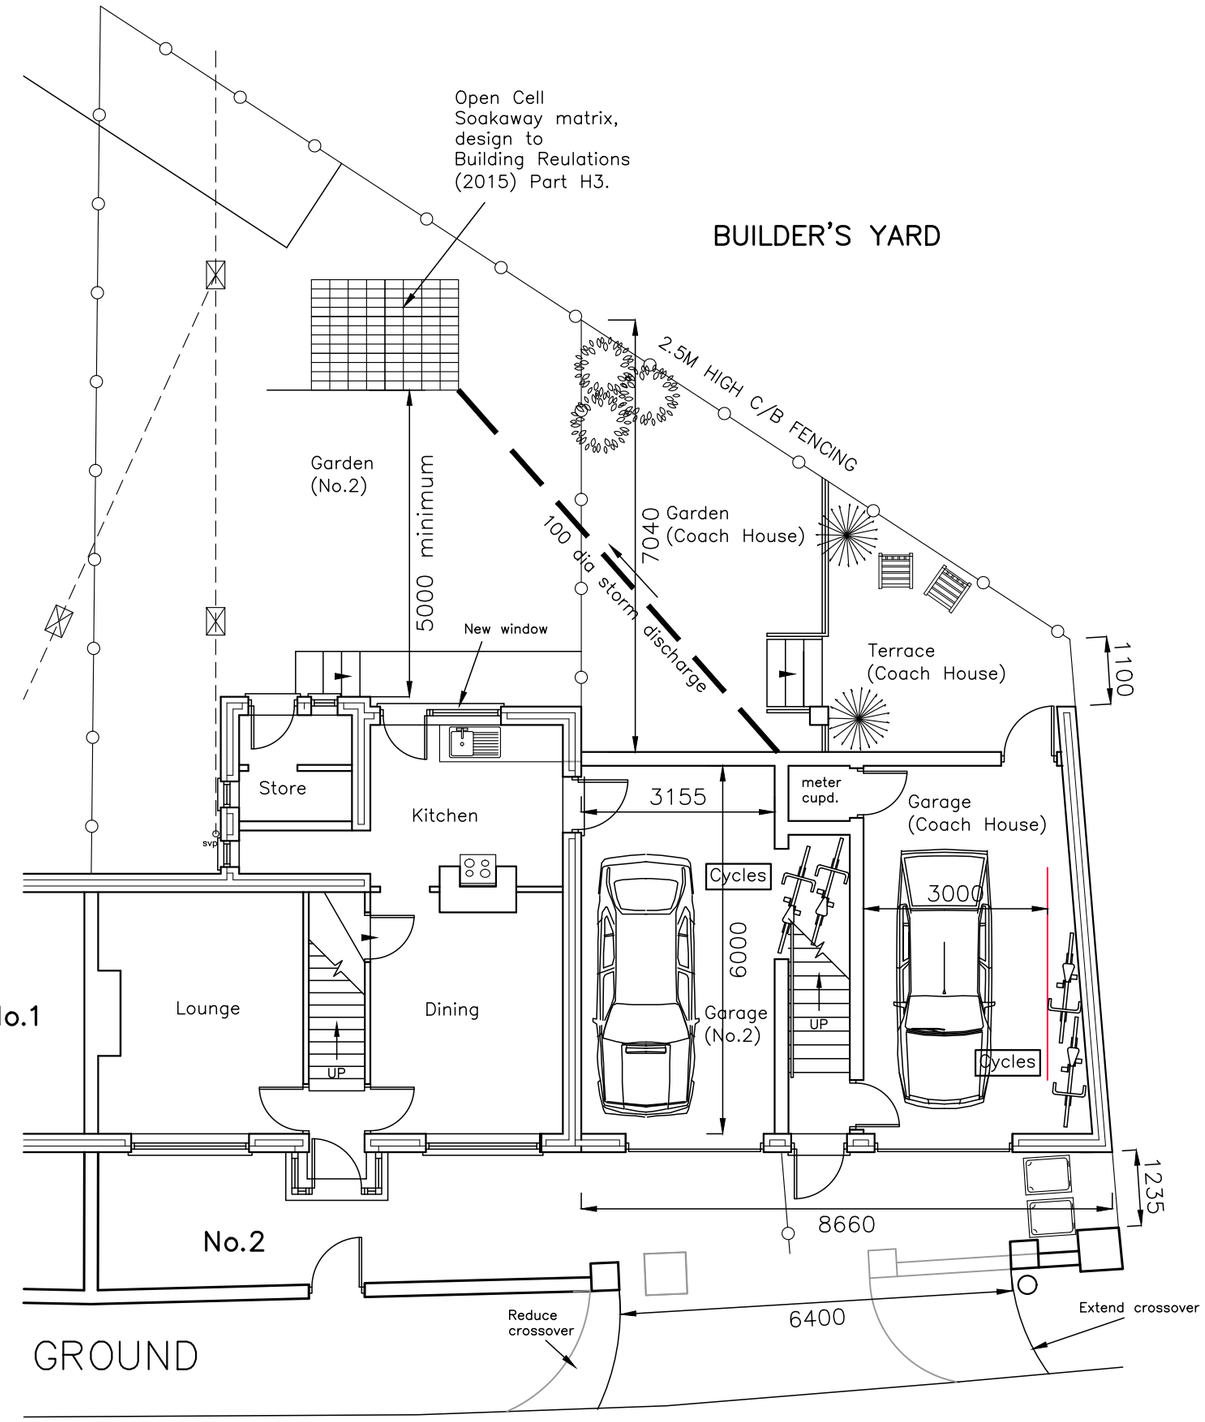


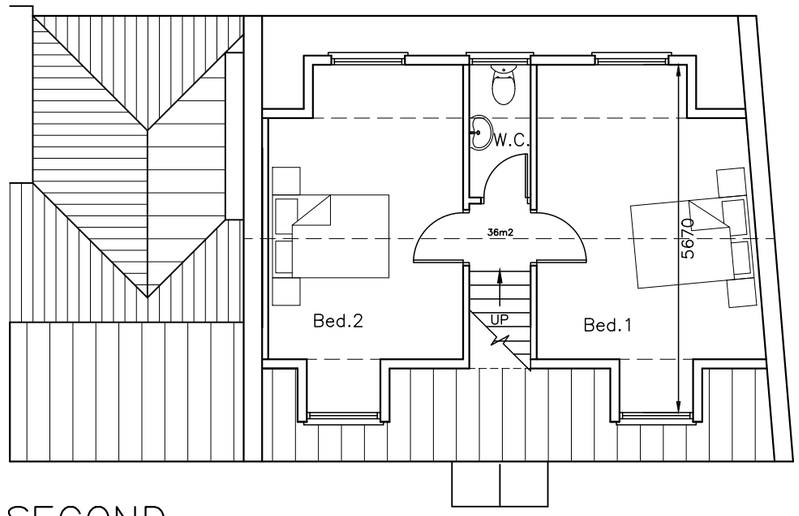

SECOND

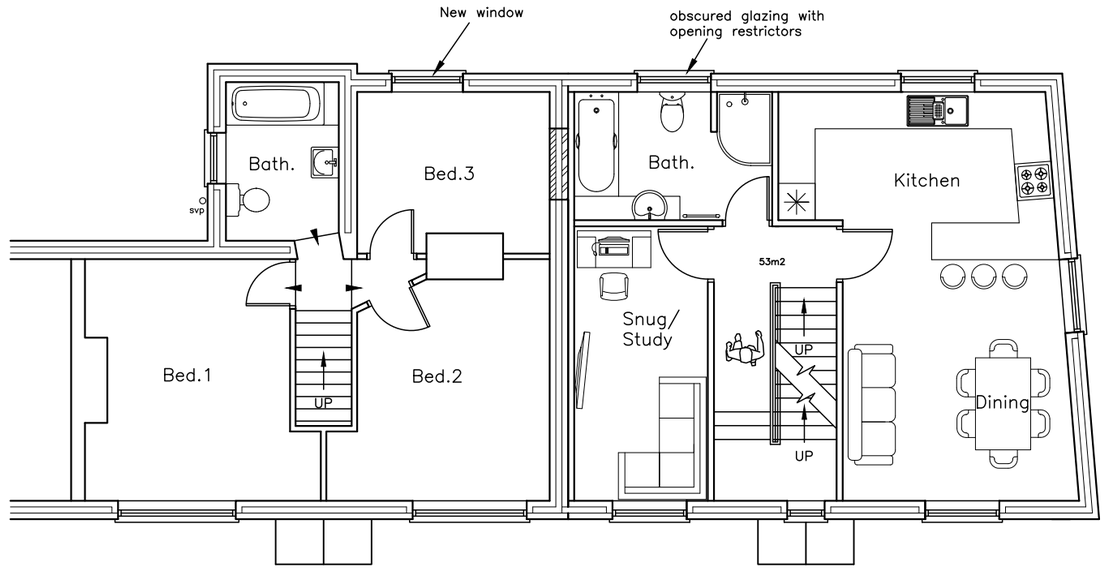

FIRST

2 Croft Cottages
Pier Road
Littlehampton
BN17 5LS

PROPOSED FLOOR PLANS – VoC

Revisions
a) Client revisions/21.03.19/JHL
b) Client revisions/02.04.19/JHL
c) Flipped Plan/08.04.19/JHL
d) Minor amendments to WSCC comments/07.06.19/JHL

CAAD
Critchley Architecture And Design Ltd.
Contact: 02392 474 919 | info@caad.online
The Old Brewery,15E South Street, Havant, PO9 1BU

Scale A1=1:50, A3=1:100
Drawn JHL/MHC
Date 18/10/21

19023–414 D

10m 20m 30m 40m

ARUN DISTRICT COUNCIL LU/331/21/PL