


ARUN DISTRICT COUNCIL:LU/332/07/

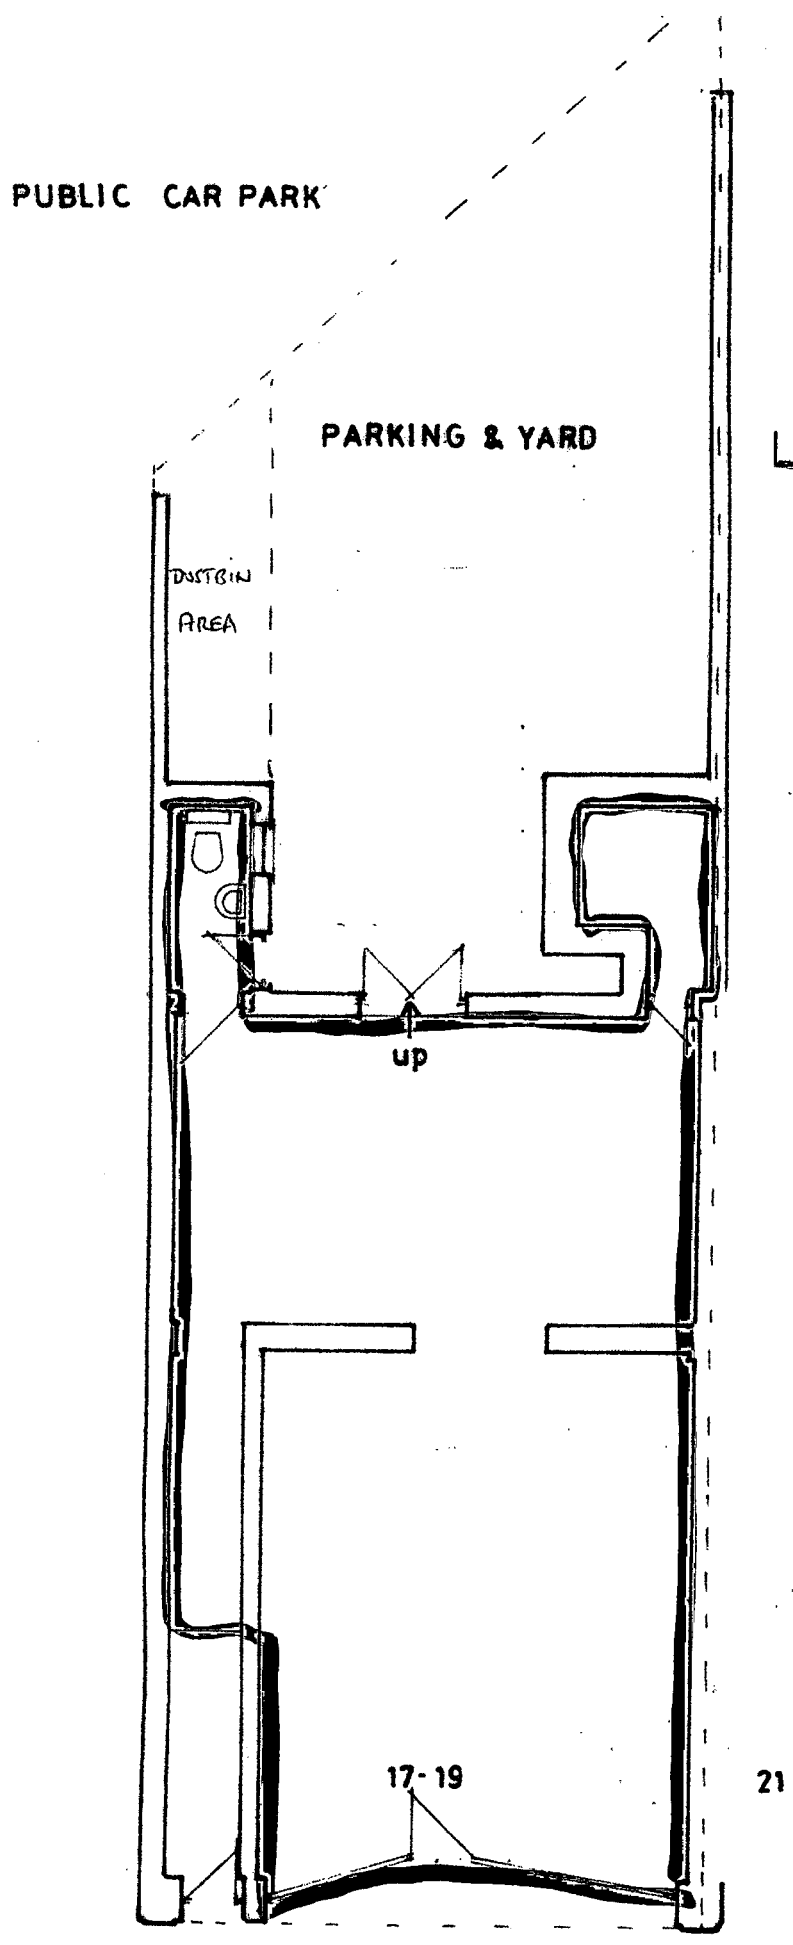

GROUND FLOOR PLAN 1:100

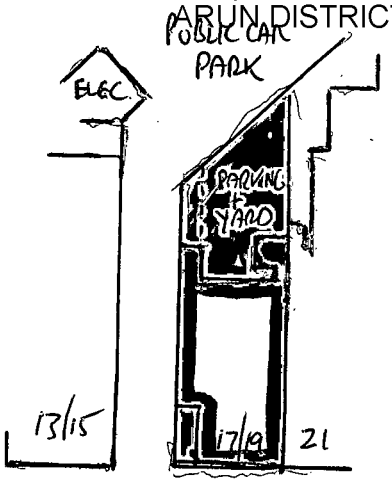

BLOCK PLAN
1:500

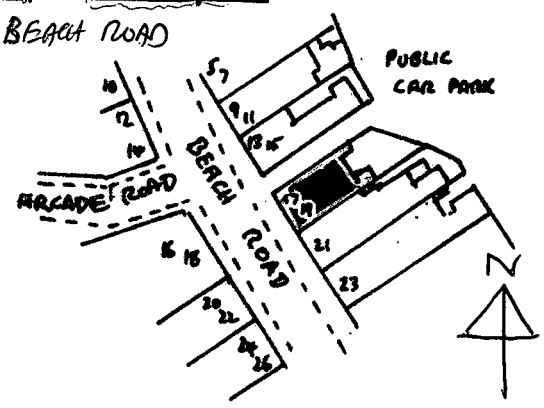

LOCATION PLAN 1:1250

17-19 BEACH ROAD
LITTLEHAMPTON
WEST SUSSEX BN17 5JA

PLAN OF SHOP AND REAR YARD

FOR MR BE LYNN

PETER D. KING F.R.I.C.S.
CHARTERED SURVEYOR
26 High Street
Littlehampton BN17 5EE

SCALES 1:100 1:1250

14/6/2007