


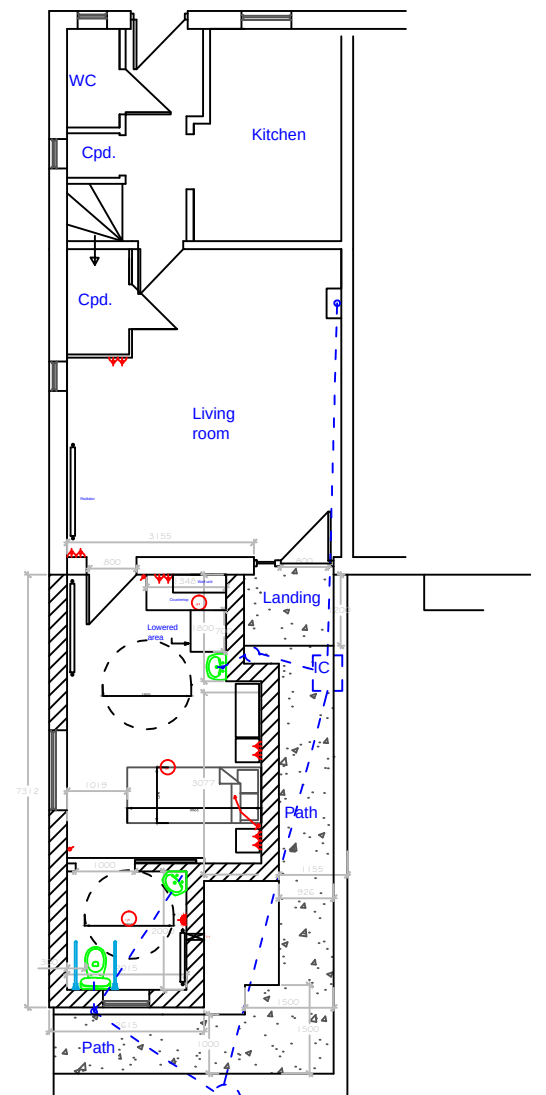

Note  
Do not scale this drawing except for  
Planning purposes.



**JHBURLEY LTD.**  
CHARTERED SURVEYORS

Tel: 01903 741559 email [jon@jhburley.co.uk](mailto:jon@jhburley.co.uk)

|                                |  |
|--------------------------------|--|
| CLIENT                         |  |
| Ms Jadene Wallace              |  |
| 1 Swanwick Walk                |  |
| Manning Road                   |  |
| Littlehampton                  |  |
| PROJECT                        |  |
| Bedroom Ground Floor Extension |  |

| TITLE                                     |
|-------------------------------------------|
| Existing and Proposed General Arrangement |

SCALE 1:50 at A3

DRAWN - JHB

DWG. NO. JHB/327/272

REVISION B 25.10.19