ARUN DISTRICT COUNCIL:LU/333/08/

FLOOR PLAN

1:100

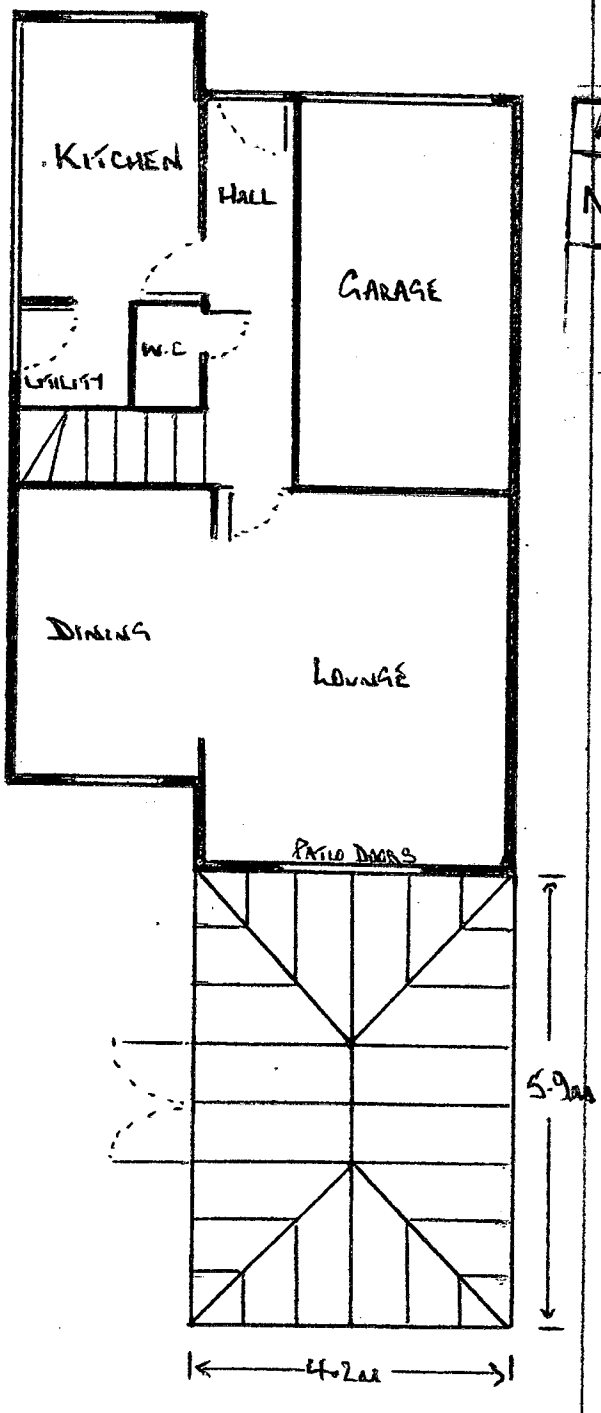

ARUN DISTRICT COUNCIL
No. LU 333 08