
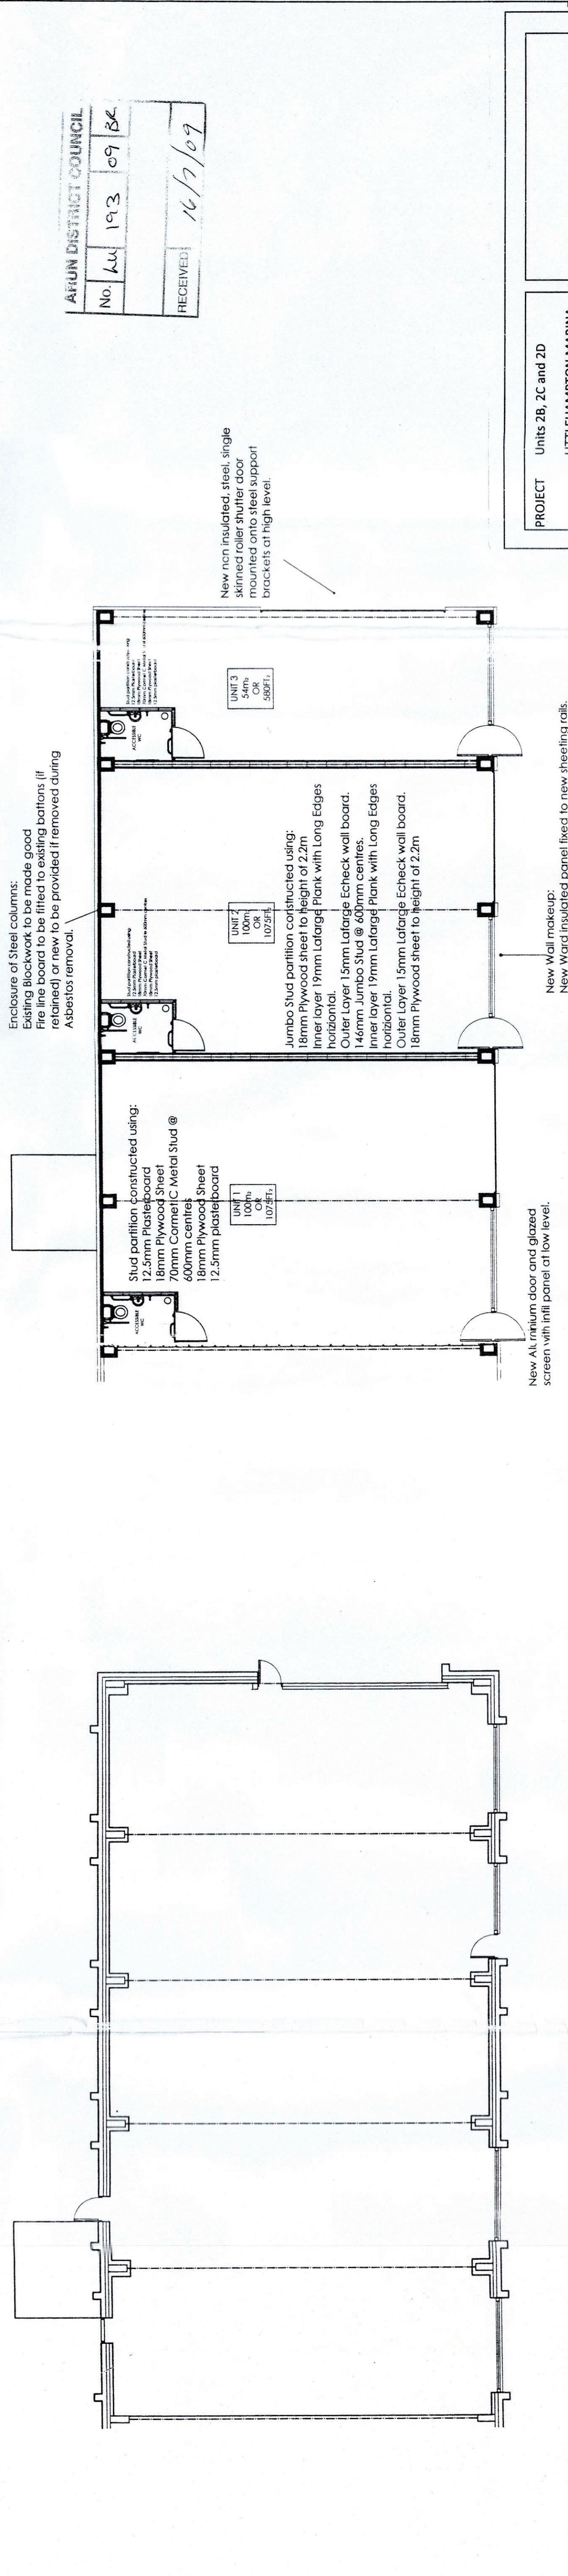
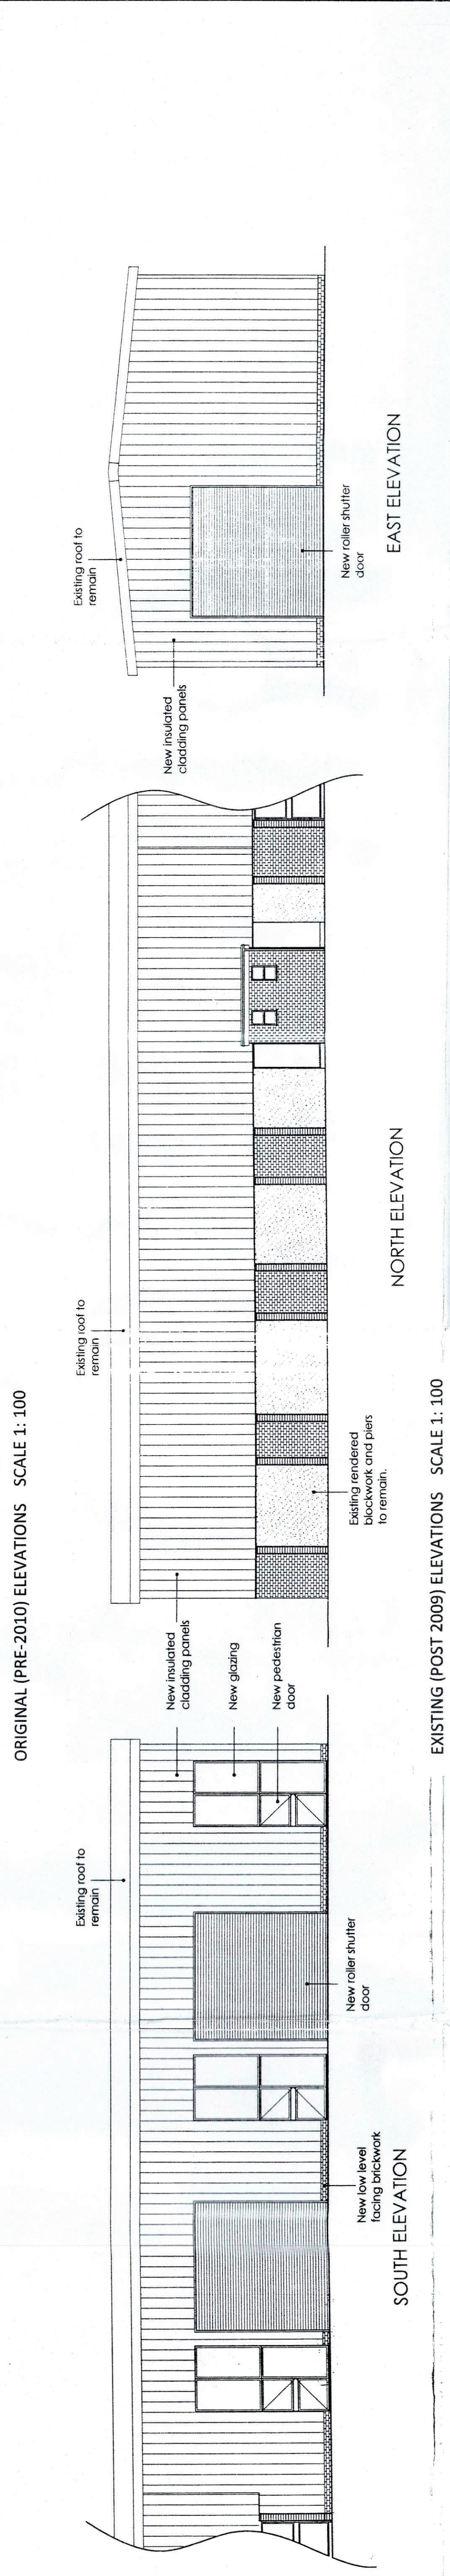


NOTE: DO NOT SCALE FROM THIS DRAWING EXCEPT FOR PLANNING APPLICATION PURPOSES. ALL DIMENSIONS TO BE CHECKED ON SITE PRIOR TO COMMENCEMENT OF WORK. ALL DIMENSIONS RELATING TO SUB-CONTRACTORS OR SUPPLIERS WORK MUST BE CHECKED AND AGREED WITH THE CONTRACTOR. THE CONTRACTOR SHALL BE RESPONSIBLE FOR OBTAINING ALL NECESSARY PERMITS AND APPROVALS. ALL DIMENSIONS ARE IN MILLIMETRES UNLESS OTHERWISE STATED. ALL WORKS OR MATERIALS INDICATED ON THE DRAWING ARE TO BE TO THE LATEST BRITISH STANDARDS AND ARE TO BE CARRIED OUT IN ACCORDANCE WITH THE LATEST BRITISH STANDARDS. THE CONTRACTOR SHALL BE RESPONSIBLE FOR OBTAINING ALL NECESSARY PERMITS AND APPROVALS. THIS DRAWING TO BE READ IN CONJUNCTION WITH THE DRAWING TITLED 'LITTLEHAMPTON MARINA' AND THE DRAWING TITLED 'LITTLEHAMPTON MARINA' FOR ANY DISCREPANCIES TO BE BROUGHT TO THE ATTENTION OF BOXALL SAYER LTD.

© THIS DRAWING IS THE COPYRIGHT OF BOXALL SAYER LTD.

APPR	DATE	STATUS
JAH	19-OCT-2007	FOR COMMENT

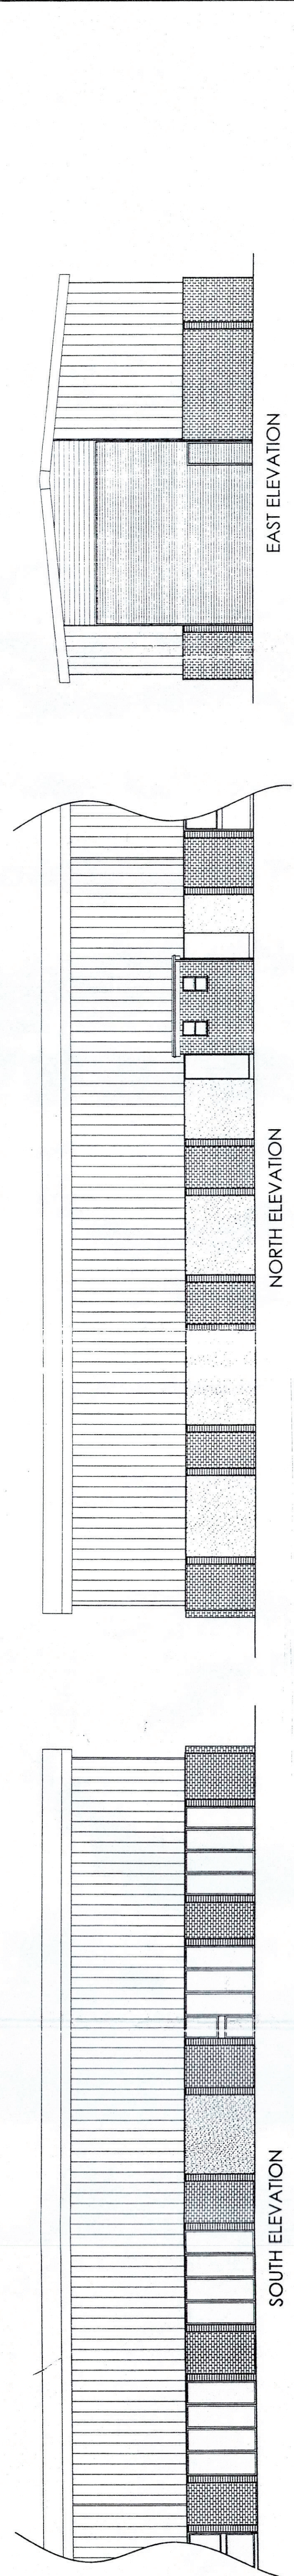

PROJECT

Units 2B, 2C and 2D
LITTLEHAMPTON MARINA

DRAWING

ORIGINAL AND EXISTING
PLANS AND ELEVATIONS

DATE

November 2020

SCALE

1:100

Littlehampton Marina
Ferry Road
Littlehampton
BN17 5DS

ARUN DISTRICT COUNCIL

No.	44	193	09	86
RECEIVED	16/7/09			