


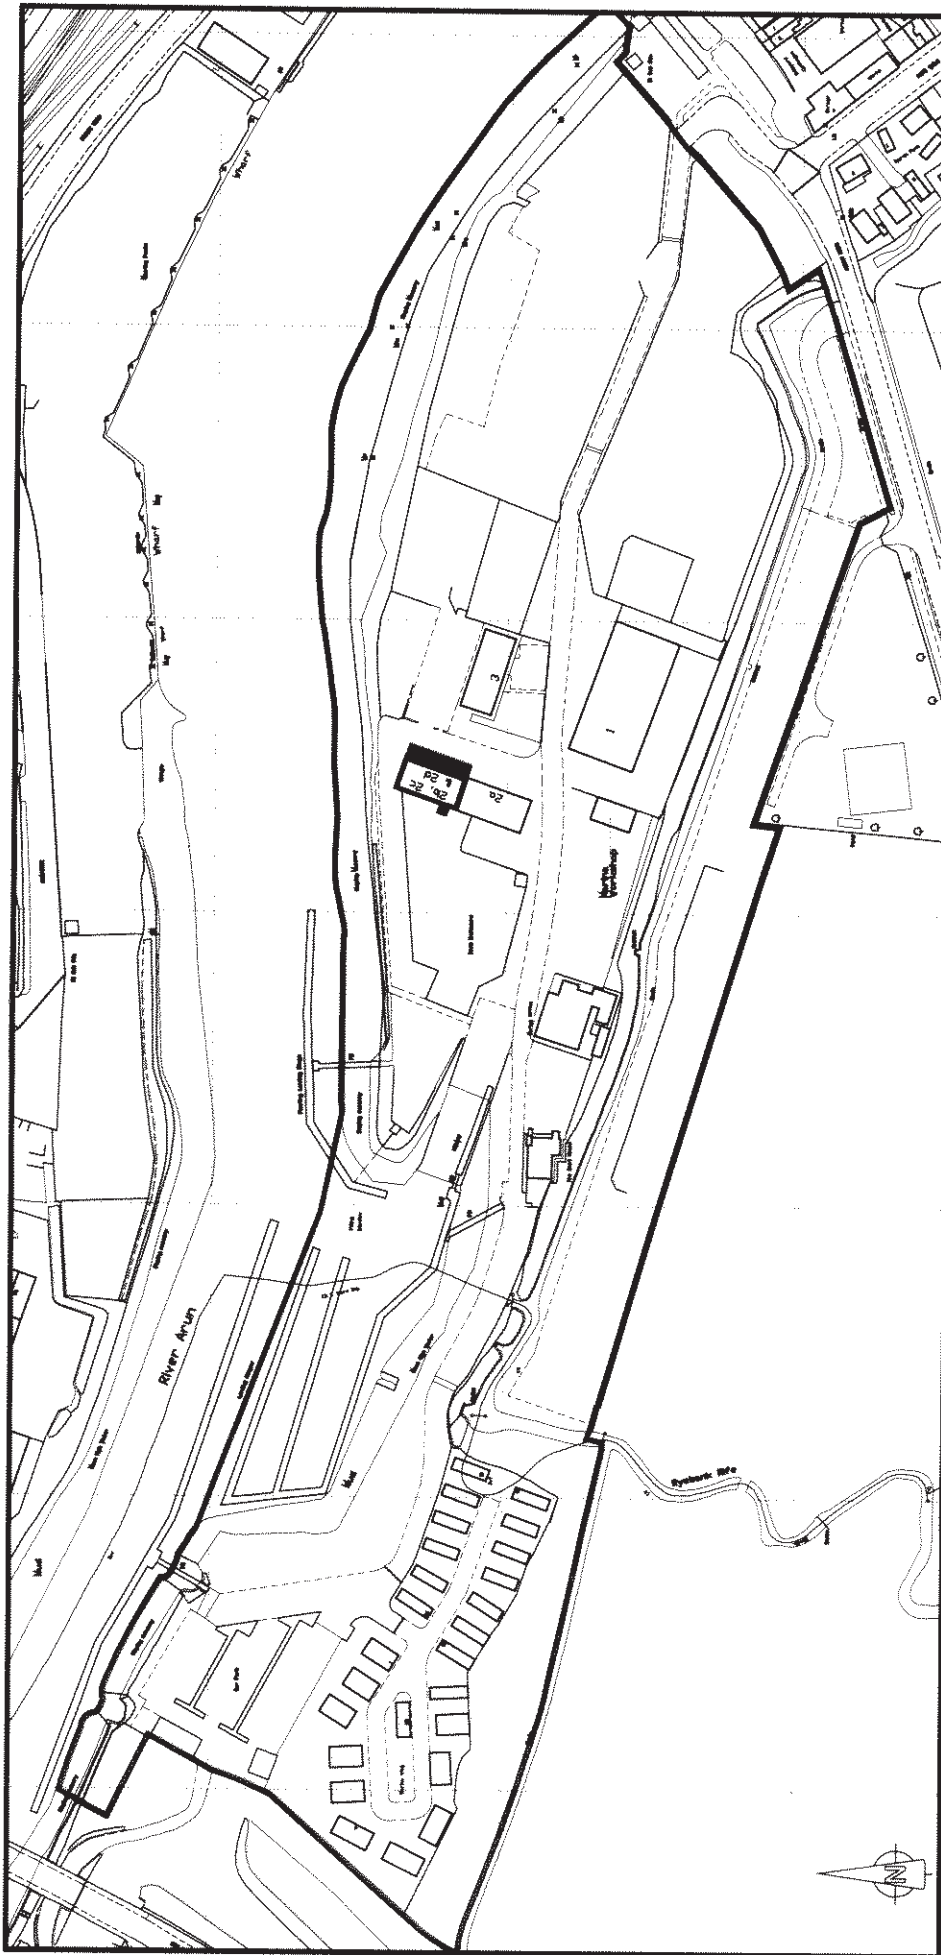

**Units 2b, 2c and 2d
LITTLEHAMPTON MARINA
FERRY ROAD LITTLEHAMPTON
WEST SUSSEX BN17 5DS**

SCALE 1:2500

Drawing No. 131087/11

alan unsted MCIAT
Architectural Technologist
Building Design Consultant
Tel (01243) 575334
E-mail: alan.unsted1@btconnect.com

Plan produced for information purposes only
© Crown copyright. All rights reserved
Licence number ES 100025749

'Trafalgar Cottage' Newells Lane, West Ashling
Chichester West Sussex PO18 8DP