



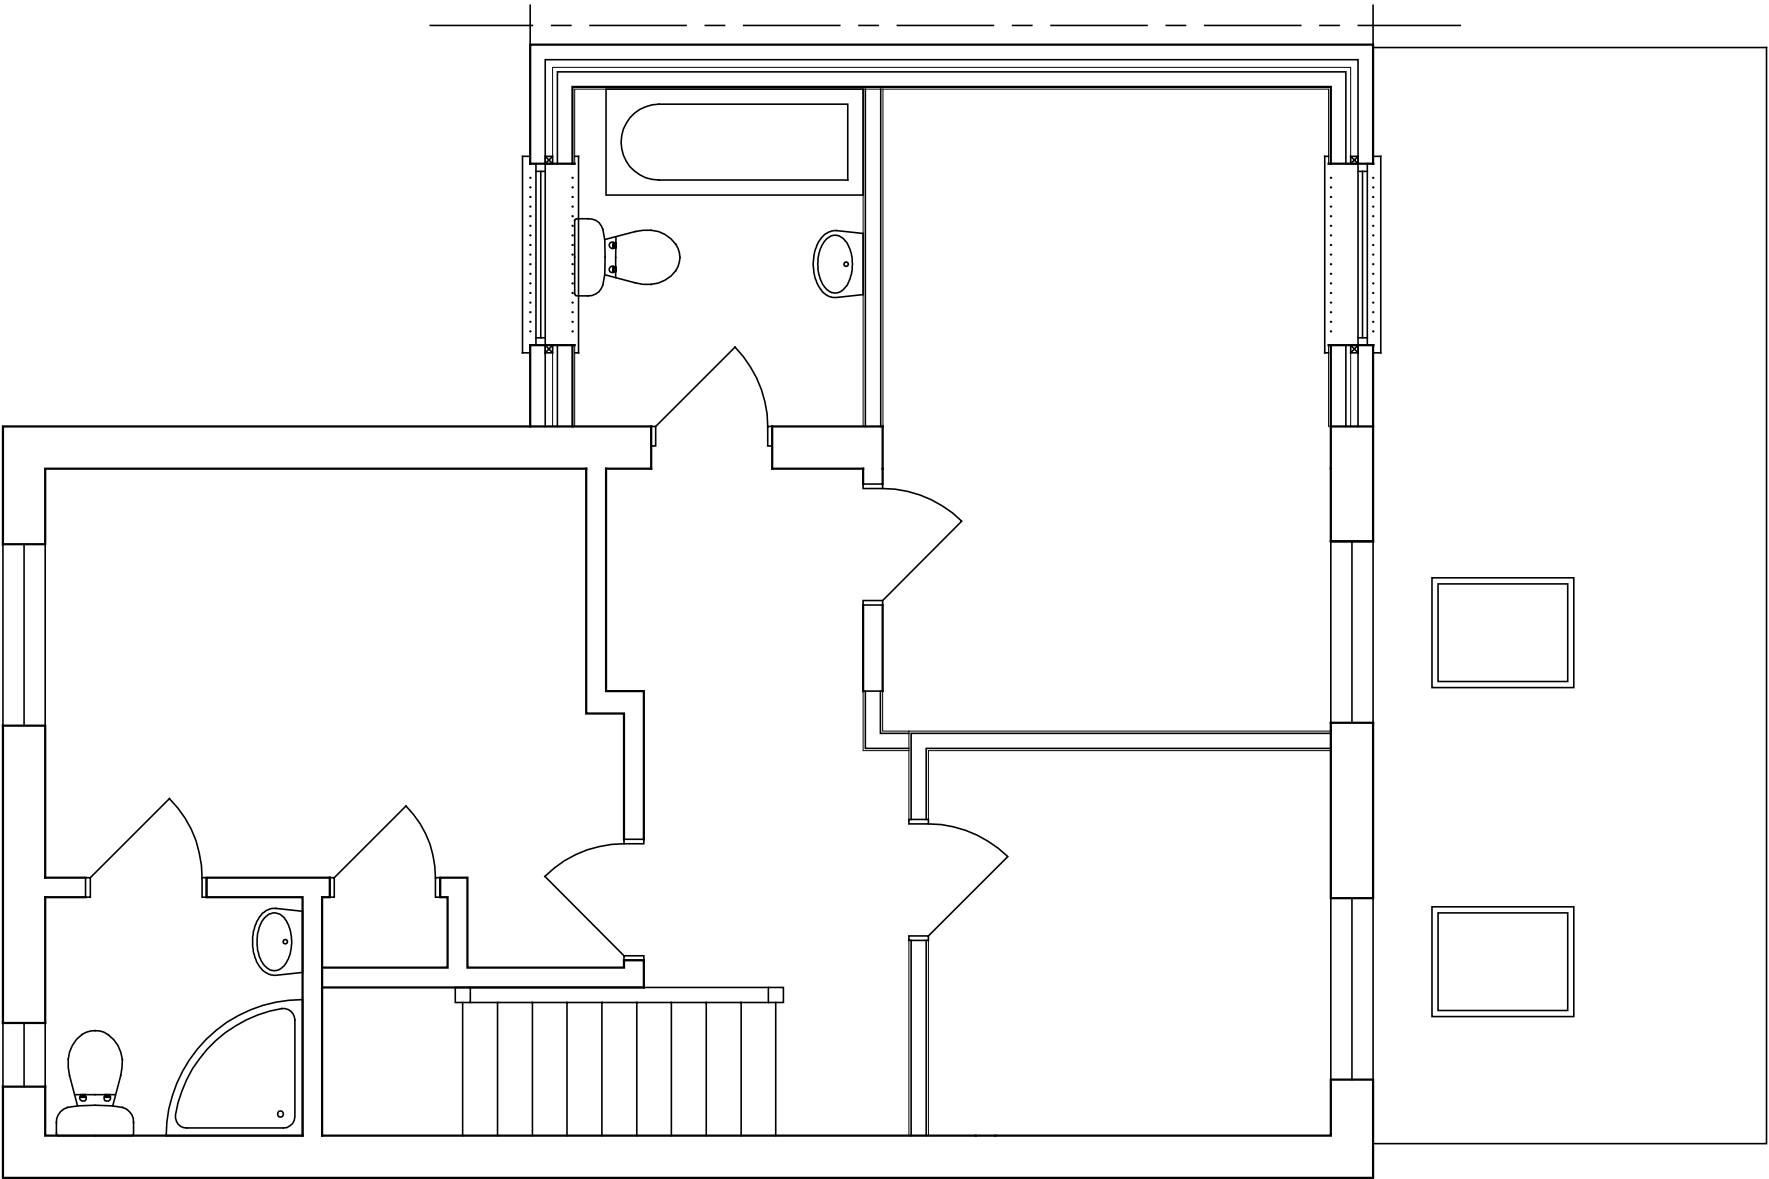

1:50

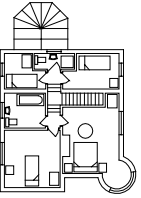

Amendments: –

BRYCESON SHAW ASSOCIATES Surveyors and Designers 2 Wellesley Court, Fitzalan Road, Littlehampton, West Sussex BN17 5JW Tel. 01903 734381 Mobile: 07889 651301 E-mail: brycesonshaw@btinternet.com		
Project: Proposed extension; 2 Larkspur Close, Littlehampton BN17 6WB		
Drawing: First floor		
For: Mrs. M. Stevens		
Drawn: PKS	Date: October 2021	
Scales: 1:50	No: 2863/01/04	
To scale when printed on A3		