


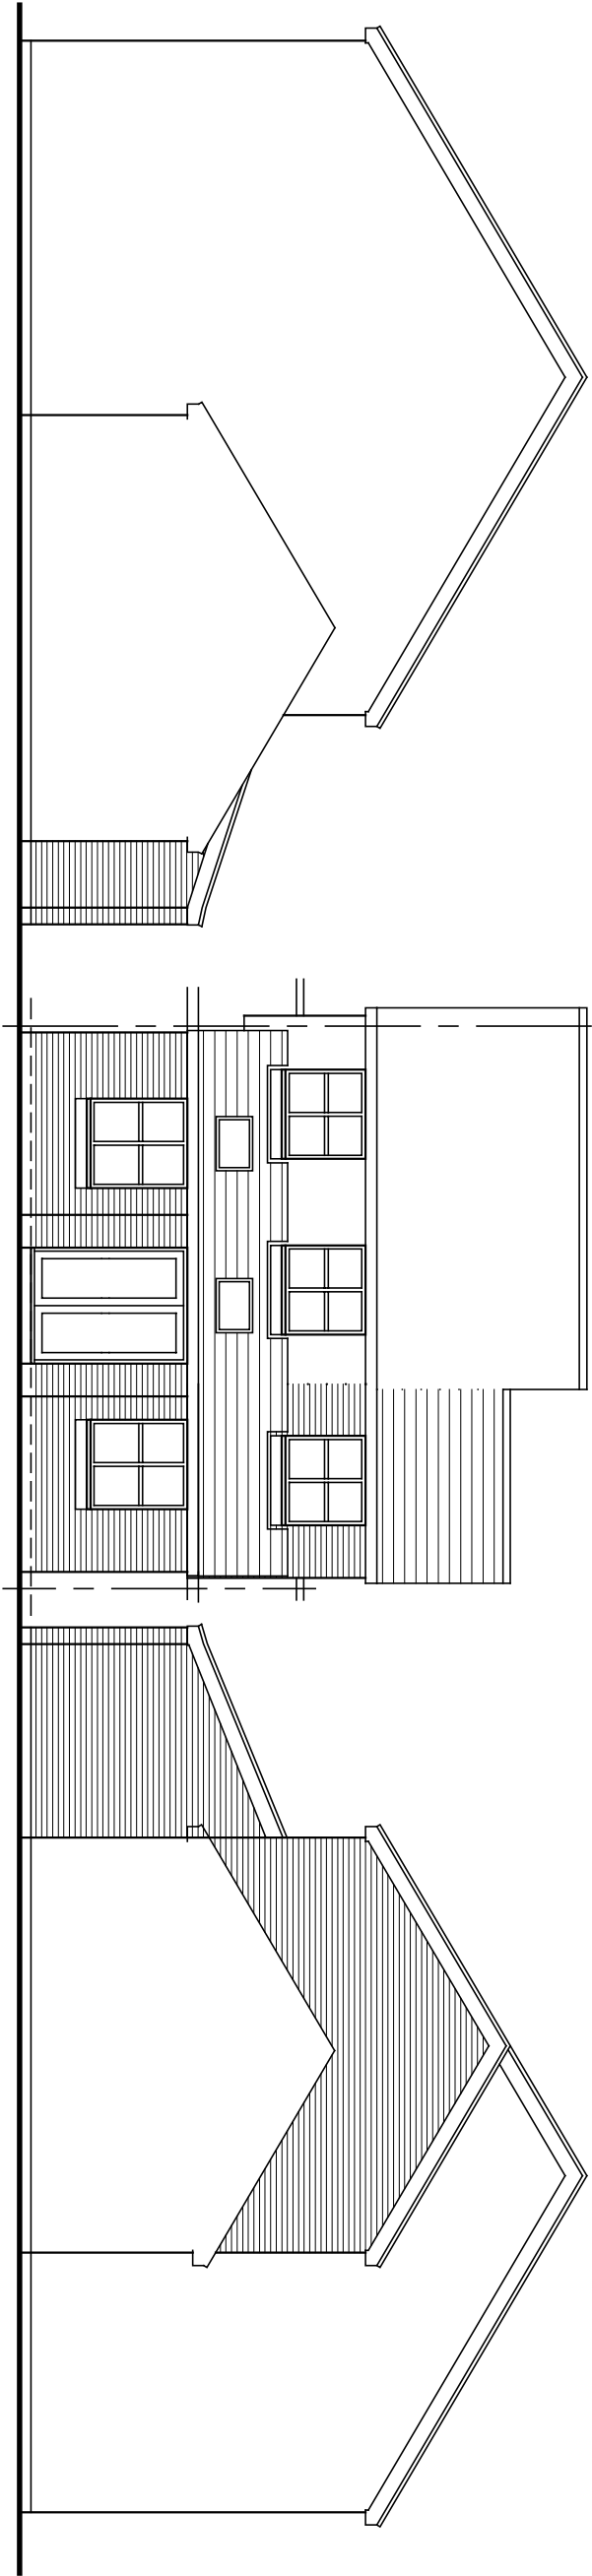


Side - Northwest

Rear - Southwest

Side - Southeast

Proposed finishes:
Roof: flat and SandToft 20/20 tiles to match existing colour
Walls: face brick to match existing
Fenestration: brown uPVC to match existing style
Fascias, soffits, gutters etc. all to match existing

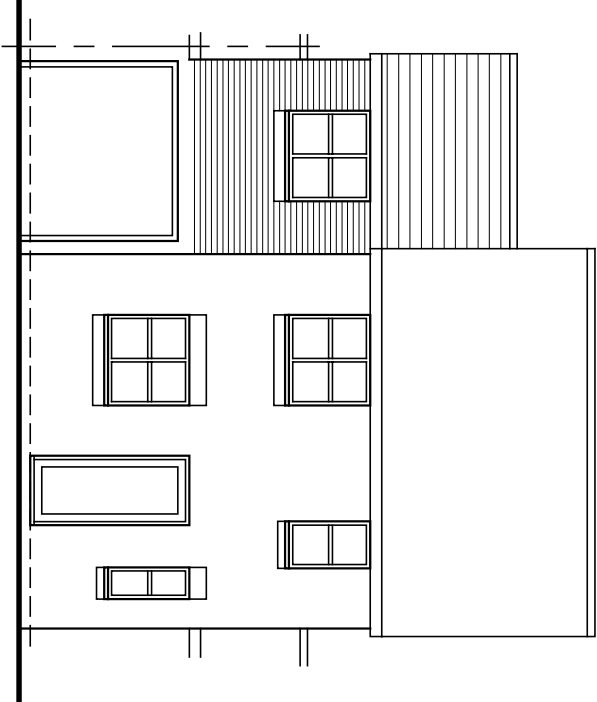

Front - Northeast

Amendments: –

BRYCESON SHAW ASSOCIATES Surveyors and Designers 2 Wellesley Court, Fitzalan Road, Littlehampton, West Sussex BN17 5JW Tel. 01903 734381 Mobile: 07889 651301 E-mail: brycesonshaw@btinternet.com	
Project: Proposed extension; 2 Larkspur Close, Littlehampton BN17 6WB	
Drawing: Plans and elevations as proposed	
For: Mrs. M. Stevens	
Drawn: PKS	Date: October 2021
Scales: 1:100	No: 2863/01/02
To scale when printed on A3	

