


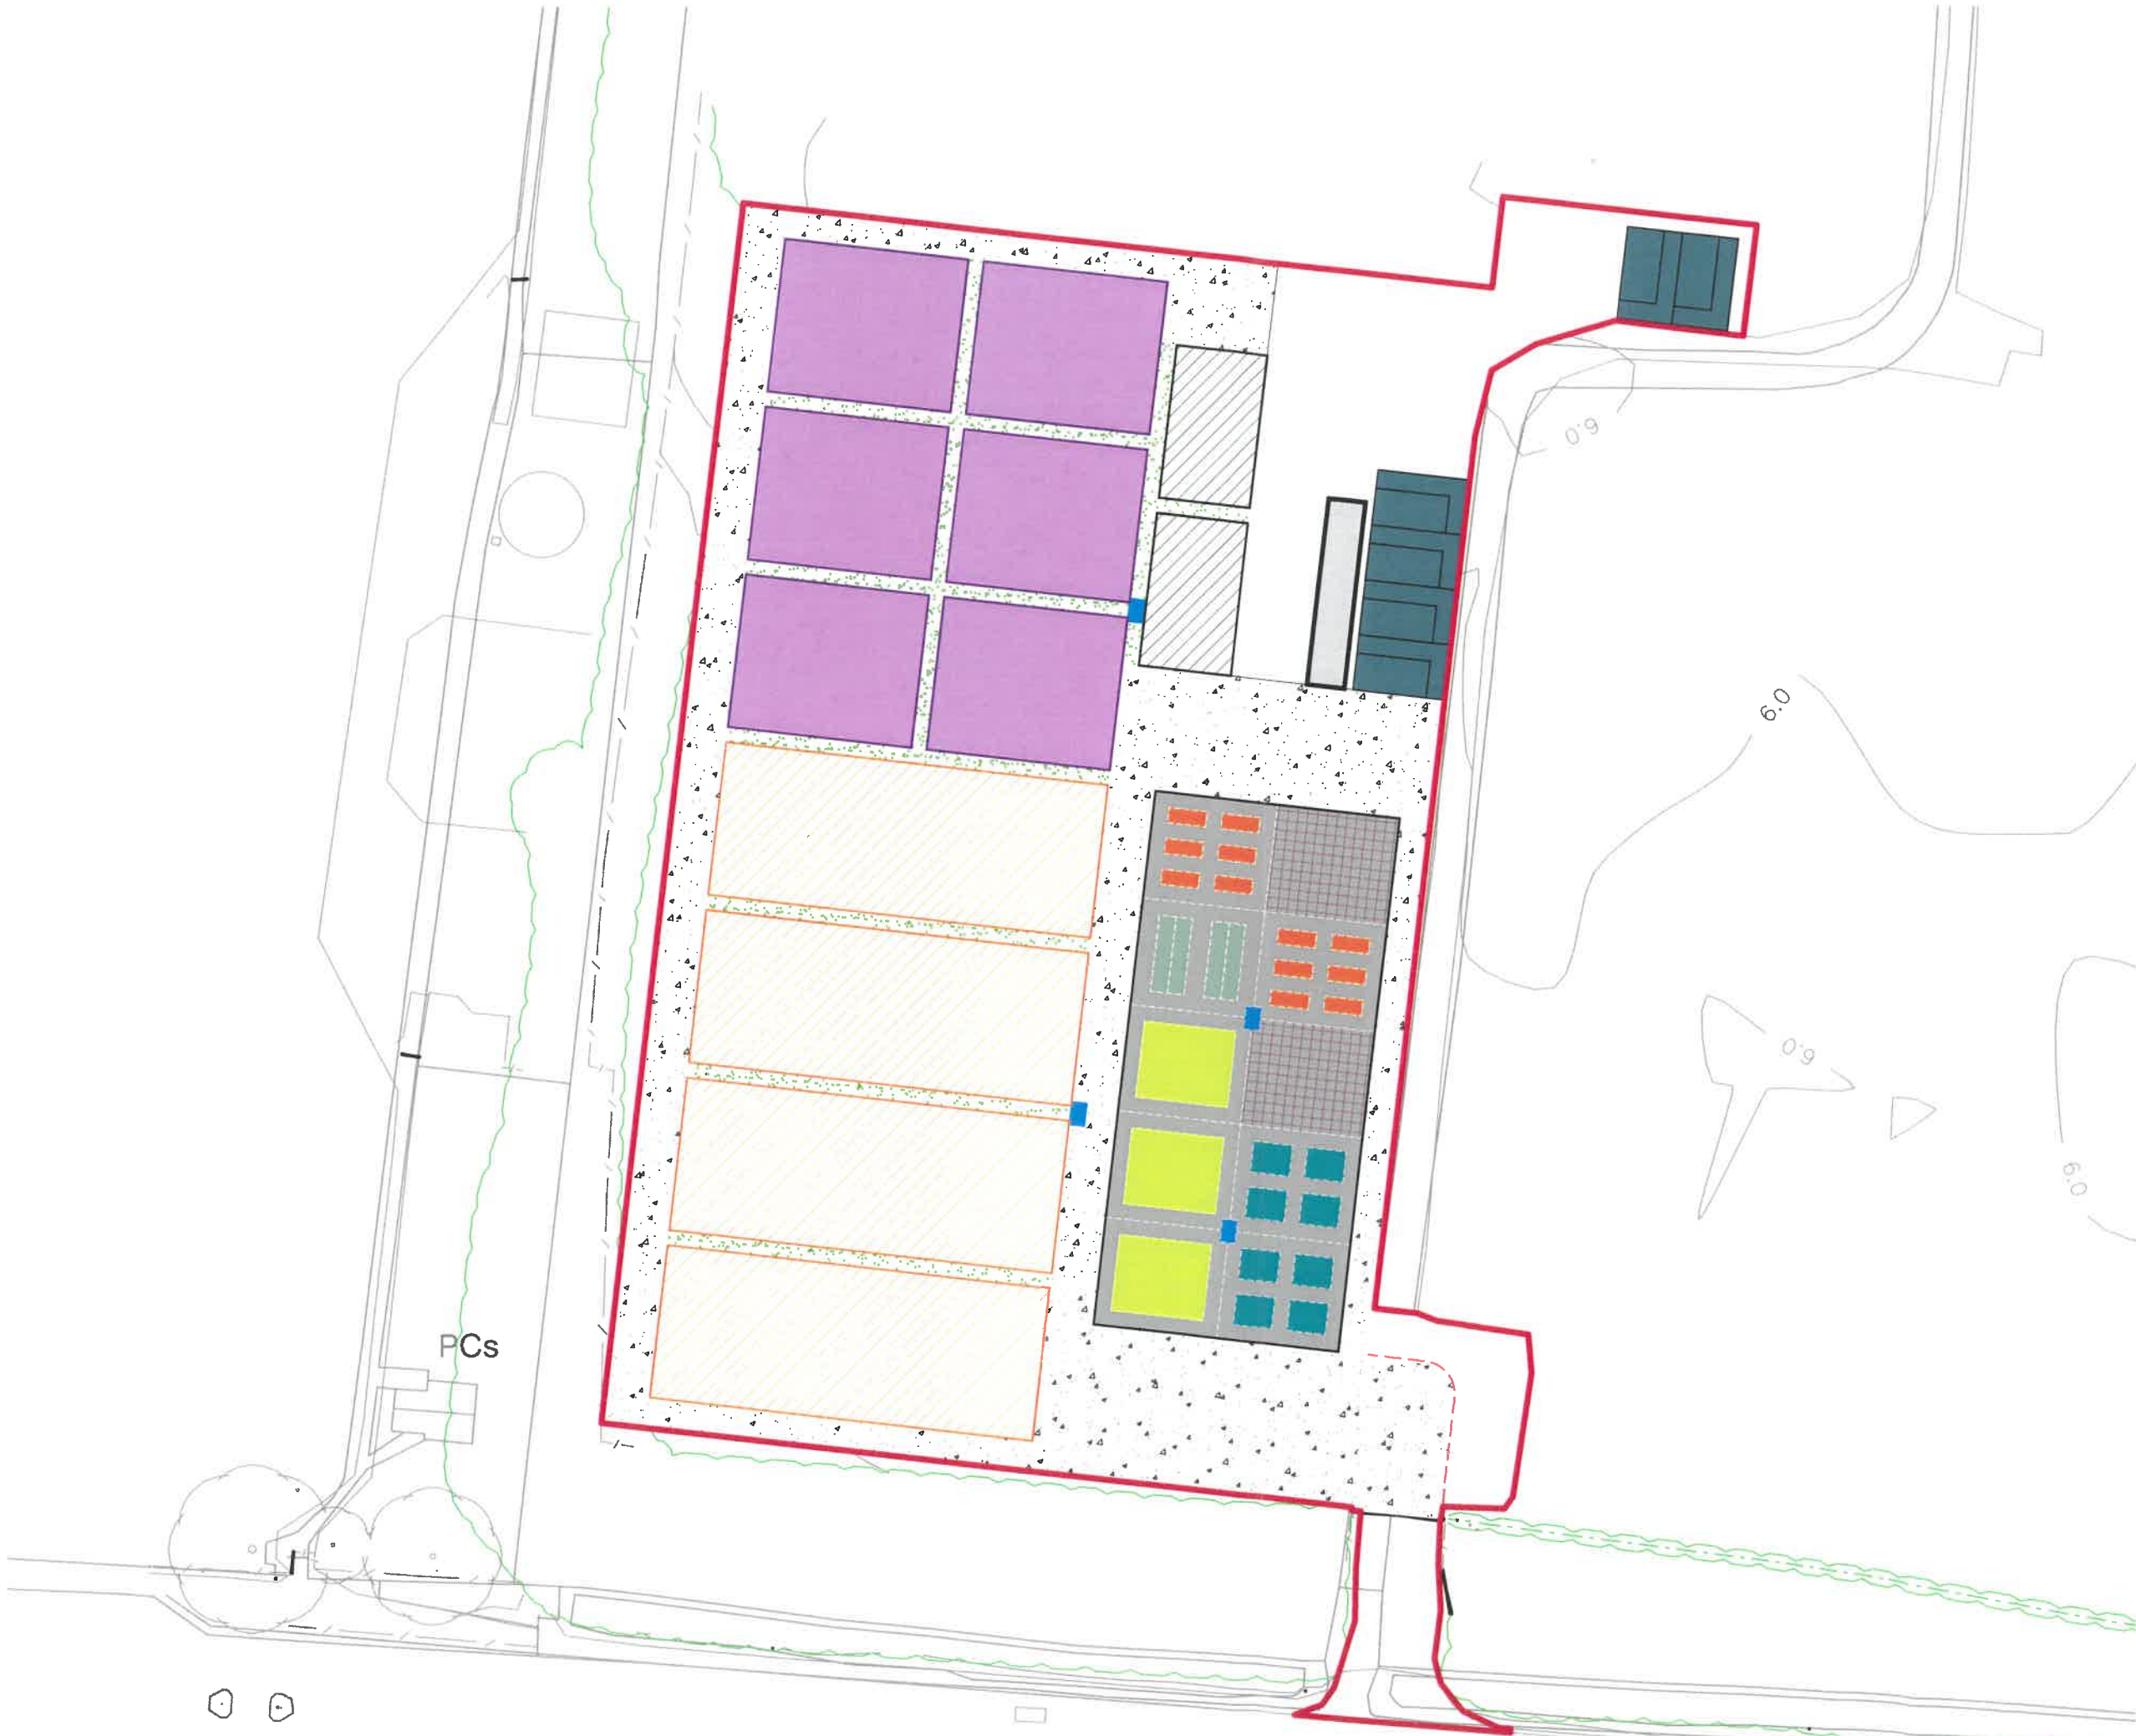

Key

Planning application boundary

4no. 10m x 25m Rod plots

6no. 10m x 12m Rod plots

2no. 10m x 6m Rod plots

1m grass footpath between plots

Road

6 hard surfaced car parking spaces

Water trough

Existing fence

Refer to DWG no. CLA03

0

2.5

5

10

20 m

Scale @ A1 - 1:200

North