ARUN DISTRICT COUNCIL LU/335/20/CLE

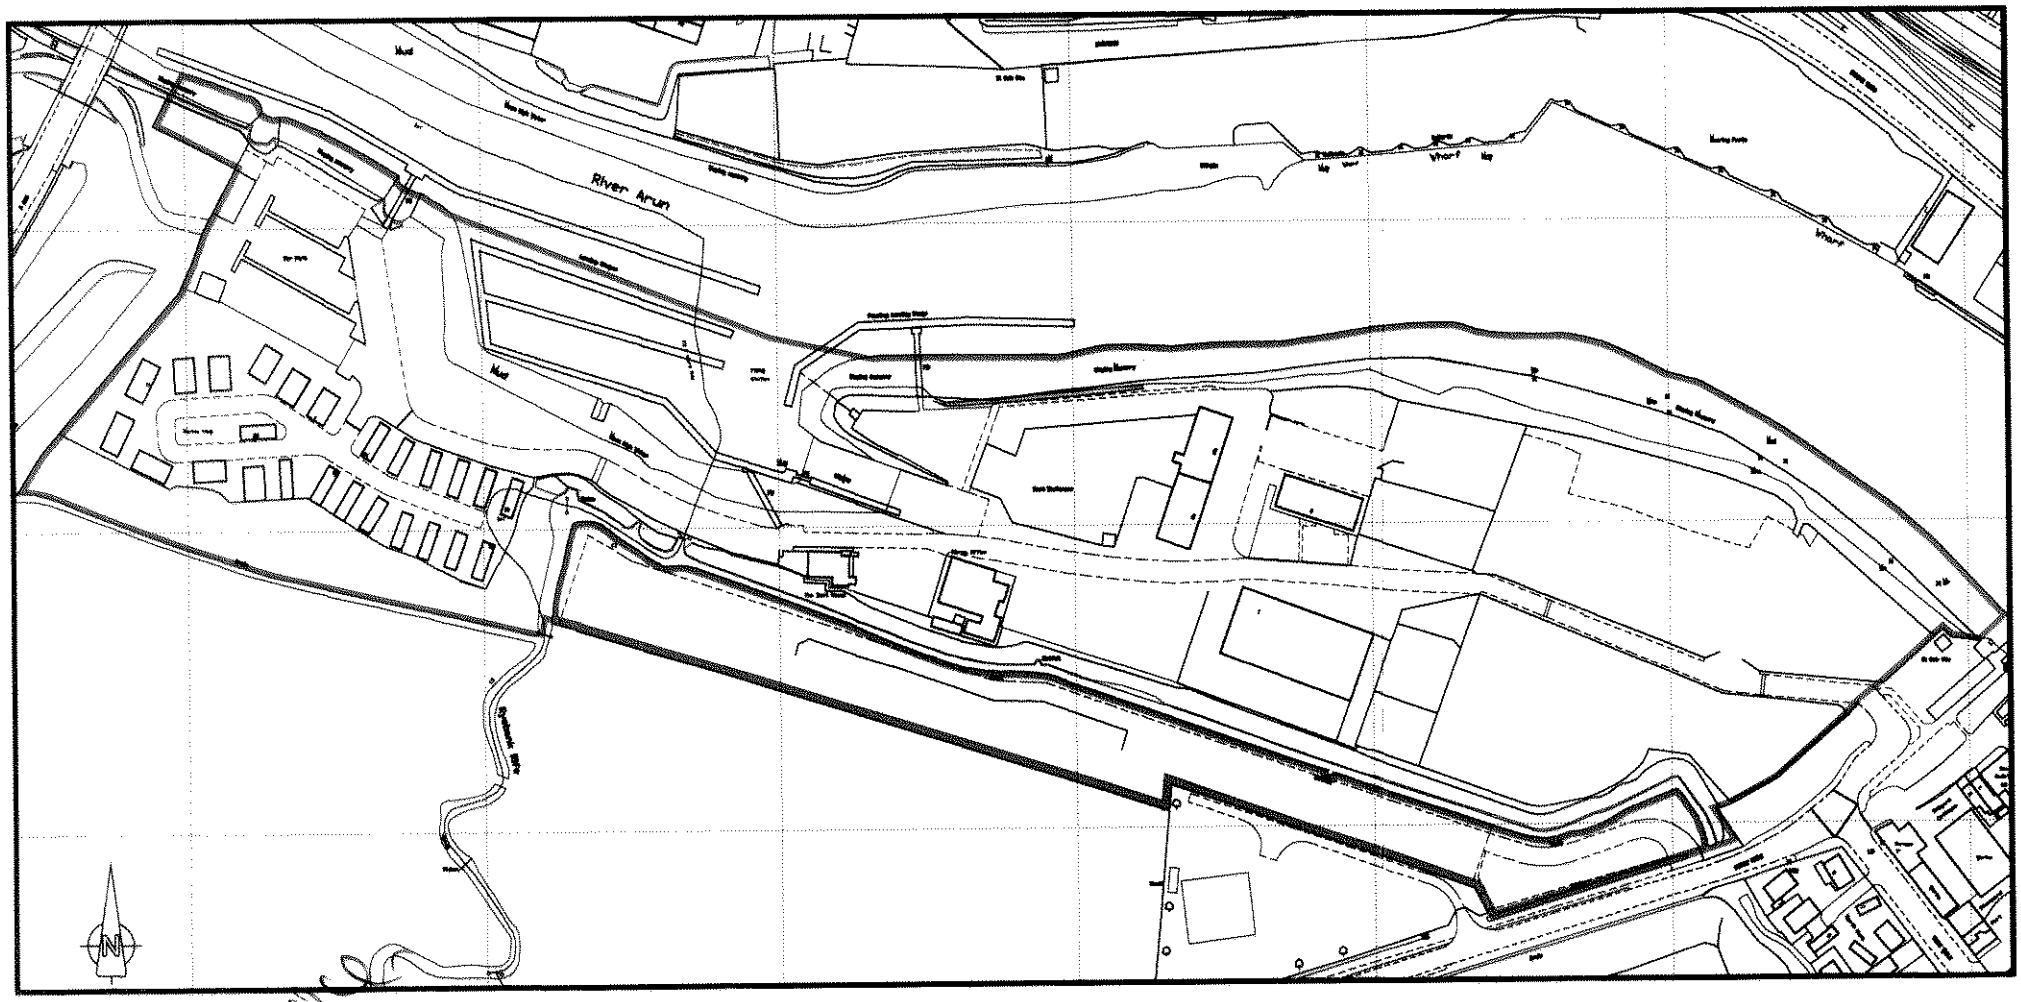

25/11/2020.

LAND USED FOR THE STORAGE OF TOURING CARAVANS
LITTLEHAMPTON MARINA
FERRY ROAD LITTLEHAMPTON
WEST SUSSEX BN17 5DS
Application for Certificate of Lawful Use

SCALE 1:2500

Drawing No. LMTCS/1

BEDFORD & UPTON
CHARTERED SURVEYORS

24 SOUTHGATE
CHICHESTER PO19 1ES

Tel & Fax (01243) 783866
Email bedford_and_upton@btinternet.com

Plan produced for information puposes only
© Crown copyright. All rights reserved
Licence number ES 100025749

alan unsted MCIAT
Architectural Technologist
Building Design Consultant
Tel (01243) 575334
E-mail: alan.unsted1@btconnect.com