


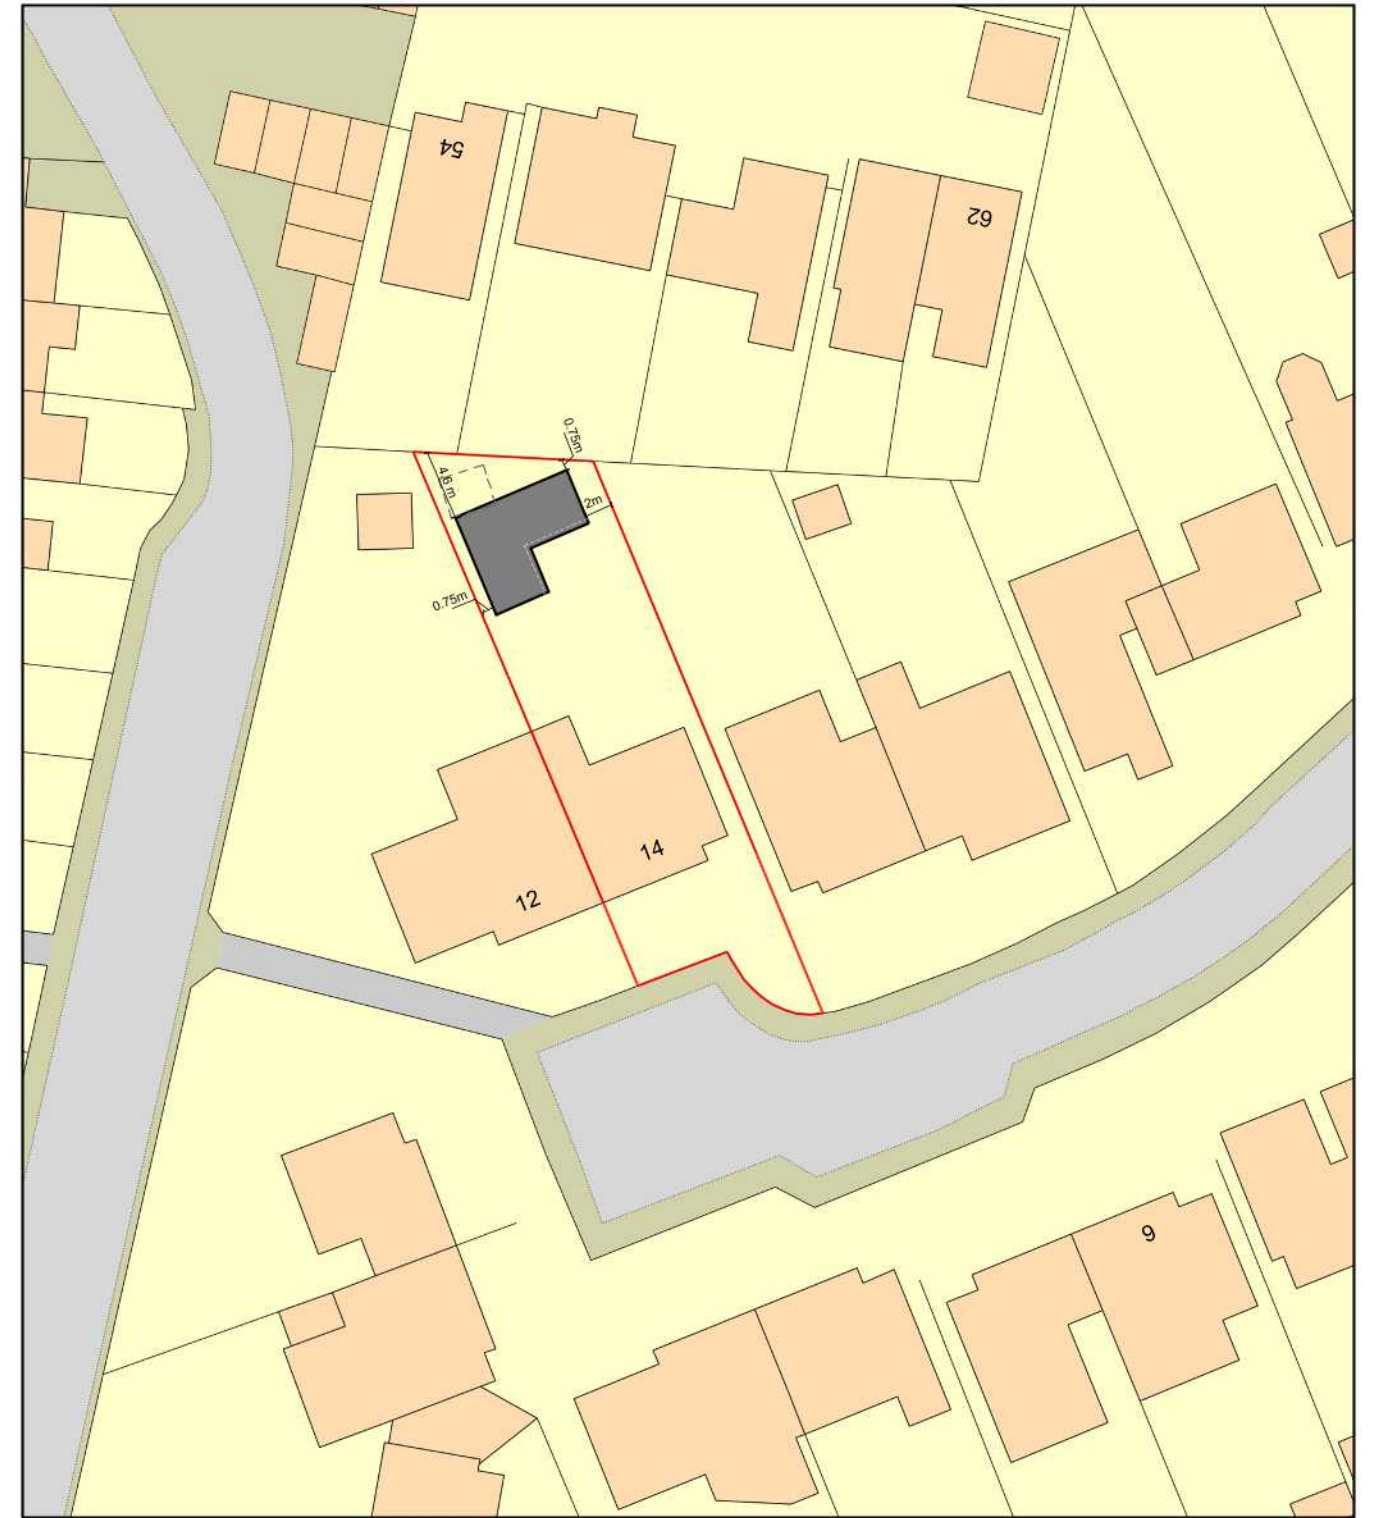


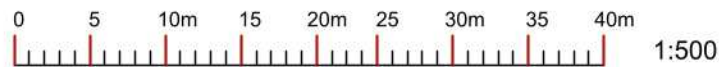

1 EXISTING BLOCK PLAN
1:500

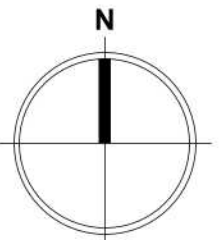

2 PROPOSED BLOCK PLAN
1:500

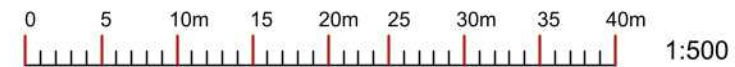

DRAWING TITLE
AMENDED / REV 1
Block Plans

PROJECT : 14 West Head, Littlehampton, BN17 6QP

DATE
01 November 2021

SCALE @A3
AS INDICATED

DRAWING NO:
002

STATUS:
Preliminary

The copyright of these drawings are owned by
VIZARCHi Architecture & Visualization LTD.
Drawings must not be reproduced, copied or dealt
with in any manner which infringes the exclusive
rights without prior written consent.

VIZARCHi ARCHITECTURE & VISUALIZATION

Flat 1, 101 Buckingham Road, BN1 3RB
Brighton | United Kingdom
alperen@vizarchi.co.uk
07495 734425