


EXISTING:

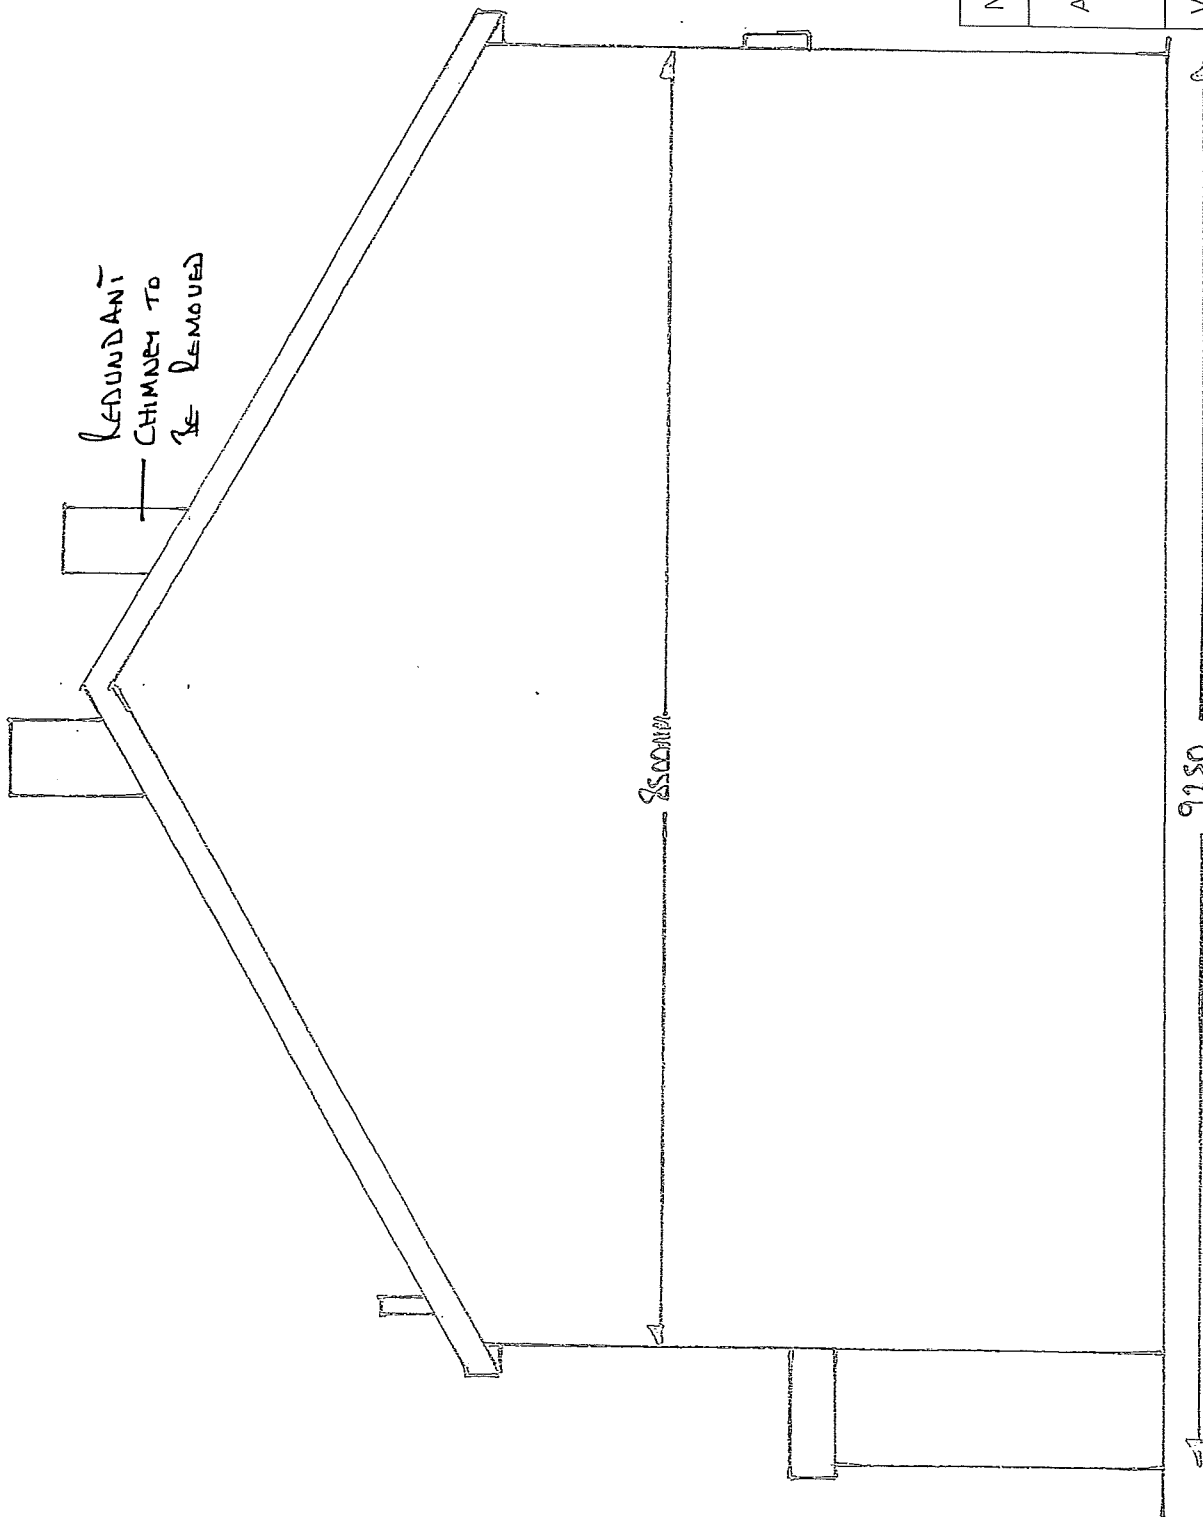

Name: Mr & Mrs Dayman
Address: 17 Holly Drive, Littlehampton, West Sussex, BN17 6LB.
View: RIGHT HAND SIDE OF VIEWS FROM THE ROAD ELEVATION
Scale: 1:50