


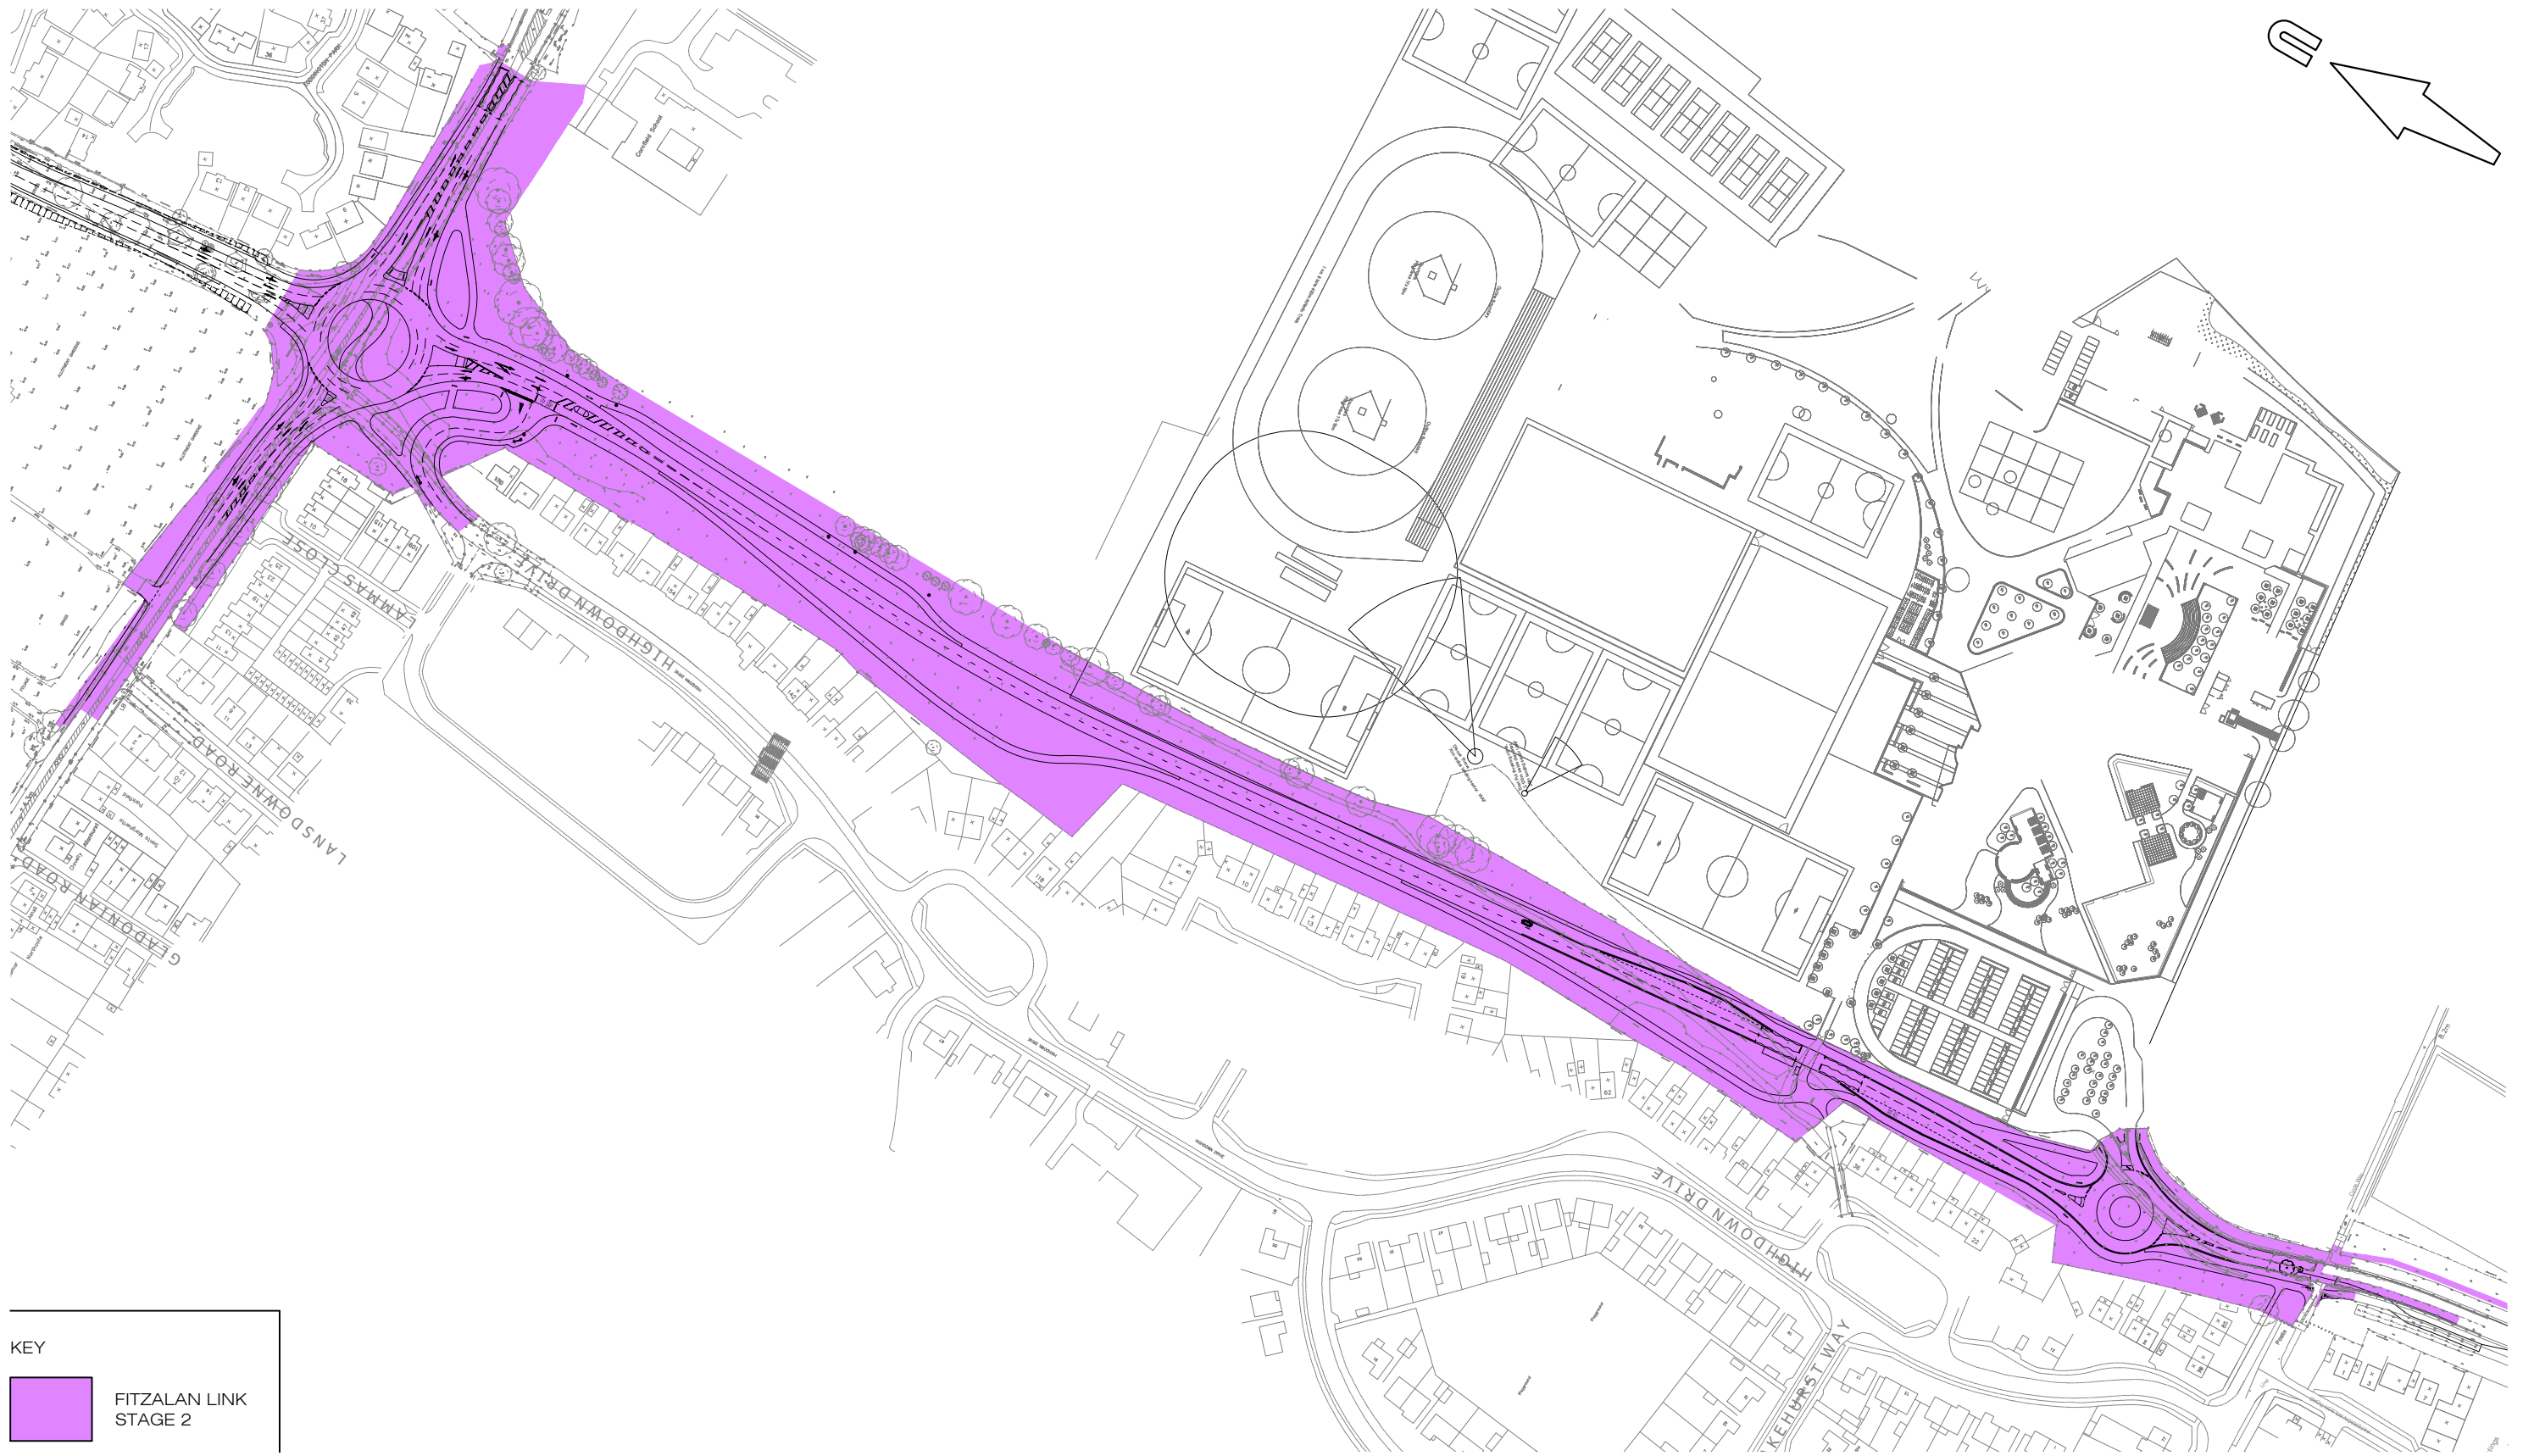

KEY



FITZALAN LINK
STAGE 2

© Crown copyright and database rights 2020. Ordnance Survey 0100031673



Mayer Brown Limited Lion House
Oriental Road Woking Surrey GU22 8AR
Telephone 01483 750 508 Fax 01483 750 437
wokingoffice@mayerbrown.co.uk www.mayerbrown.co.uk

client

GRENCORE GROUP

project

TODDINGTON LANE, LITTLEHAMPTON

title

HIGHWAY WORKS (S106)
FITZALAN LINK
STAGE 2

scale

1:2500

drawn by

AJB

checked by

OJN

date

DECEMBER 2020

cad file

TLHW9.DWG

drawing number

LEGAL AGREEMENT PLAN 9

rev.

P2