


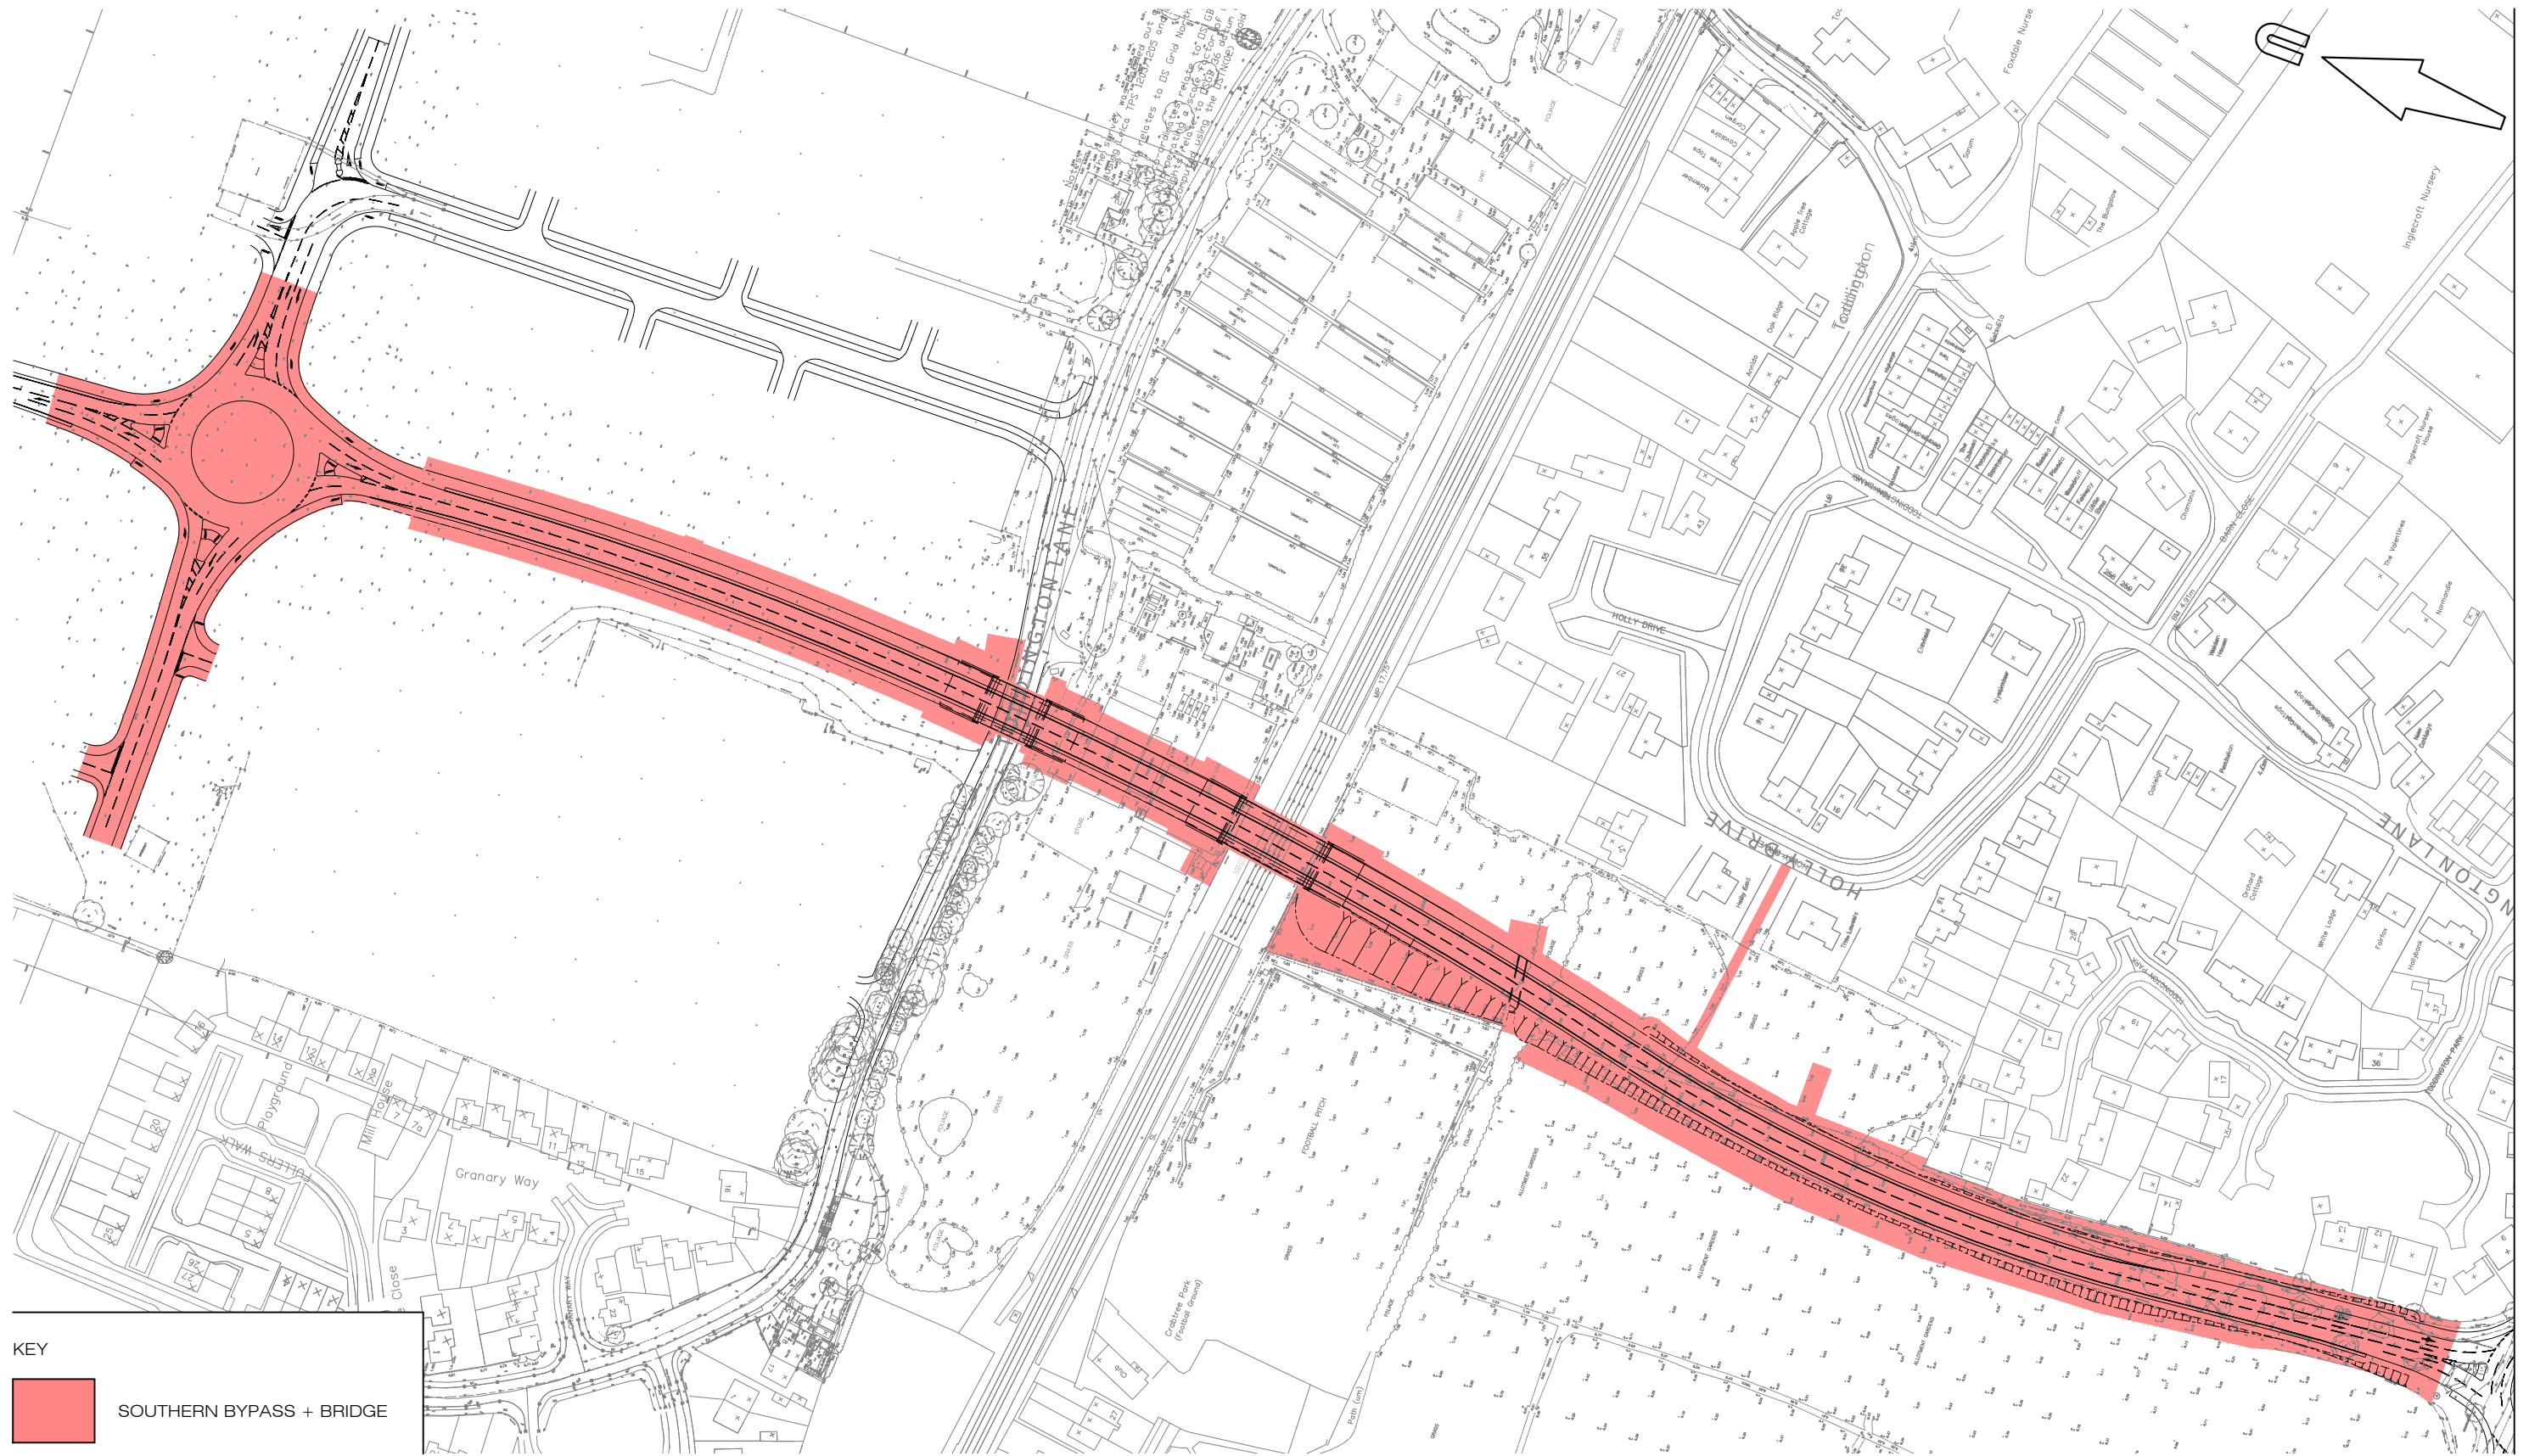

KEY



SOUTHERN BYPASS + BRIDGE

© Crown copyright and database rights 2020. Ordnance Survey 0100031673



Mayer Brown Limited
Lion House
Oriental Road Woking Surrey GU22 8AR
Telephone 01483 750 508 Fax 01483 750 437
wokingoffice@mayerbrown.co.uk www.mayerbrown.co.uk

client

GRENCORE GROUP

project

TODDINGTON LANE, LITTLEHAMPTON

title

HIGHWAY WORKS (S106)
SOUTHERN BYPASS + BRIDGE

scale

1:2000

drawn by

AJB

checked by

OJN

date

DECEMBER 2020

cad file

TLHW5.DWG

drawing number

LEGAL AGREEMENT PLAN 5

rev.

P2