



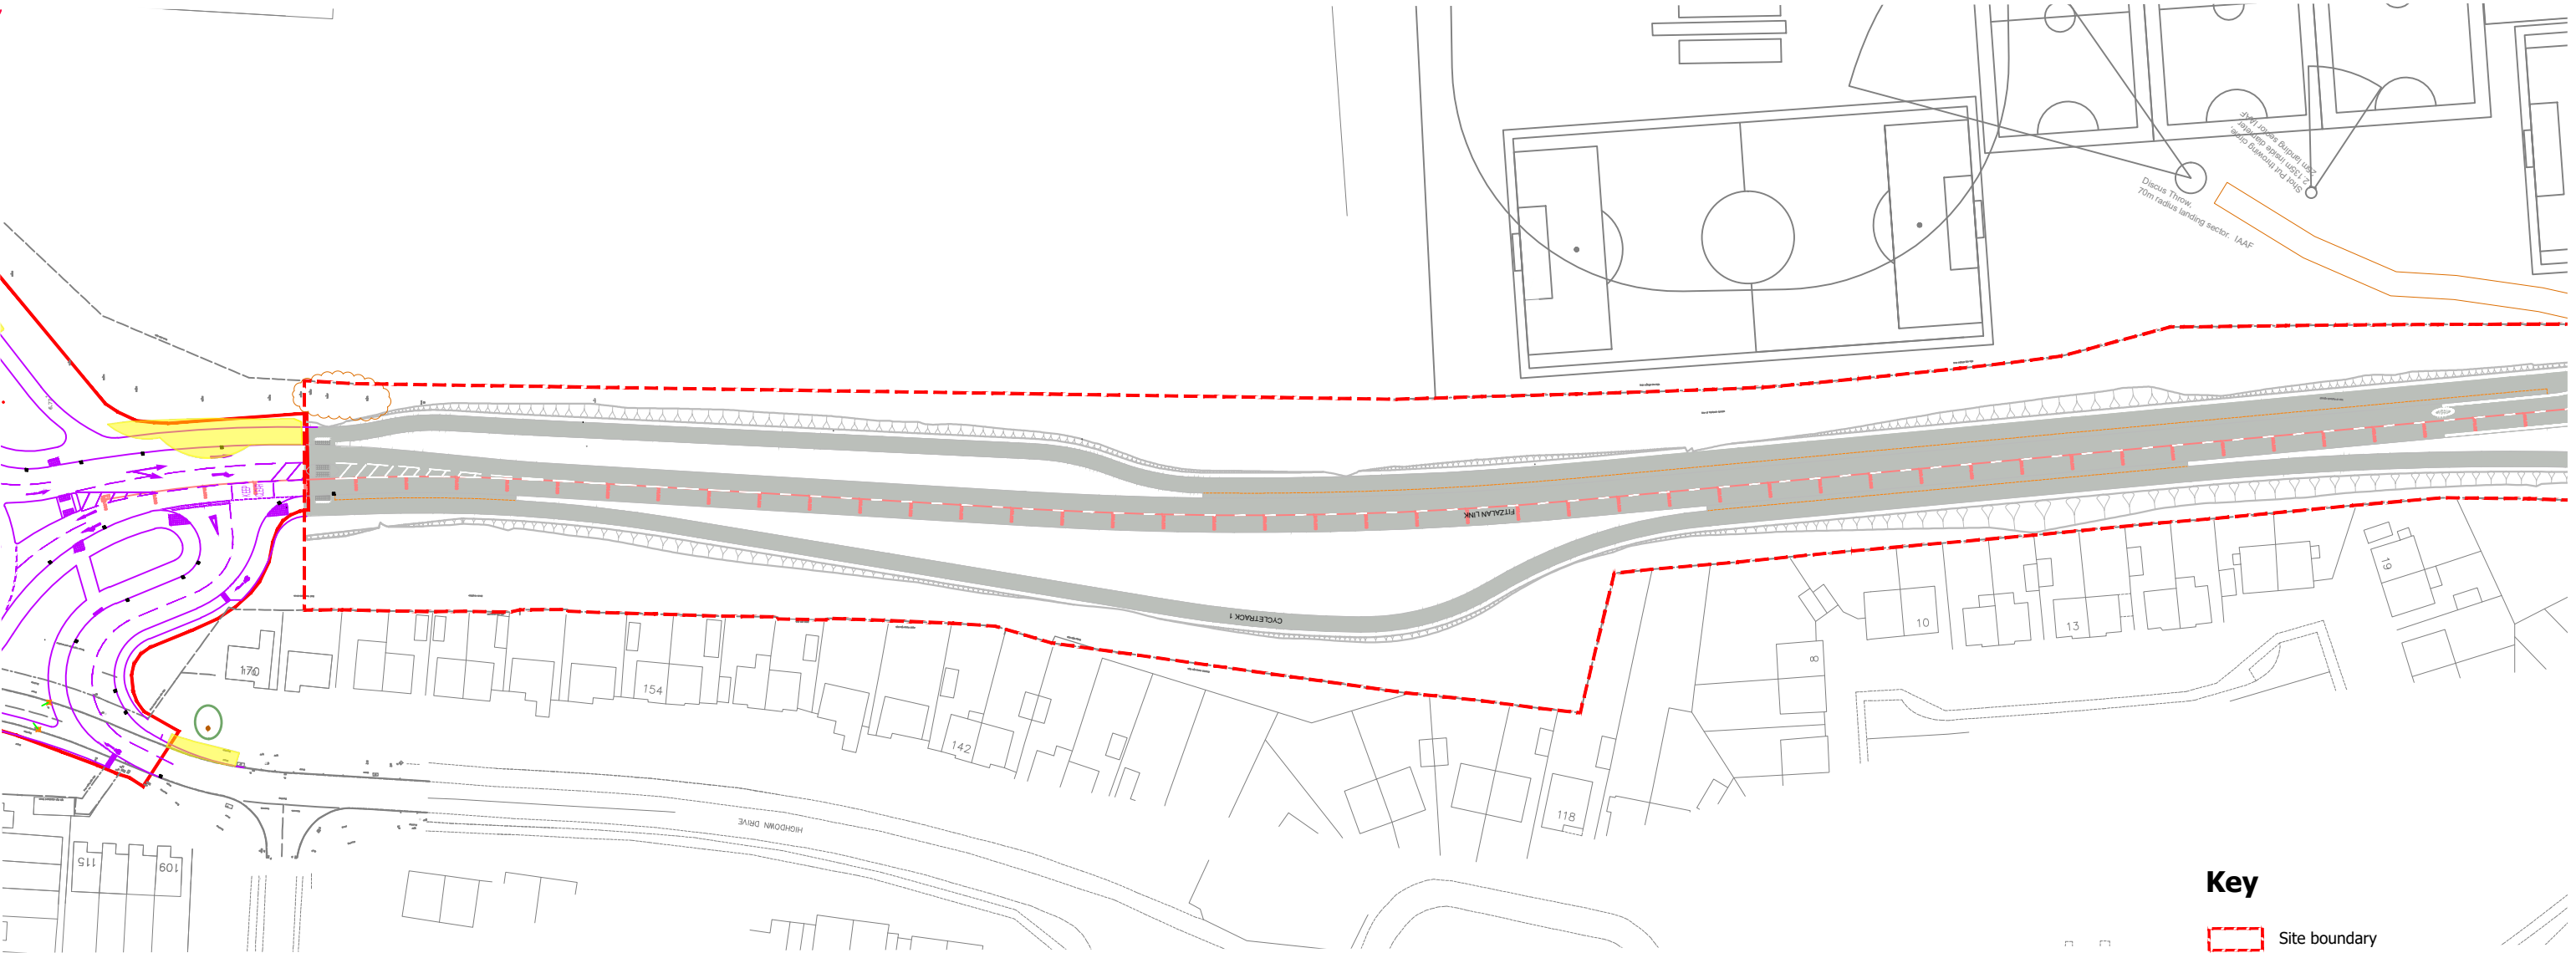

Key

Site boundary

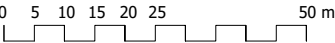

| REV | DESCRIPTION | BY | CHK | APP | DATE |
|-----|-------------|----|-----|-----|------|
|-----|-------------|----|-----|-----|------|

PERSIMMON HOMES THAMES VALLEY

5th FLOOR, LONGCROSS COURT  
47 NEWPORT ROAD  
CARDIFF  
CF24 0AD



TEL: +44 (0)29 2082 9200  
e-mail: cardiff@wyg.com

Project:  
NORTH LITTLEHAMPTON  
SOUTHERN BYPASS WORKS

Drawing Title:  
PHFL-WYG-S278-LP-FL6 Location Plan

Fitzalan Link (Sheet 1 of 2)

|                        |                |                  |                                     |                  |
|------------------------|----------------|------------------|-------------------------------------|------------------|
| Scale @ A3<br>1:1,250  | Drawn<br>LB    | Date<br>17.06.20 | Checked<br>Date                     | Approved<br>Date |
| Project No.<br>A088461 | Office<br>4124 | Type<br>-        | Drawing No.<br>PHFL-WYG-S278-LP-FL6 | Revisions<br>-   |