
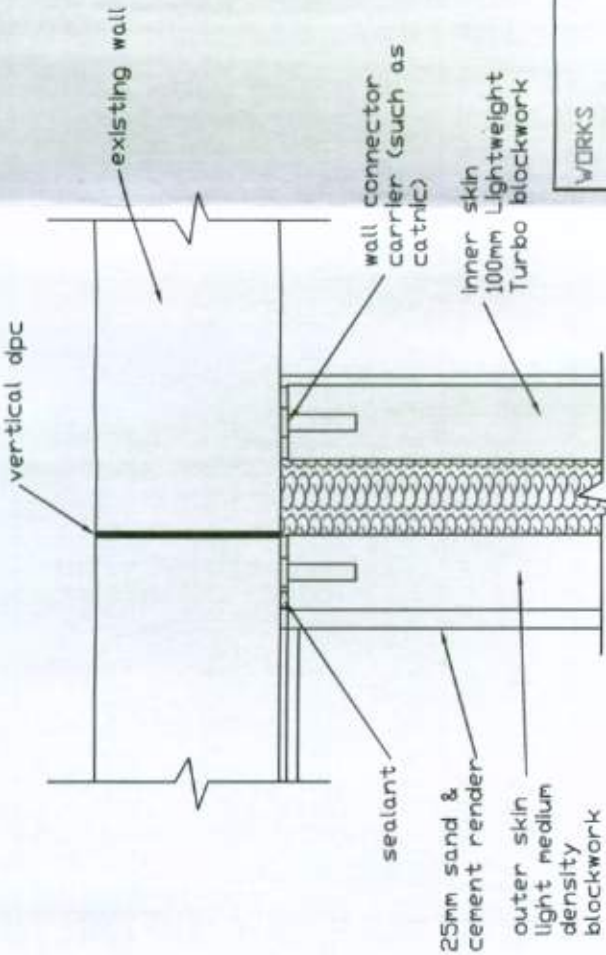


Sub

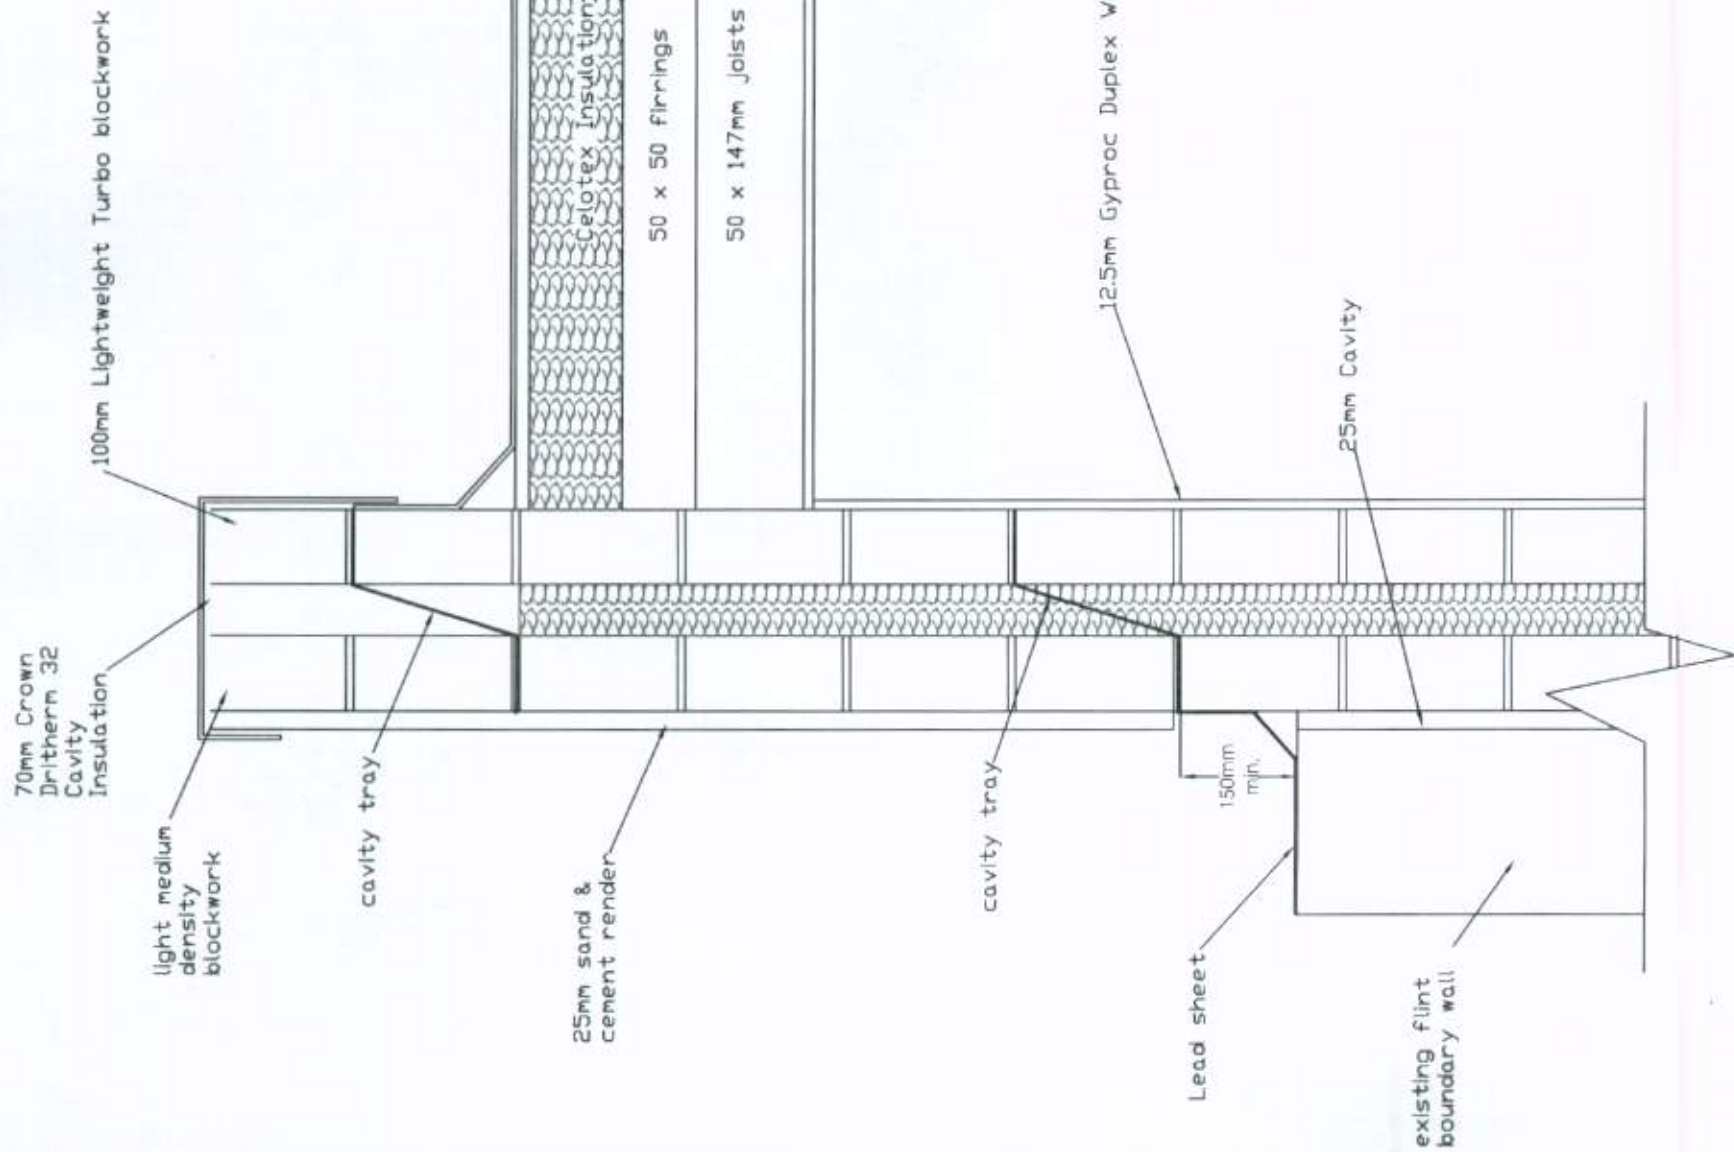

DETAIL A 1:10
see dwg.11047/01 for location

WORKS

THE WORK IS TO BE CARRIED OUT IN ACCORDANCE WITH THE APPROVAL OF LOCAL AUTHORITY ADMINISTERED BY THE BUILDING CONTROL OFFICER

NO WORK IS TO BE CARRIED OUT PRIOR TO THE RECEIPT OF PLANNING PERMISSION, IF REQUIRED.

ALL WORKS TO BE CARRIED OUT IN STRICT ACCORDANCE WITH RELEVANT PARTS OF BUILDING REGULATIONS ACT 1984 & 1985 AND ALL SUBSEQUENT REVISIONS TO THE APPROVED DOCUMENT 2000 AND SUBSEQUENT AMENDMENTS.

ALL EXTERNAL FINISHES TO MATCH EXISTING. NEW DORMER TO BE TILE HUNG TO MATCH EXISTING. WINDOWS TO BE UPVC AND TO MATCH STYLE MAIN HOUSE.

NO PART OF NEW BUILDING TO EXCEED BOUNDARY.

All dimensions to be checked on site prior to commencement of work, except for planning purposes.

This drawing is the copyright of
CALDOTECH LTD
and may not be copied, altered or reproduced in any way without written authority.

CALDOTECH LTD
41 WILLOWHAYNE AVE
EAST PRESTON
WEST SUSSEX
BN16 1PL
Telephone
01903 859176

PROPOSED DETAILS
13a Western Road
Littlehampton
West Sussex

CLIENT Mr & Mrs Bawnan

Issue	Details	By	Date
110			06/01/12
SCALE			1:10 @ A3
DATE			06/01/12
DRAWING NUMBER			11047/02

DETAIL B 1:10
see dwg.11047/01 for location

DETAIL A 1:10
see dwg.11047/01 for location