



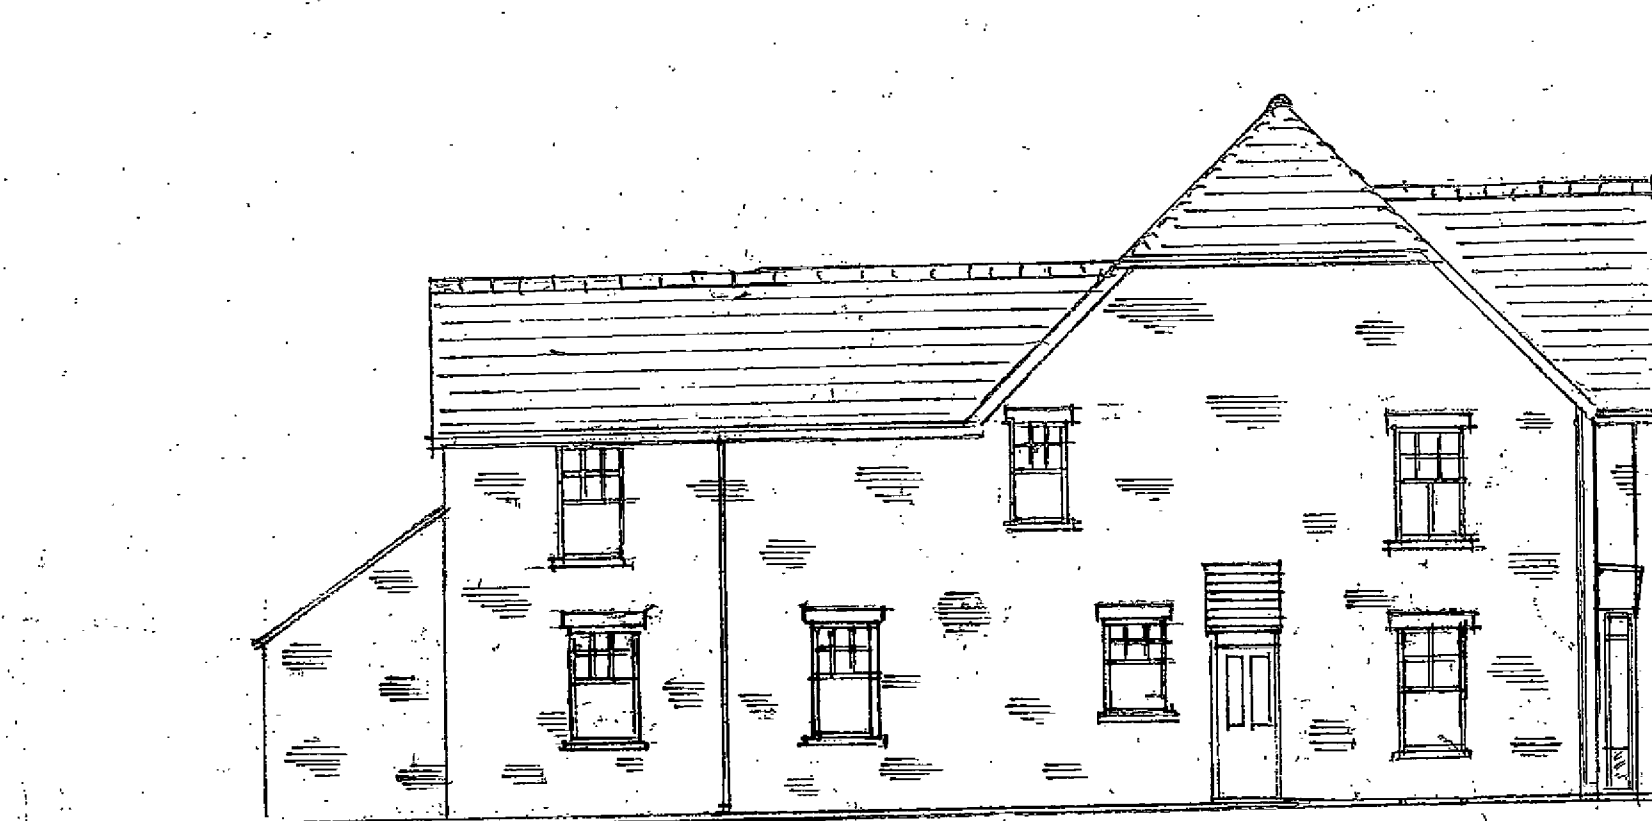

PROPOSED WEST VIEW

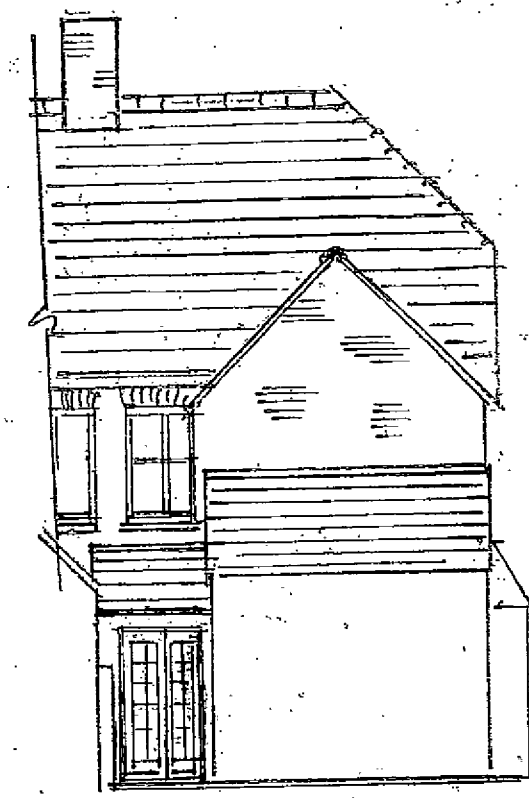


PROPOSED NORTH VIEW

0 1 2 3 4 5 6 7
SCALE 1:100 ON A3 PAPER



PROPOSED SOUTH VIEW

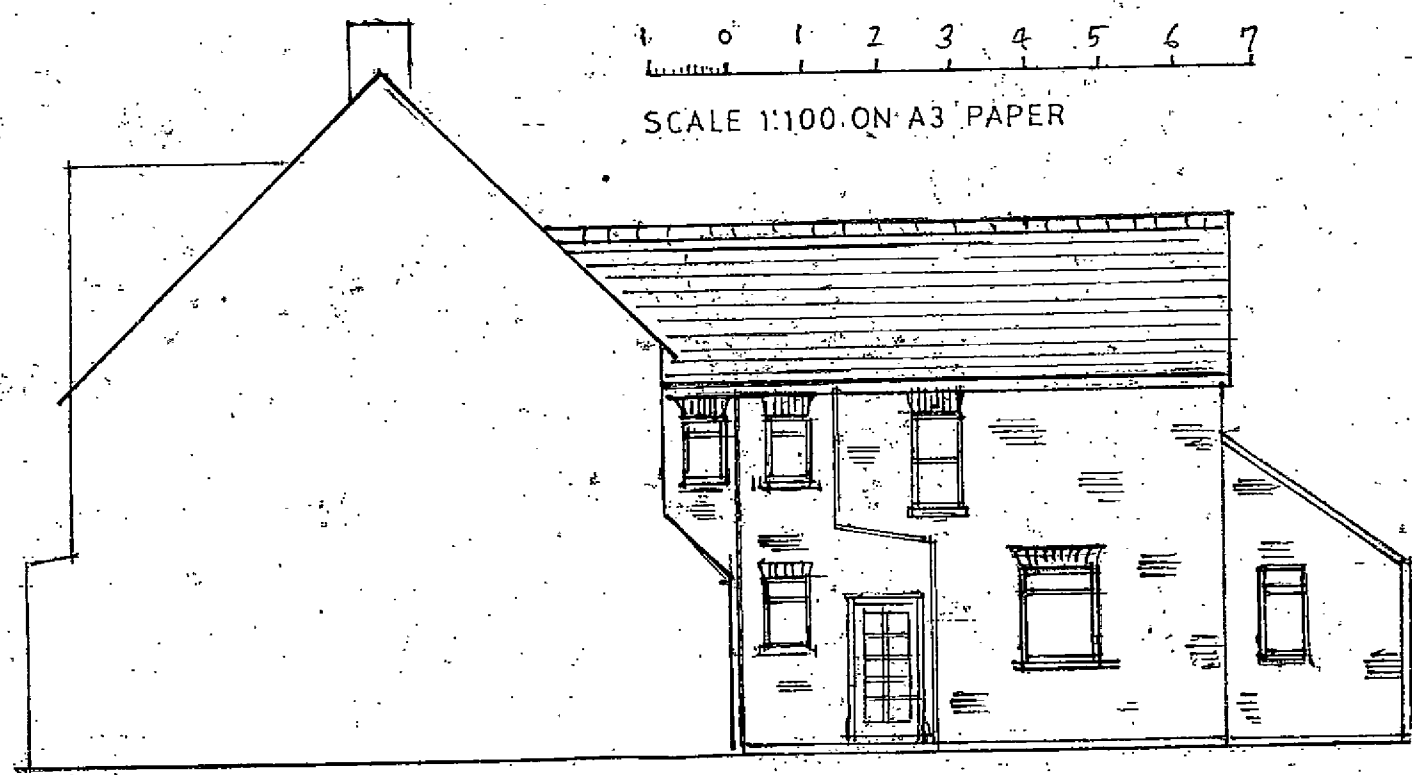

PROPOSED EAST VIEW

44 EAST HAM ROAD
LITTLEHAMPTON
WEST SUSSEX BN17 7AP

PROPOSED CONVERSION INTO
TWO SELF-CONTAINED FLATS

FOR MR & MRS CHAMBERS

PETER D. KING
F.R.I.C.S. CHARTERED SURVEYOR

41a BEACH ROAD
LITTLEHAMPTON
WEST SUSSEX BN17 5JA
01903 770846

DRAWING PREPARED FOR
PLANNING APPLICATION ONLY

DATE: 20.08.2013
15/02/2014

DRG. NO. 03
14/09/2014

© PETER D. KING