


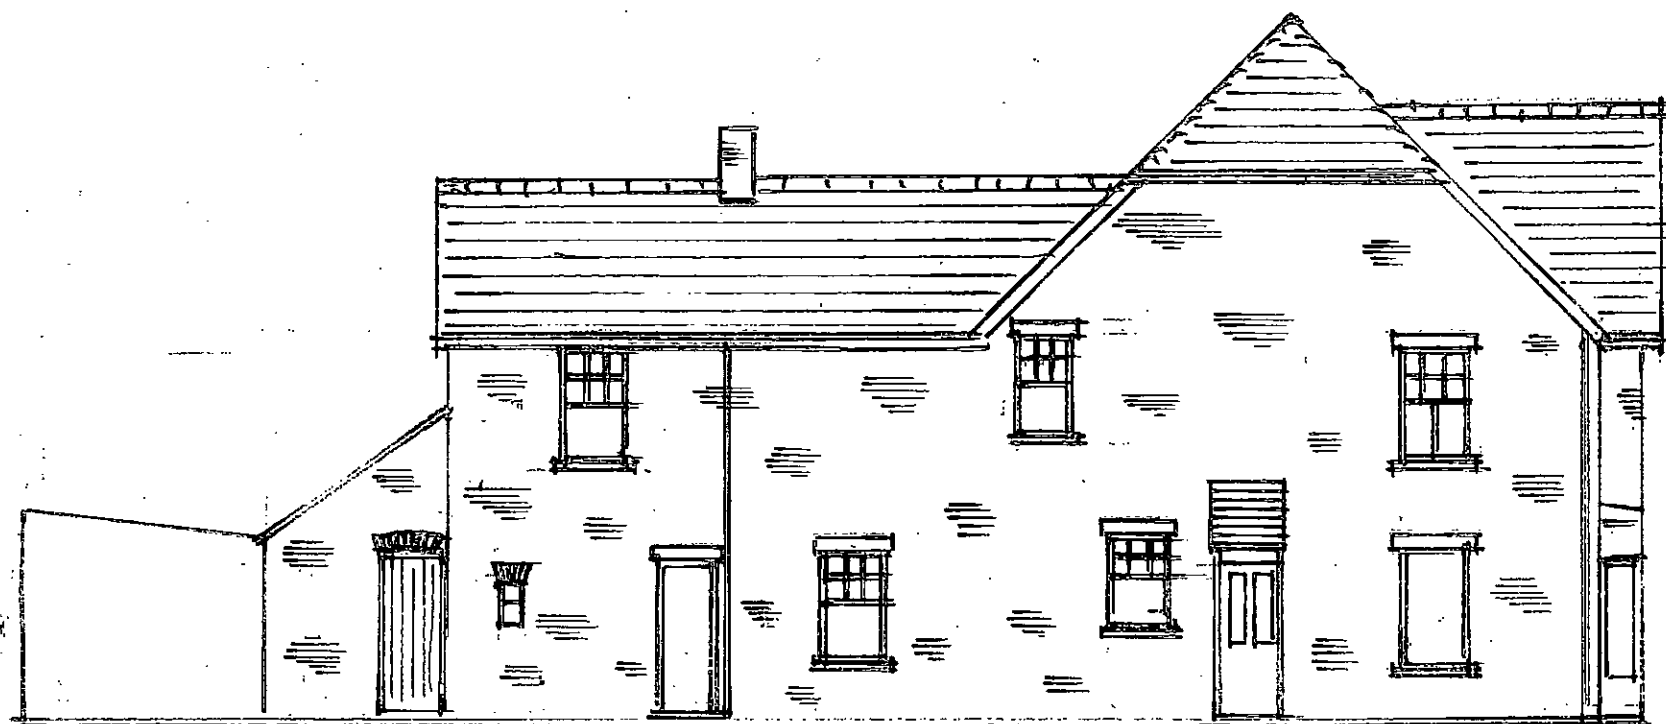


EXISTING WEST VIEW




EXISTING NORTH VIEW



EXISTING SOUTH VIEW

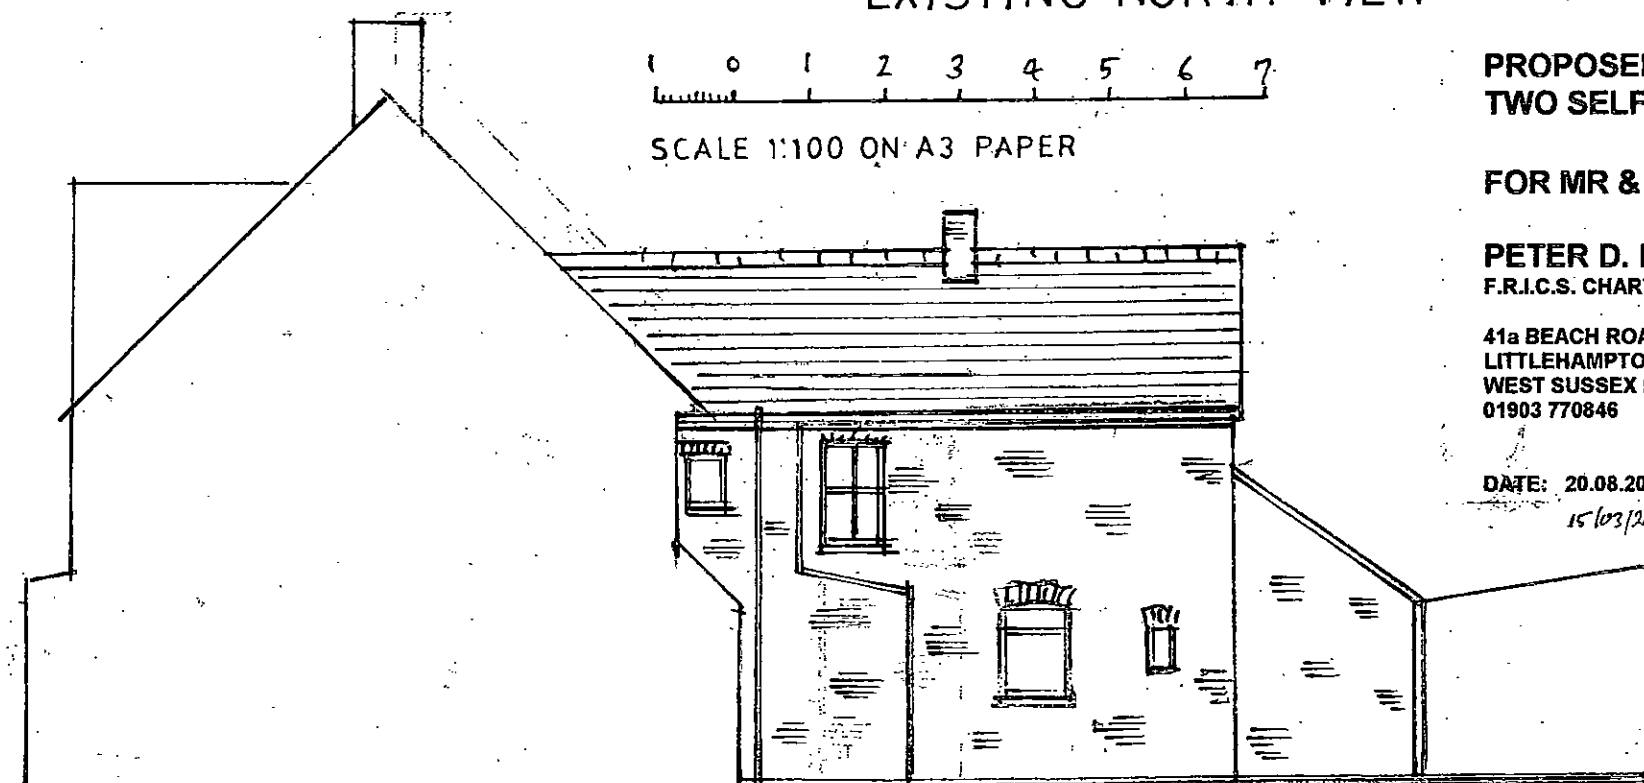

EXISTING EAST VIEW

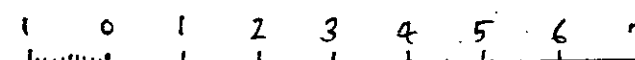

SCALE 1:100 ON A3 PAPER

44 EAST HAM ROAD
LITTLEHAMPTON
WEST SUSSEX BN17 7AP

PROPOSED CONVERSION INTO
TWO SELF-CONTAINED FLATS

FOR MR & MRS CHAMBERS

PETER D. KING
F.R.I.C.S. CHARTERED SURVEYOR

41a BEACH ROAD
LITTLEHAMPTON
WEST SUSSEX BN17 5JA
01903 770846

DRAWING PREPARED FOR
PLANNING APPLICATION ONLY

DATE: 20.08.2013

DRG. NO. 02

© PETER D. KING

15/03/2014 14/09/2014