


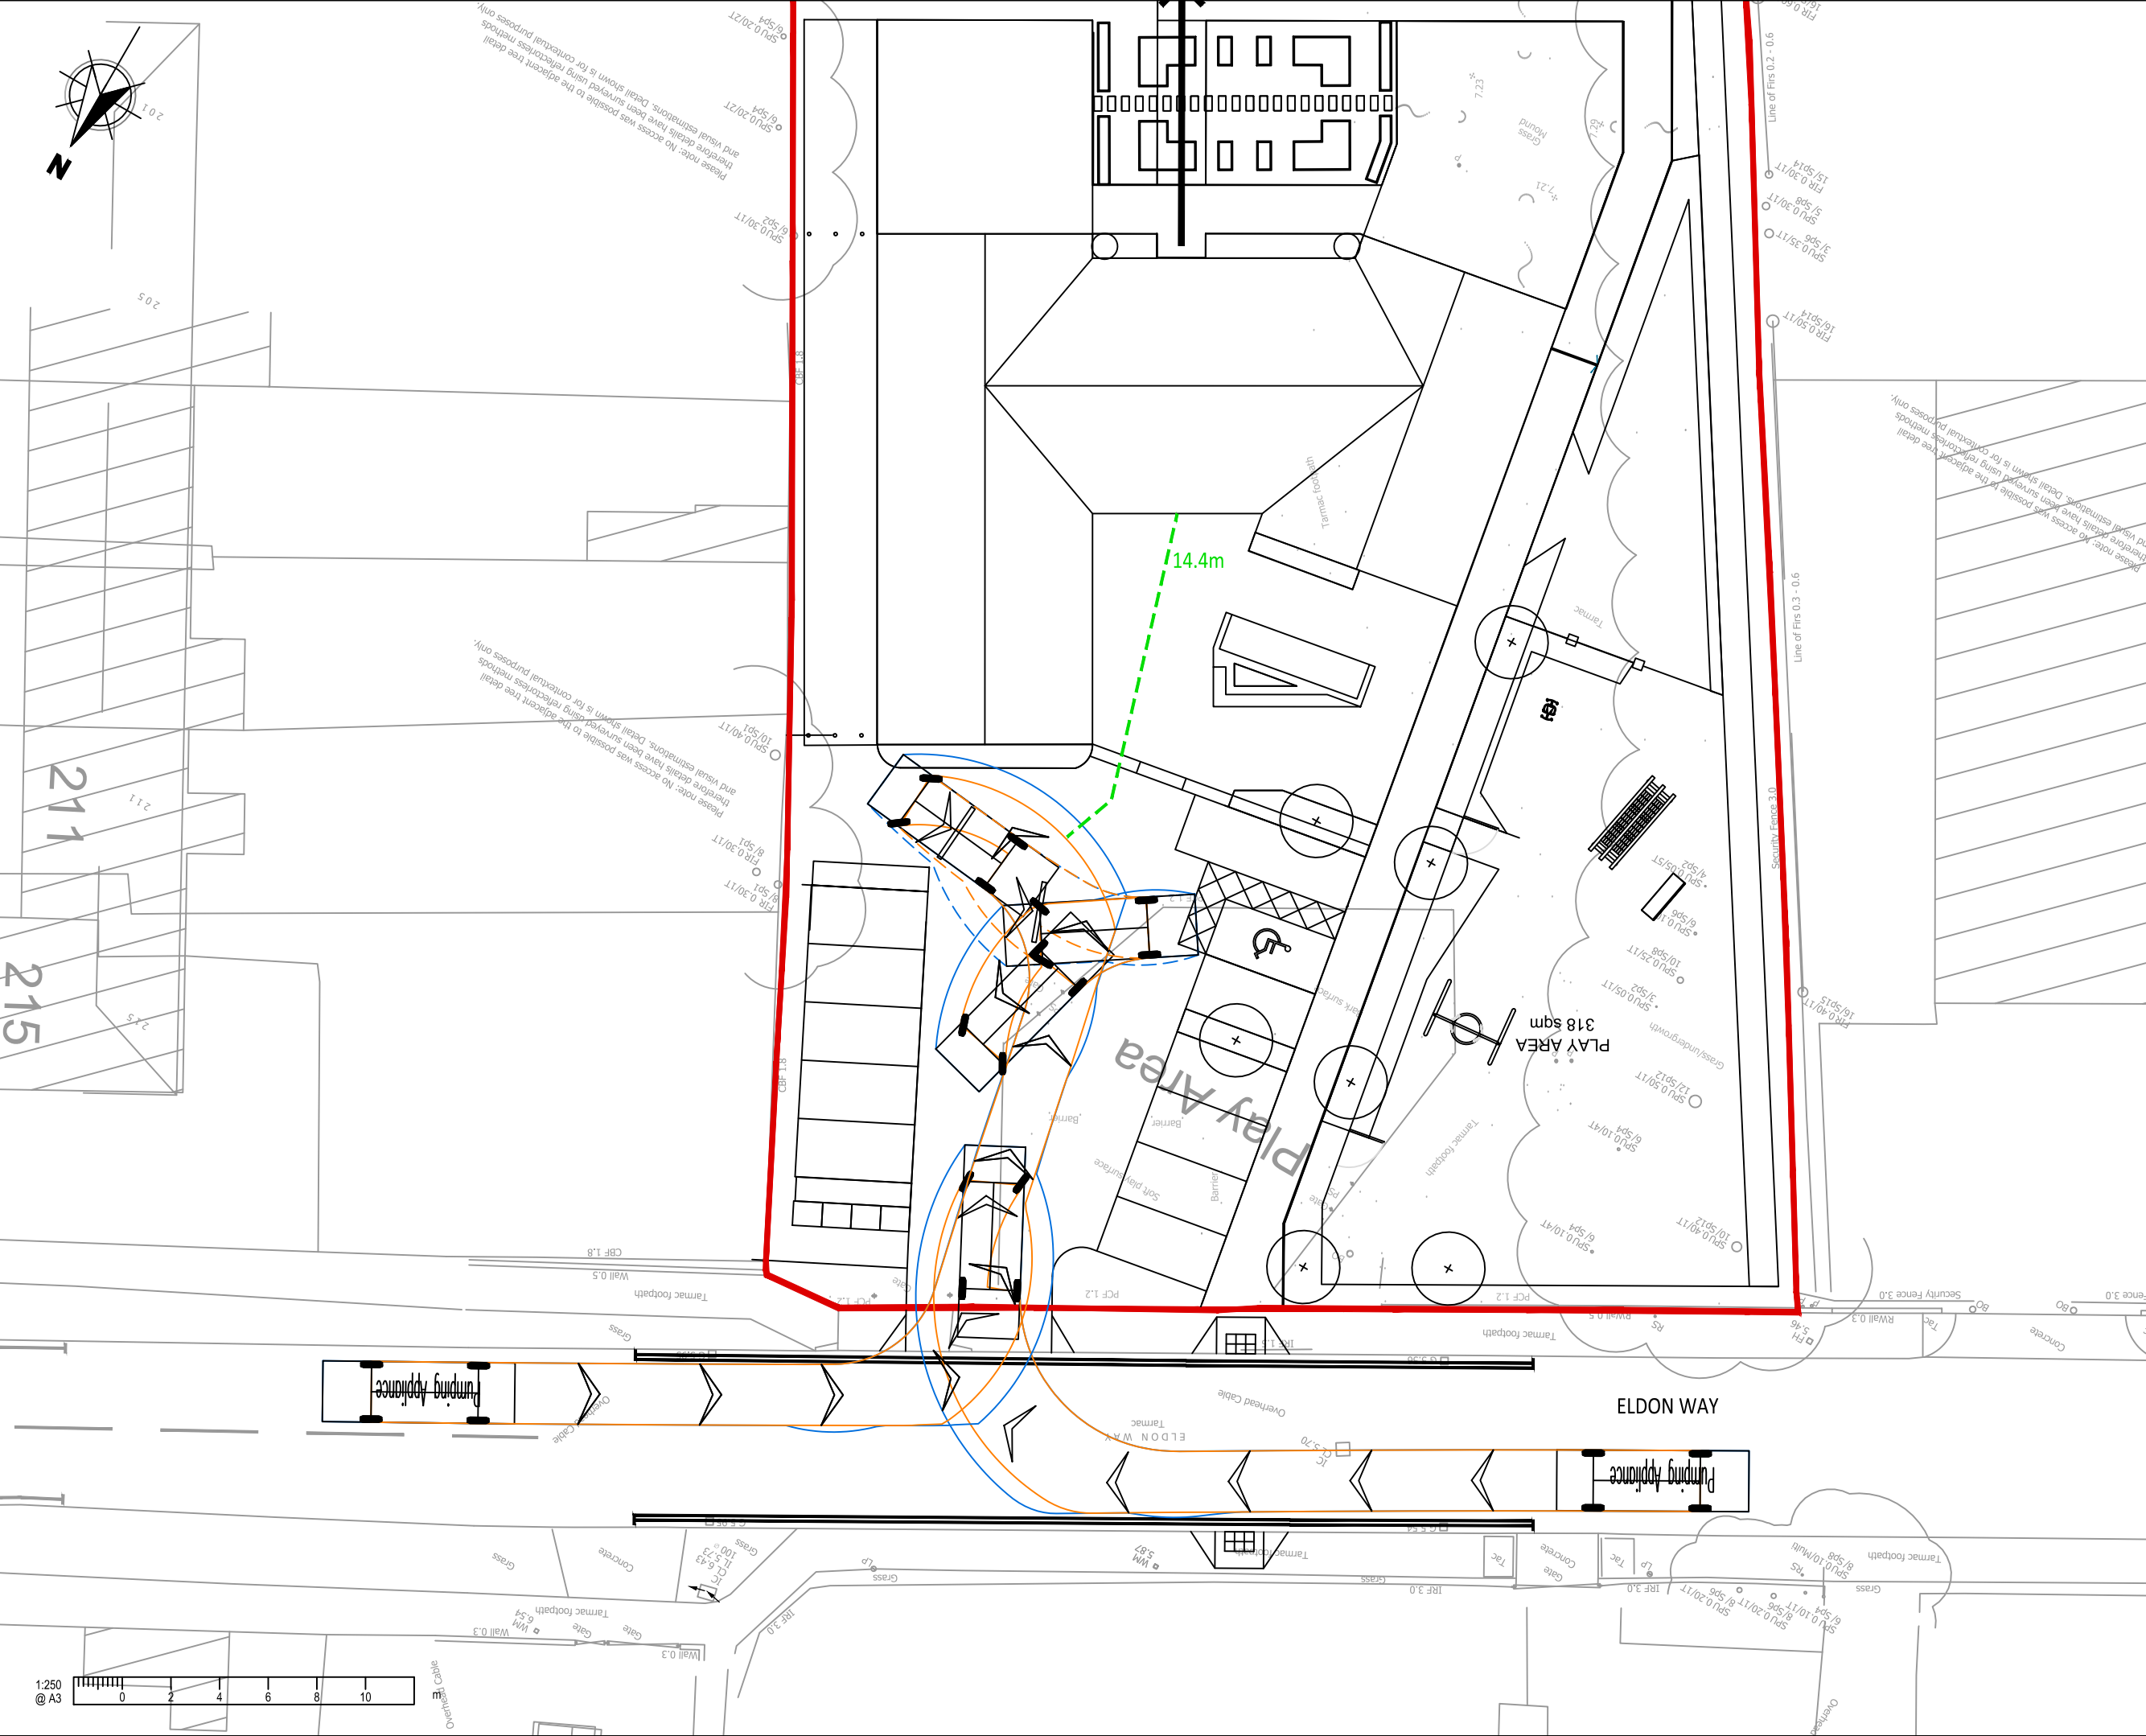


NOTES

- 1. This drawing is to be read in conjunction with all other Bright Plan drawings, and with all relevant Architect's and Engineer's drawings and specification. Any discrepancies found are to be reported immediately to the Engineer.
- 2. Bright Plan accepts no responsibility for inaccuracies in data provided by third parties such as topographic surveys or Ordnance Survey mapping.
- 3. Do not scale, work to figured dimensions only. All dimensions are in millimeters unless noted otherwise and all levels are in metres from the topographic survey datum.
- 4. Any information given regarding existing underground services is given in good faith after consultation with the relevant authority, however accuracy is not certain.

-LEGEND-

- Site Boundary
- Existing Road
- Markings
- Distance to Building Entrance
- Swept Path-
 - Wheel Track
 - Over Swing

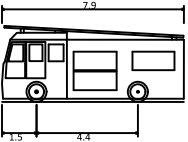

Pumping Appliance	7.900m
Overall Length	2.500m
Overall Width	3.300m
Min Body Ground Clearance	0.140m
Track Width	2.500m
Lock to lock time	4.00s
Kerb to Kerb Turning Radius	7.750m

C	RSA Comments	22/12/2021
B	Revised Layout	13/09/2021
A	Revised Layout	22/06/2021
-	Original Issue	09/06/2021
Rev.	Amendments	Date



BRIGHT PLAN
Transport Planning and Civil Engineering Consultants
2 West Barn, Norton Lane, Chichester, West Sussex PO20 3AF
Tel: 01243 210418 Email: enquiries@bpcivils.co.uk
www.bpcivils.co.uk

Drawing Status	Final
----------------	-------

Client	Littlehampton Town Council
--------	----------------------------

Project	Keystone Centre, Eldon Way
---------	----------------------------

Drawing Title	Fire Tender Vehicle Swept Path Analysis
---------------	--

Scale	1:250	Date	Dec 21	Drawn By	SMO	Checked By	ALB
-------	-------	------	--------	----------	-----	------------	-----

Drawing No.	2021-6313-003	Rev.	C
-------------	---------------	------	---