
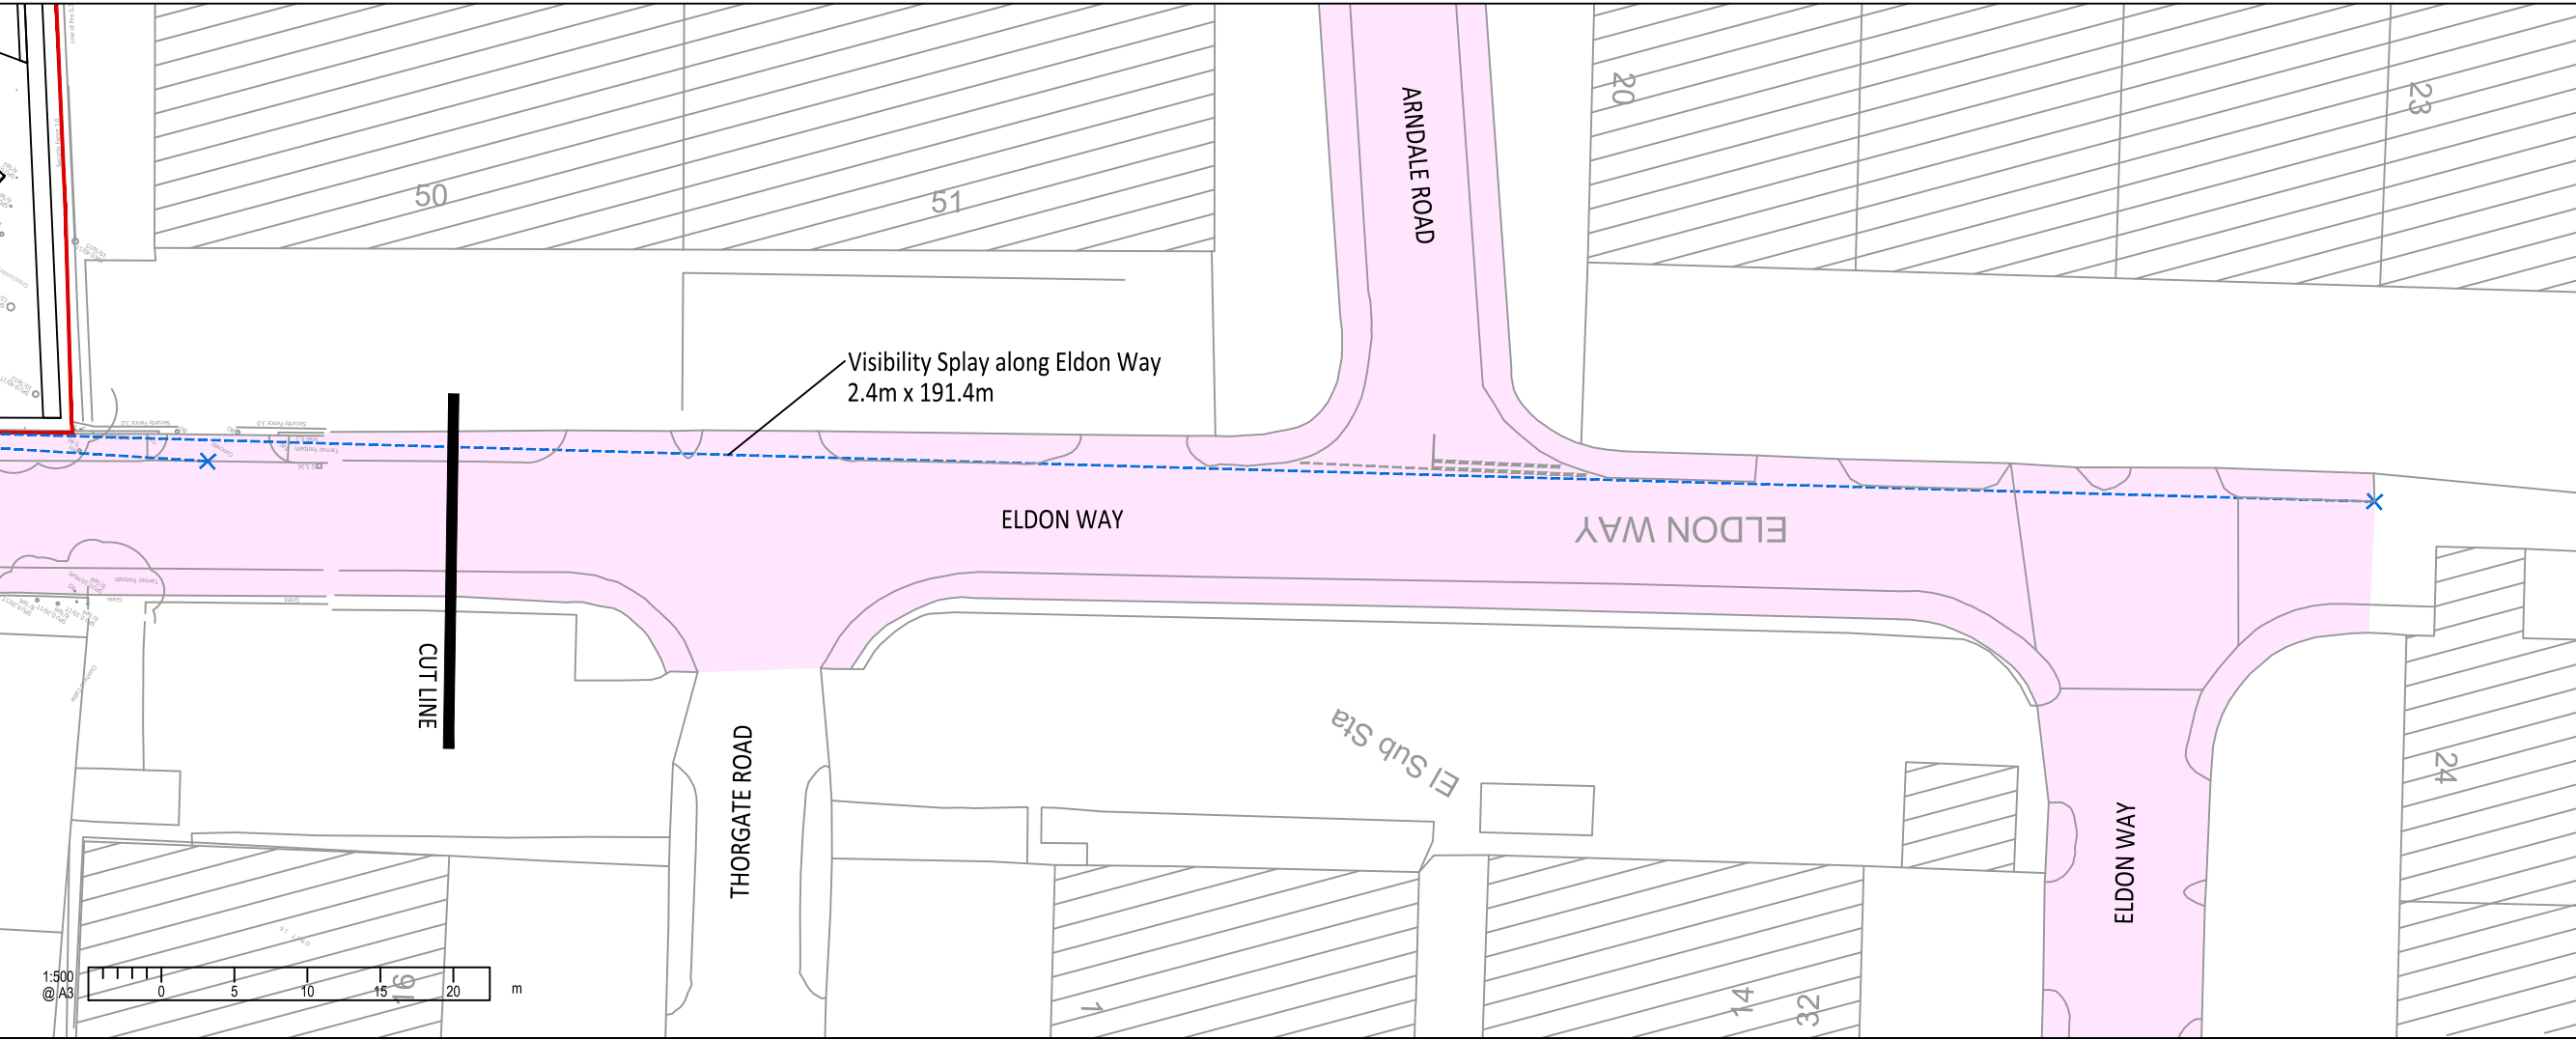


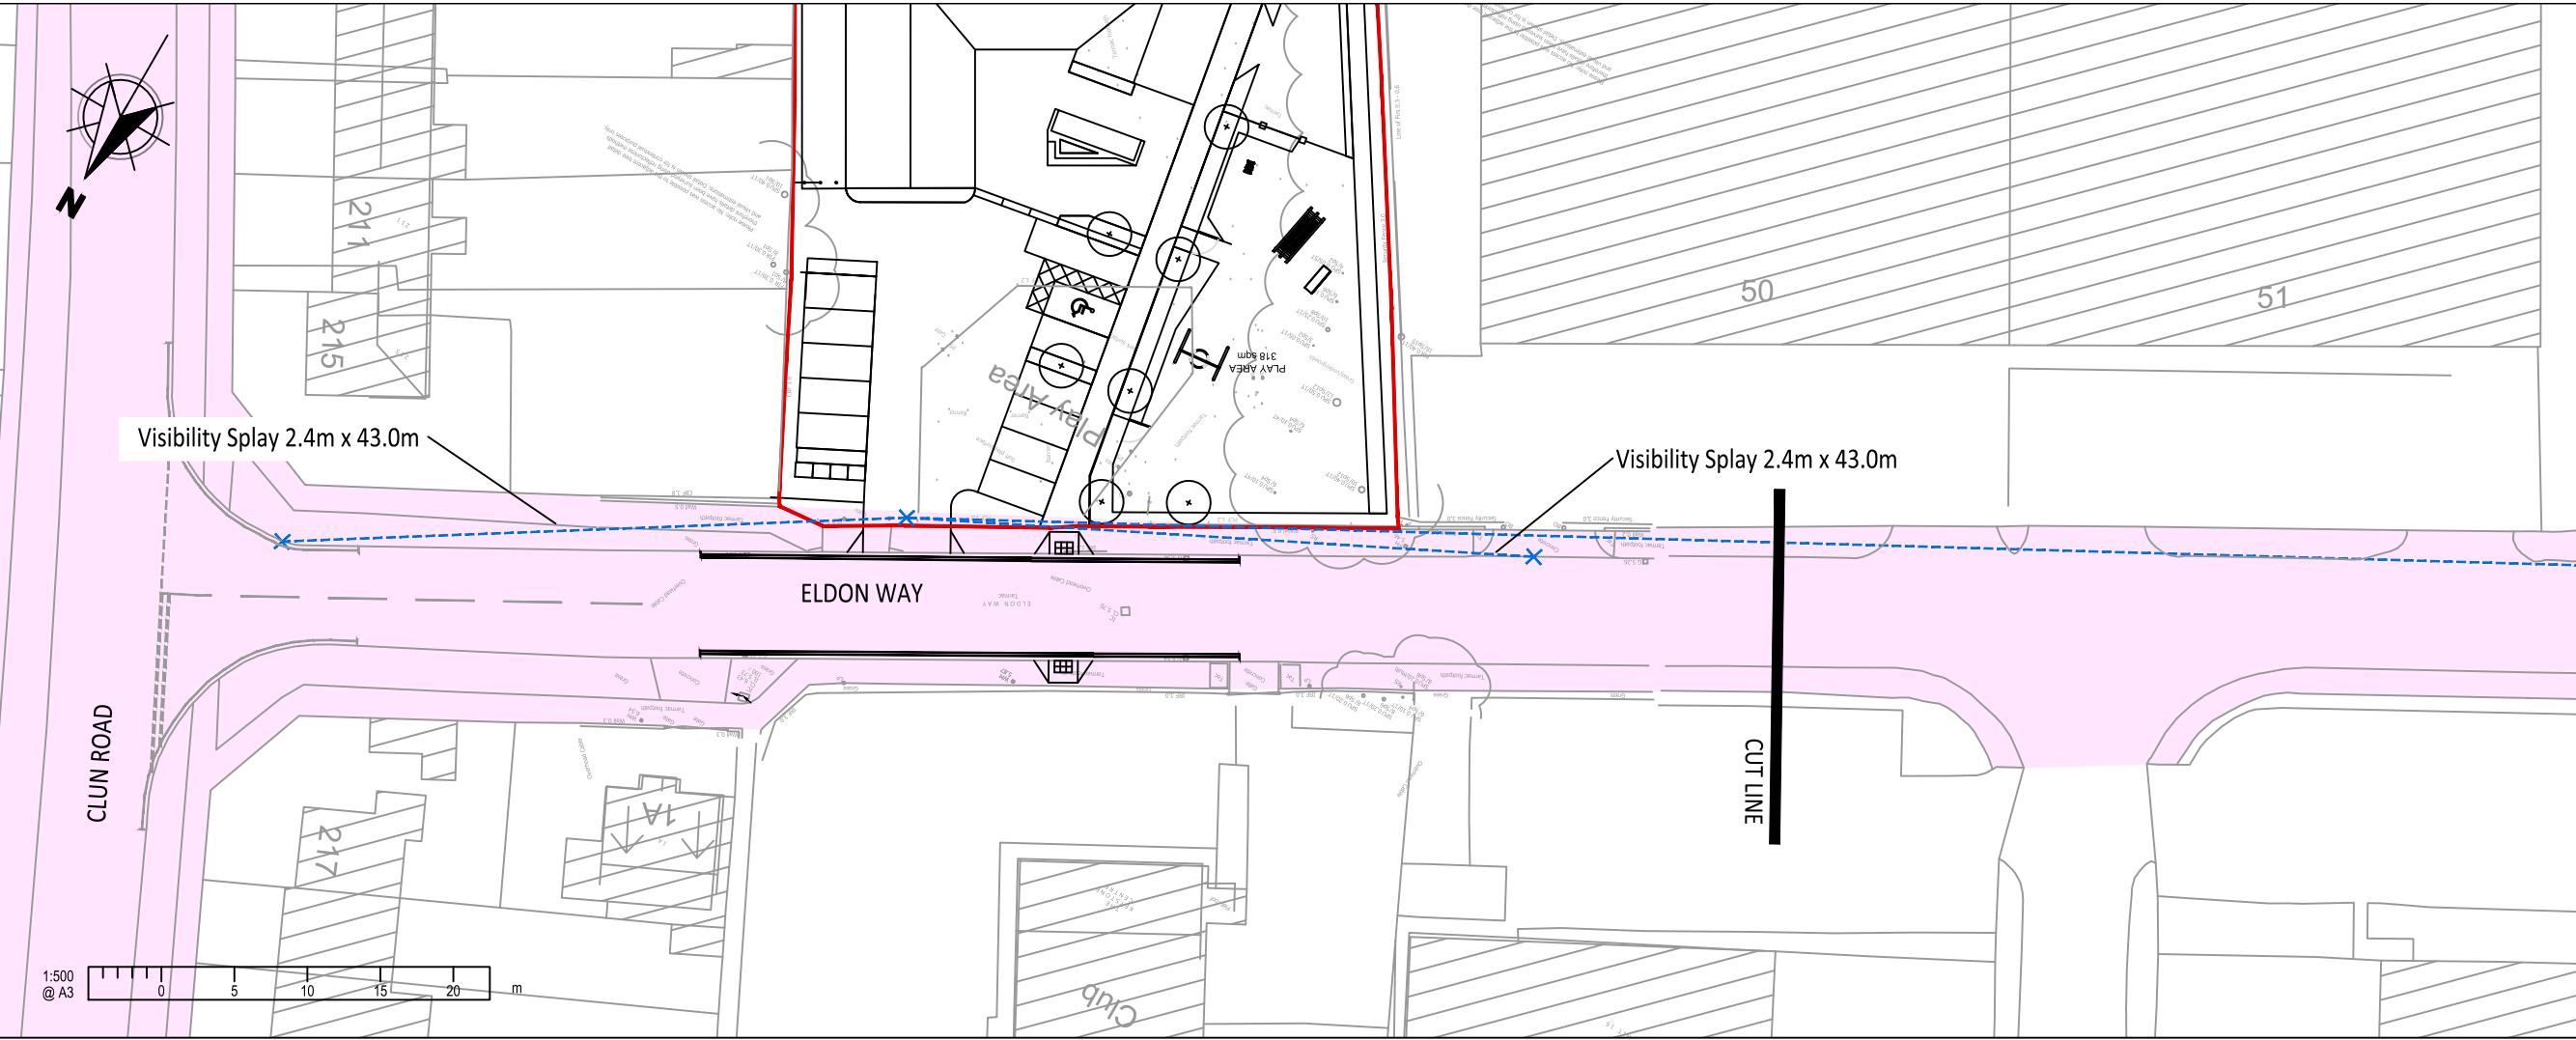

NOTES

A3

1.

This drawing is to be read in conjunction with all other Bright Plan drawings, and with all relevant Architect's and Engineer's drawings and specification. Any discrepancies found are to be reported immediately to the Engineer.

2.

Bright Plan accepts no responsibility for inaccuracies in data provided by third parties such as topographic surveys or Ordnance Survey mapping.

3.

Do not scale, work to figured dimensions only. All dimensions are in millimeters unless noted otherwise and all levels are in metres from the topographic survey datum.

4.

Any information given regarding existing underground services is given in good faith after consultation with the relevant authority, however accuracy is not certain.

-LEGEND-

Site Boundary

Public Highway

Existing Road Markings

Visibility Splays

C	RSA Comments	22/12/2021
A	Revised Layout	13/09/2021
-	Original Issue	24/08/2021
Rev.	Amendments	Date

BRIGHT PLAN

Transport Planning and Civil Engineering Consultants

2 West Barn, Norton Lane, Chichester, West Sussex PO20 3AF

Tel: 01243 210418 Email: enquiries@bpcivils.co.uk www.bpcivils.co.uk

Drawing Status				Final	
Client				Littlehampton Town Council	
Project				Keystone Centre, Eldon Way	
Drawing Title				Visibility Splays	
Scale	1:500	Date	Dec 21	Drawn By	SMO
Drawing No.				2021-6313-006	
				Checked	ALB
				Rev.	B