


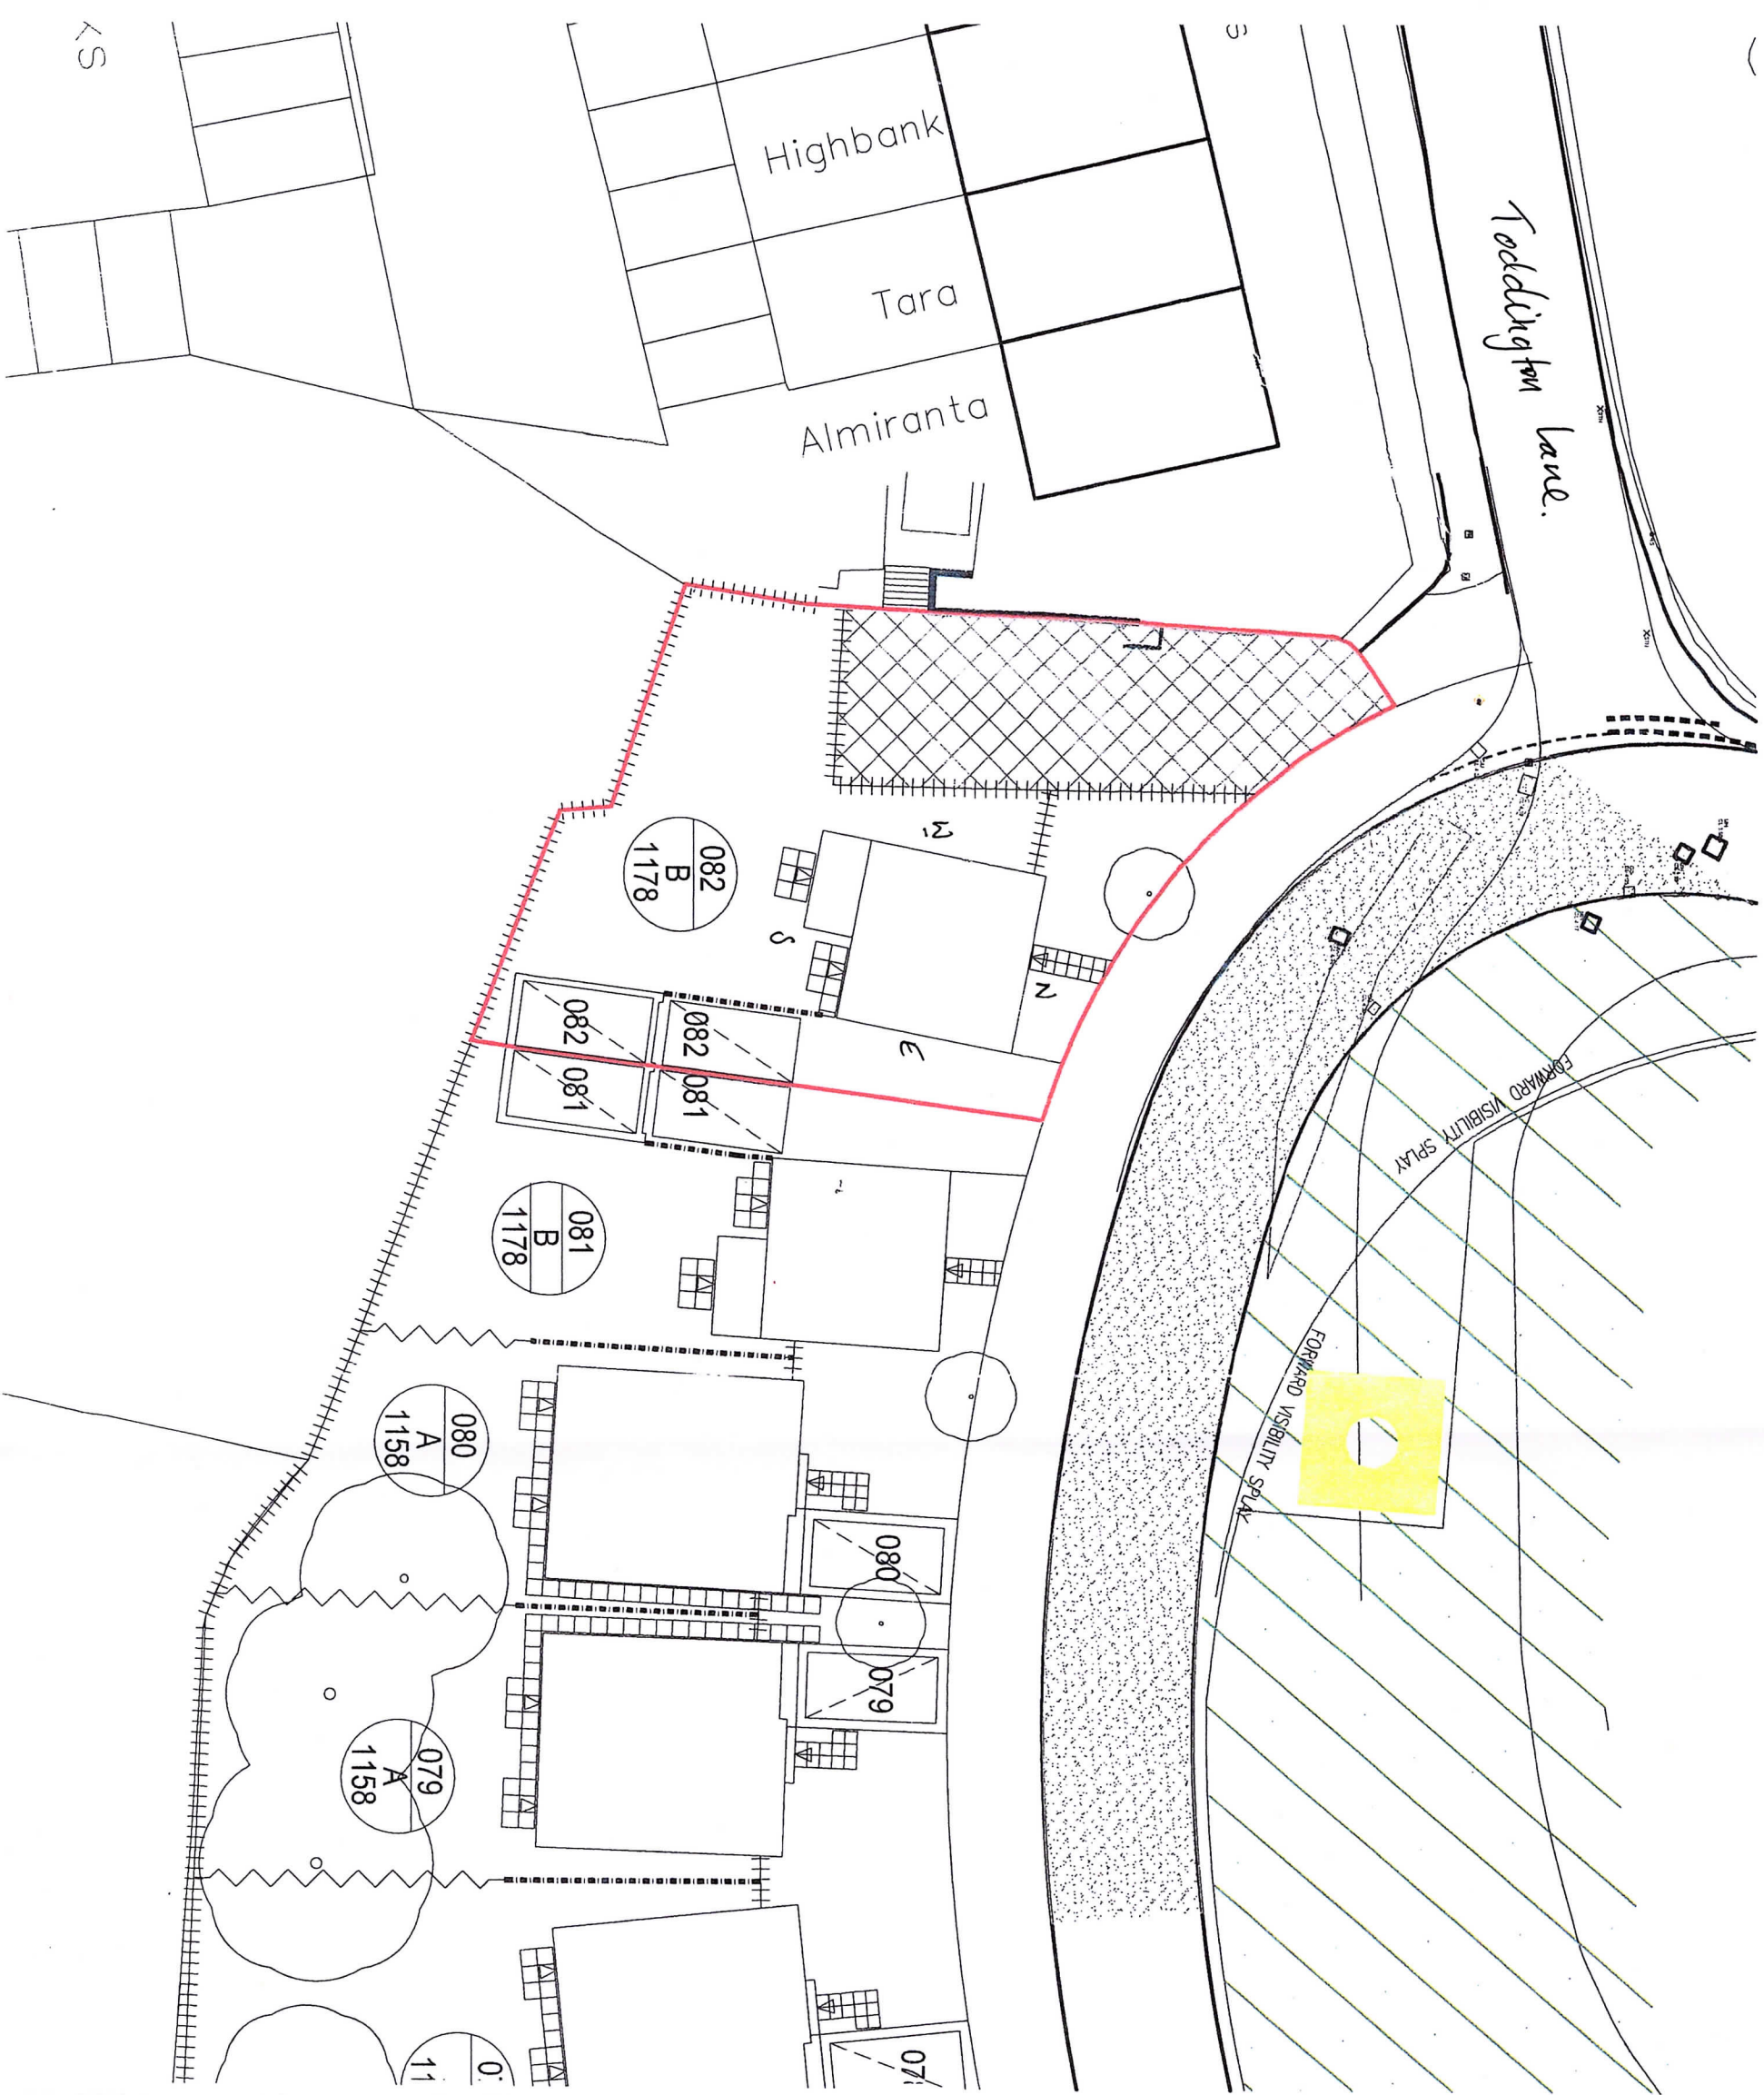

Access route to
existing electricity
sub station

A: 31/07/09 Access to electricity sub stn updated

Revision

Taylor Wimpey

TITLE

Conveyance
Plan 2

Plot 82 1 STEELE CRESCENT

ELYSIAN FIELDS
EDEN PARK WORTHING
ROAD TODDINGTON

DRAWN BY	MNC	DATE	June 2007
CHECKED		SCALE(S)	1:250
DRG. NO.	1149-CON-82	REV.	A

George Wimpey Southern Ltd, Temple's House, Lulworth Close,
Ponding Lane, Chertsey, Surrey, Middlesex, TW20 9EX