


These drawings are indicative only.
Detailed Traffic Management plans in line with 'Safety at Street works a Code of Practise' & Chapter 8 signage, to be submitted for client/local authority approval prior to works commencing

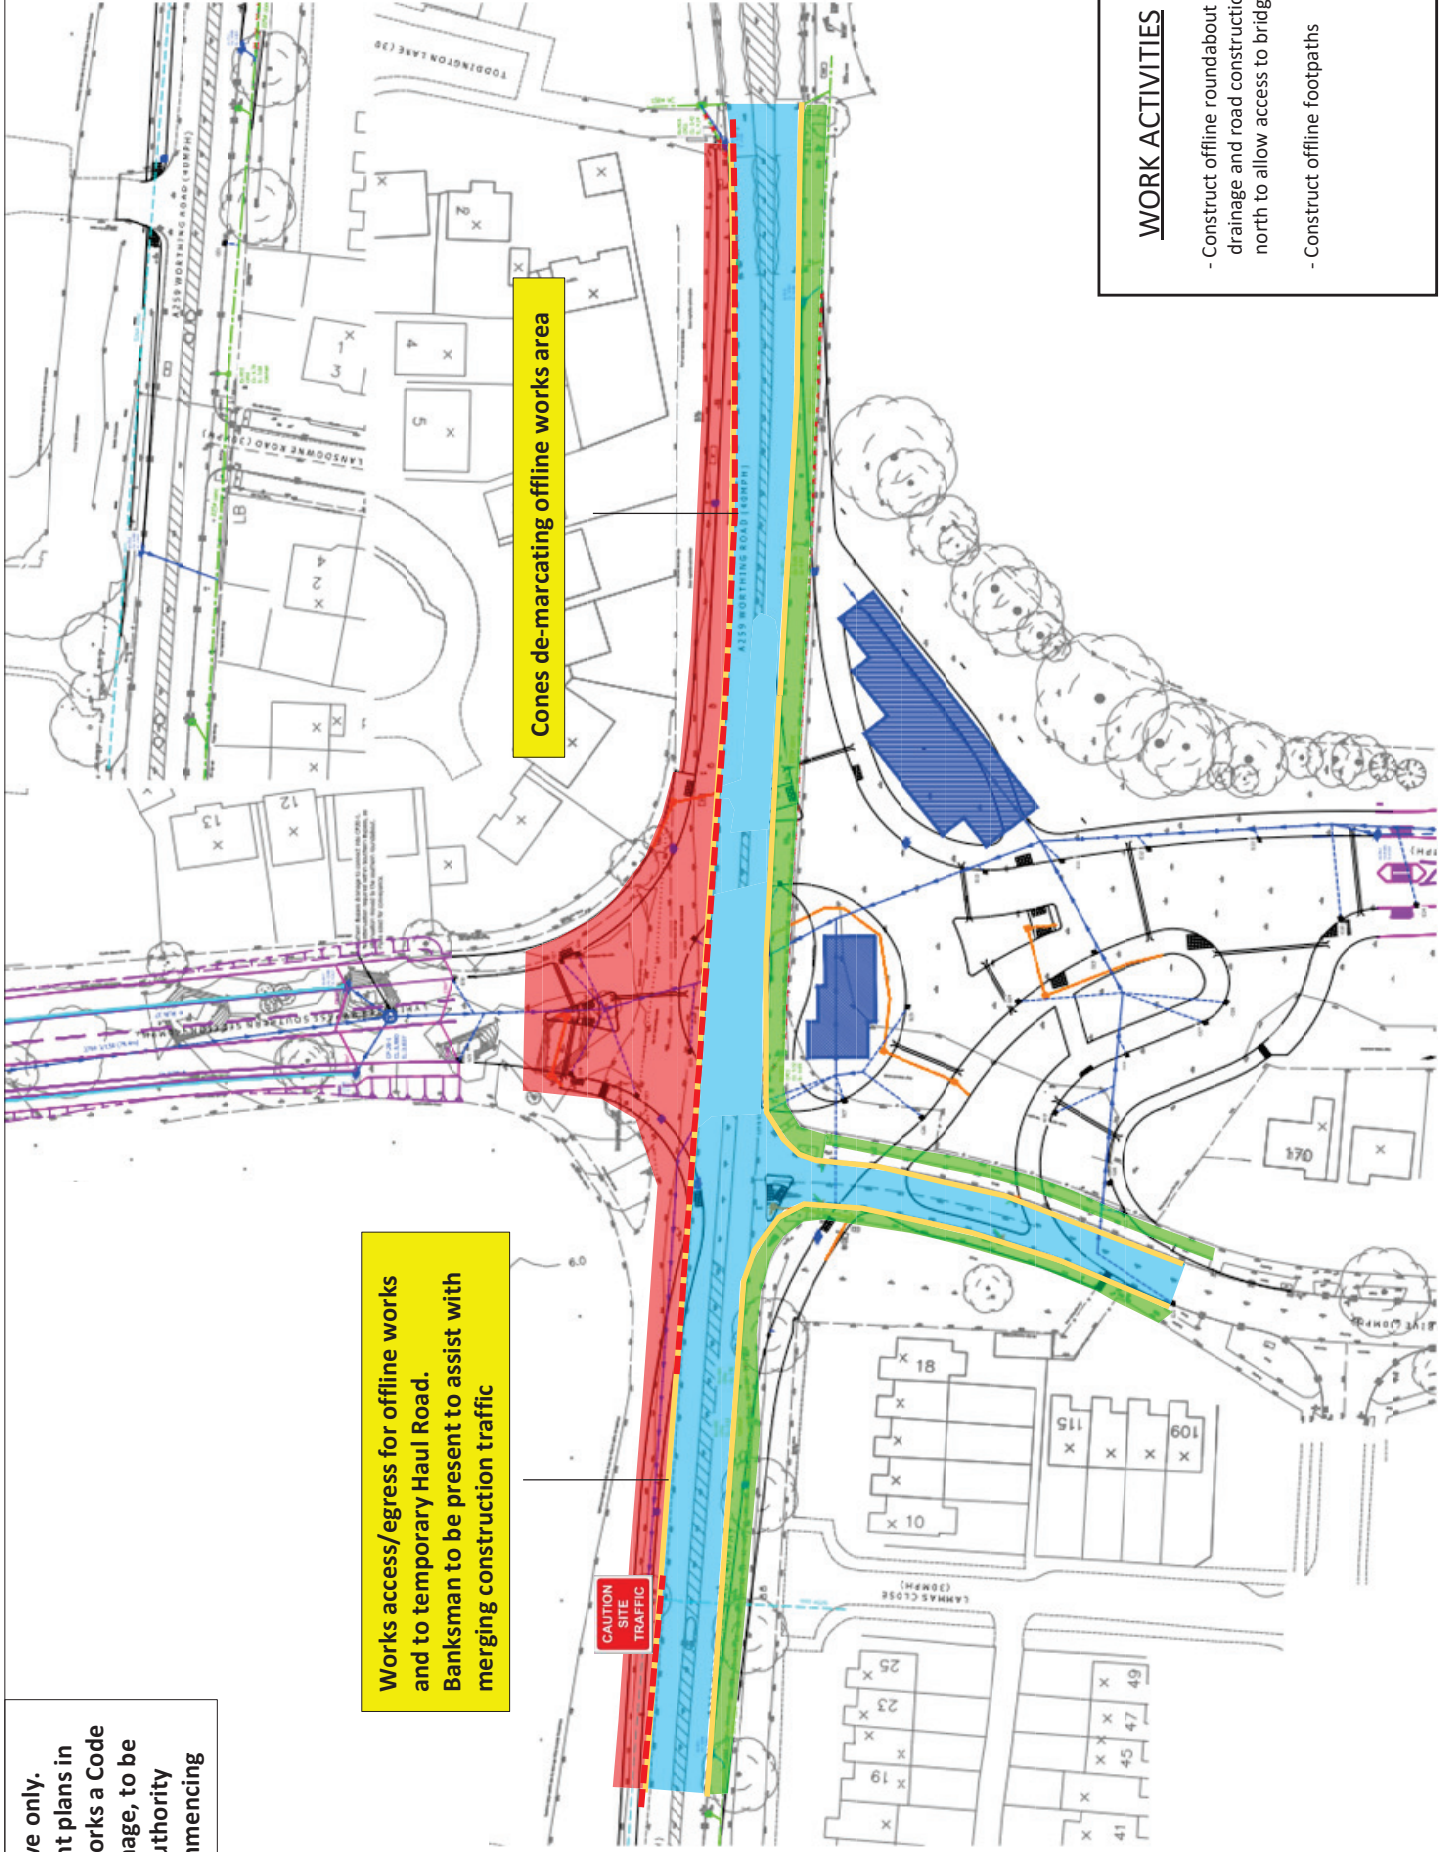

Cones de-marcatg offline works area

Works access/egress for offline works and to temporary Haul Road.
Banksman to be present to assist with merging construction traffic



KEY

- Works Area
- Pedestrian Route
- Traffic Route
- Existing Kerb Lines




CLIENT PERSIMMON			
PROJECT A259 Worthing Road Roundabout Construction			
SCALE N.T.S	DRAWN BY C.D.C	CHECKED BY S.T.G	
DATE 08-02-19	CADD FILE		
TITLE A259 Worthing Road Roundabout Construction Phase 1			
DRAWING No. A259-CC-P1		REV	

WORK ACTIVITIES

- Construct offline roundabout drainage and road construction north to allow access to bridges
- Construct offline footpaths

These drawings are indicative only.
Detailed Traffic Management plans in line with 'Safety at Street works a Code of Practise' & Chapter 8 signage, to be submitted for client/local authority approval prior to works commencing

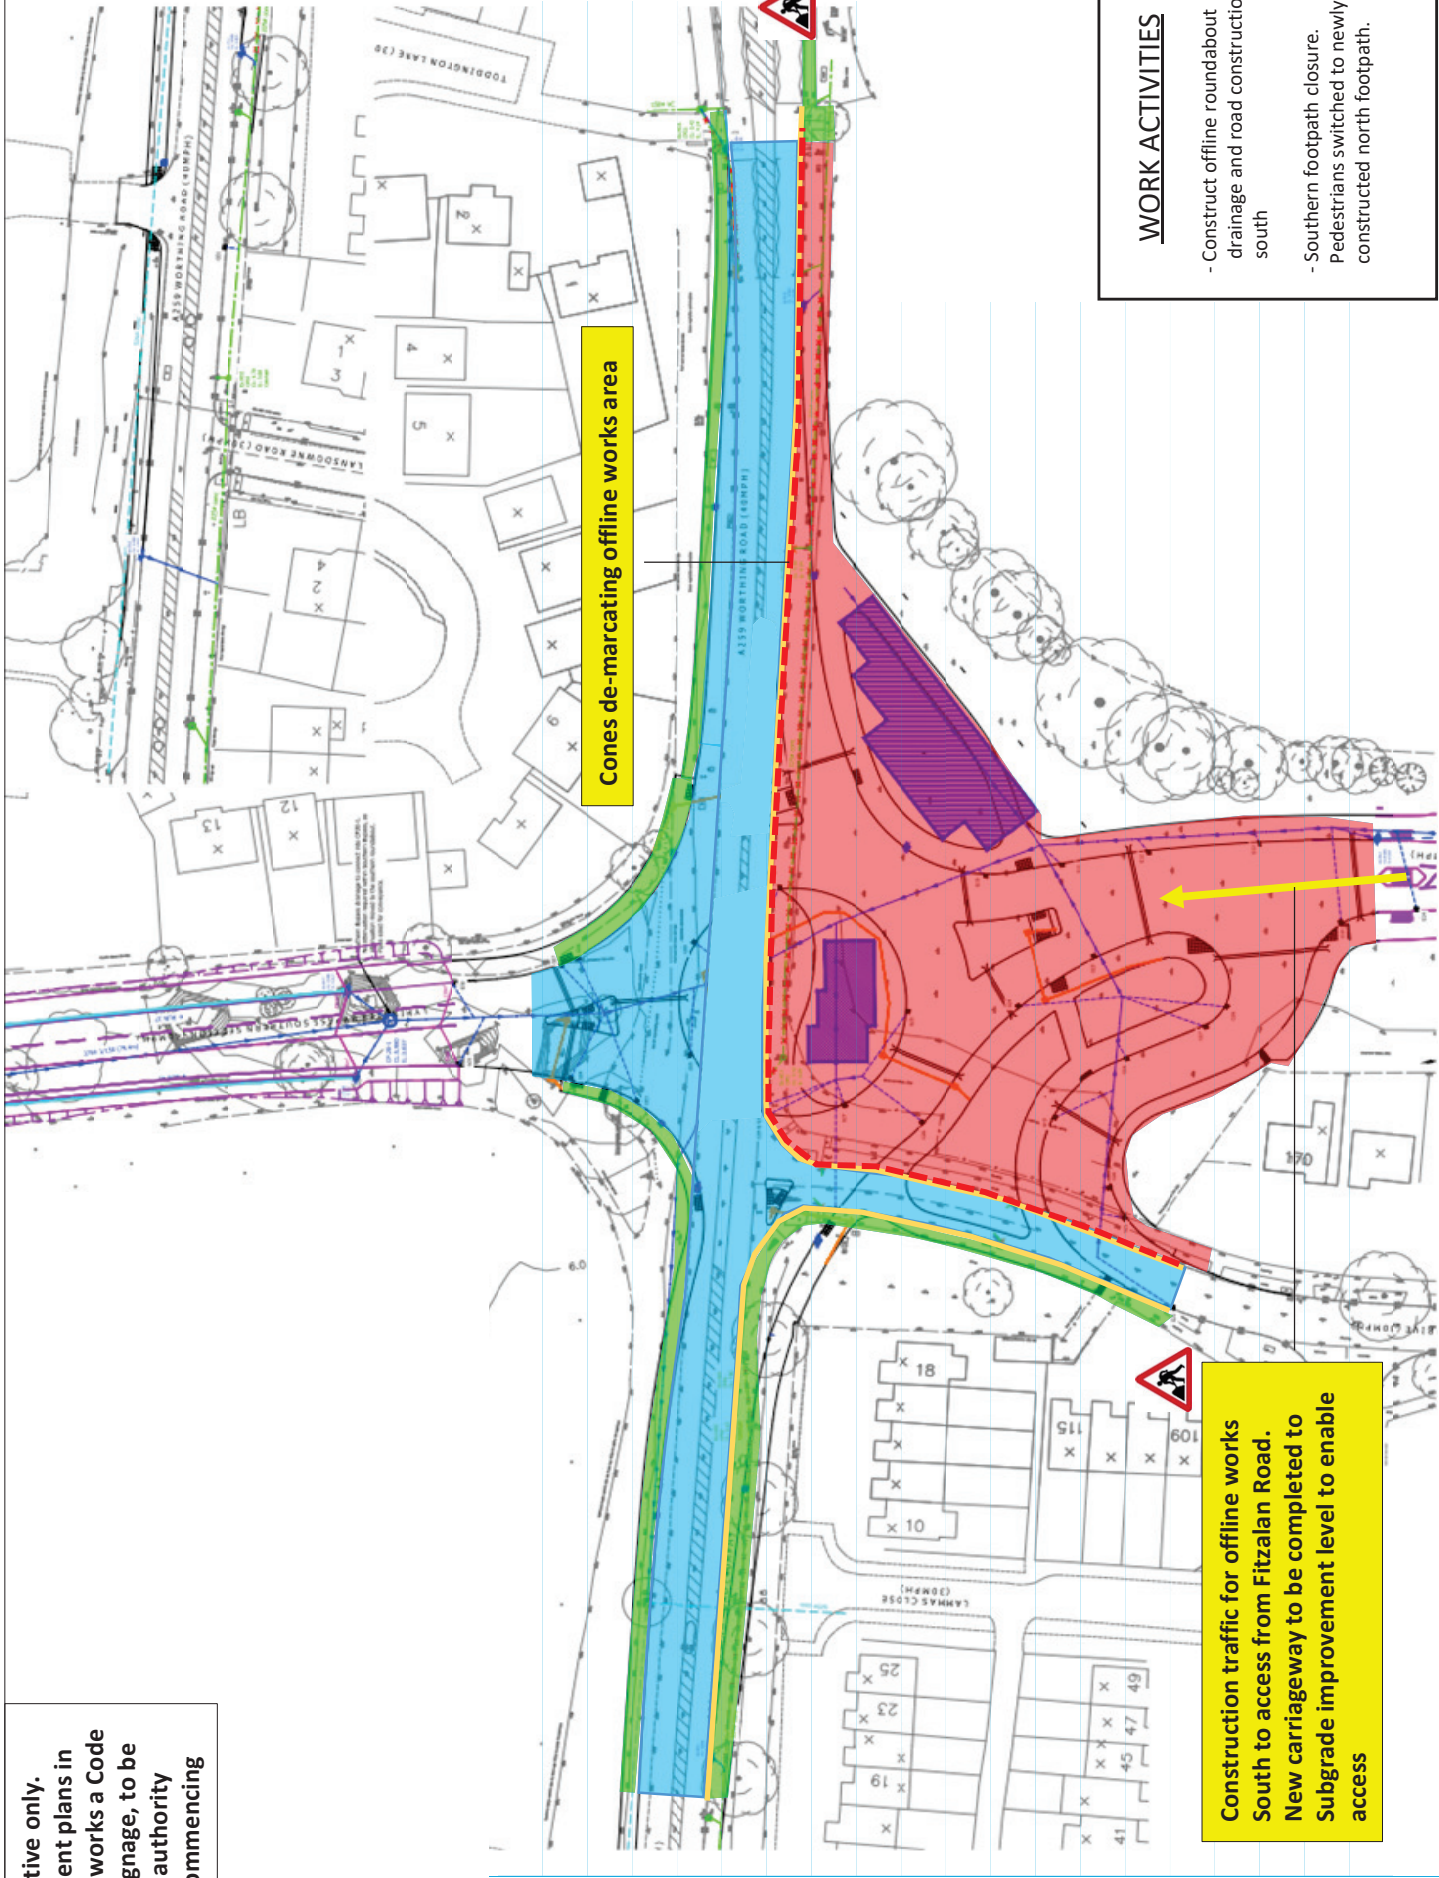

KEY

Works Area

Pedestrian Route

Traffic Route

Existing Kerb Lines



CLIENT	 PERSIMMON				
PROJECT	A259 Worthing Road Roundabout Construction				
SCALE	N.T.S	DRAWN BY	C.D.C	CHECKED BY	S.T.G
DATE	08-02-19		CAD FILE		
TITLE	A259 Worthing Road Roundabout Construction Phase 2				
DRAWING No.	A259-CC-P2			REV	

WORK ACTIVITIES

- Construct offline roundabout drainage and road construction south

- Southern footpath closure. Pedestrians switched to newly constructed north footpath.

These drawings are indicative only. Detailed Traffic Management plans in line with 'Safety at Street works a Code of Practise' & Chapter 8 signage, to be submitted for client/local authority approval prior to works commencing

KEY

- Works Area
- Pedestrian Route
- Traffic Route
- Existing Kerb Lines

BREHENY CIVIL ENGINEERING

PERSIMMON

CLIENT A259 Worthing Road Roundabout Construction

PROJECT A259 Worthing Road Roundabout Construction Phase 3

SCALE N.T.S.

DRAWN BY C.D.C.

CHECKED BY S.T.G.

DATE 08-02-19

TITLE A259 Worthing Road Roundabout Construction Phase 3

DRAWING No A259-CC-P3

WORK ACTIVITIES


- Construct roundabout
- Stop up existing High Down drive.
- Close/Construct new footpath south west, divert pedestrians onto northern footpath.

CAUTION SITE TRAFFIC

WORKS ACCESS

CONES DE-MARCATING OFFLINE WORKS AREA

Works access/egress for offline works and to temporary Haul Road. Banksman to be present to assist with merging construction traffic

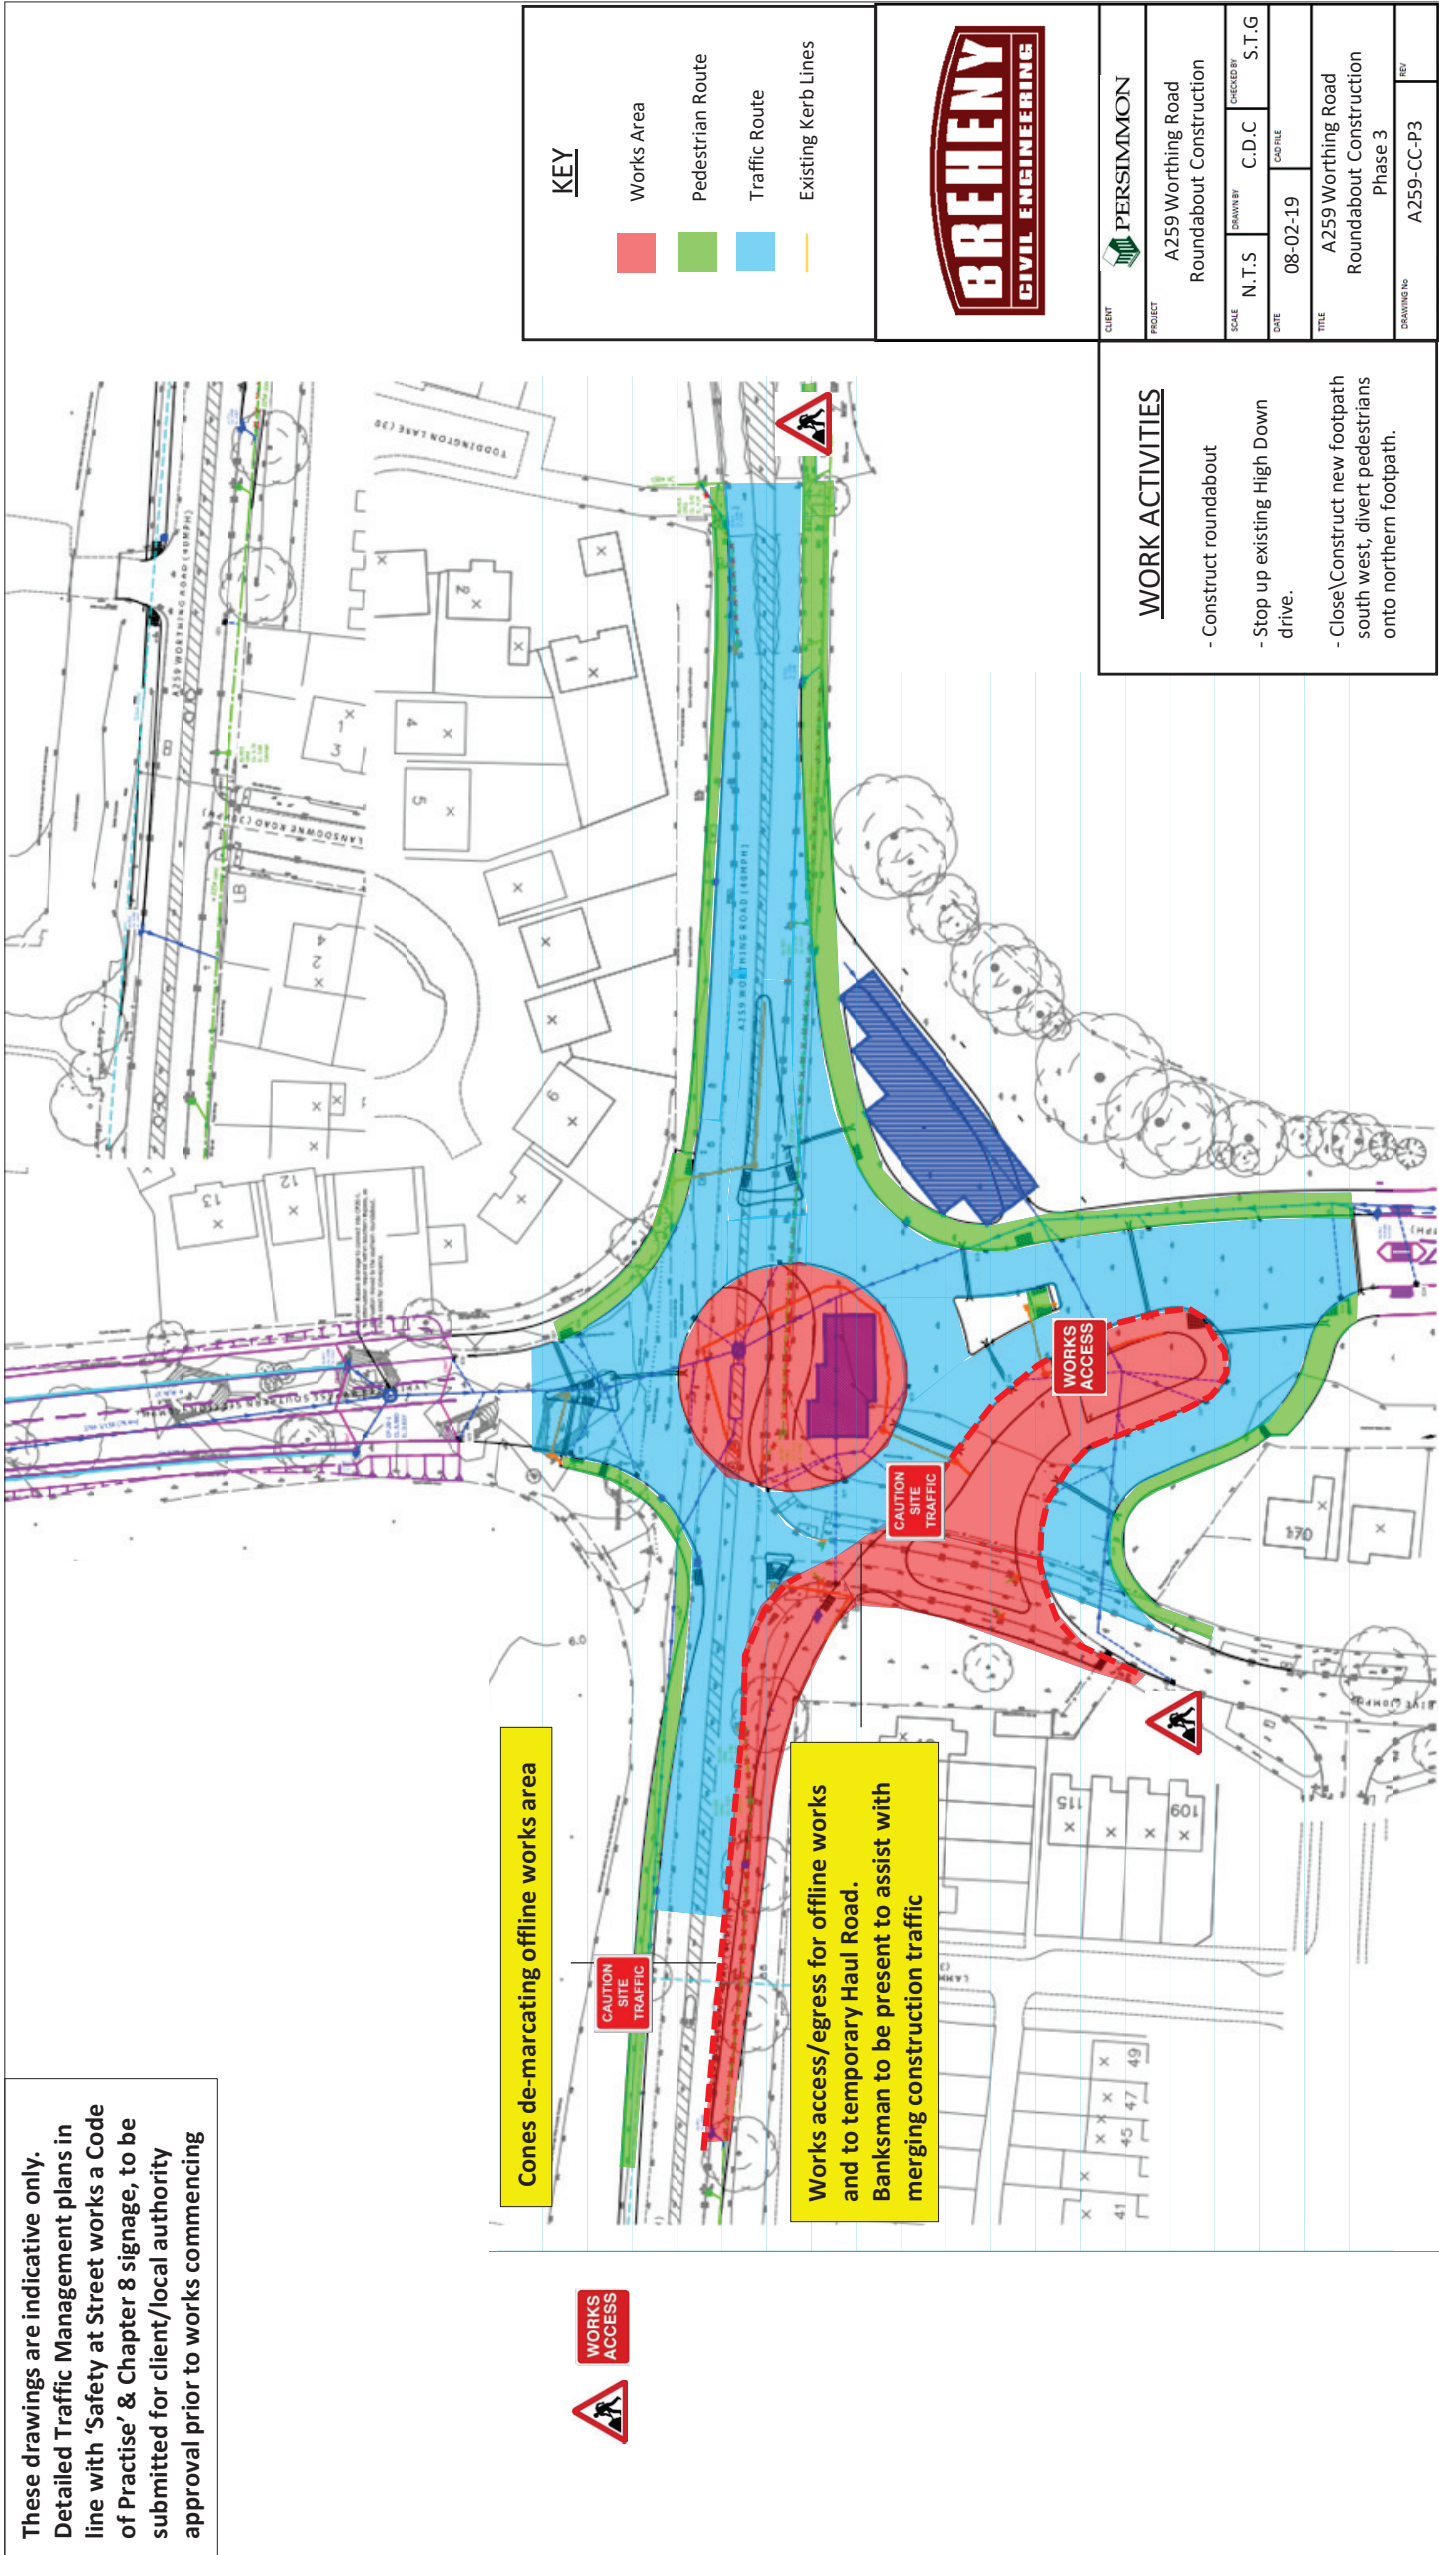

These drawings are indicative only. Detailed Traffic Management plans in line with 'Safety at Street works a Code of Practise' & Chapter 8 signage, to be submitted for client/local authority approval prior to works commencing

KEY

- Works Area
- Pedestrian Route
- Traffic Route
- Existing Kerb Lines

BREHENY CIVIL ENGINEERING

PERSIMMON

CLIENT A259 Worthing Road Roundabout Construction

PROJECT A259 Worthing Road Roundabout Construction Phase 3

SCALE N.T.S. **DRAWN BY** C.D.C. **CHECKED BY** S.T.G.

DATE 08-02-19 **CONTRILE**


TITLE A259 Worthing Road Roundabout Construction Phase 3

DRAWING No A259-CC-P3 **REV**


WORK ACTIVITIES

- Construct roundabout
- Stop up existing High Down drive.
- Close (Construct new footpath south west, divert pedestrians onto northern footpath.

These drawings are indicative only.
Detailed Traffic Management plans in line with 'Safety at Street works a Code of Practise' & Chapter 8 signage, to be submitted for client/local authority approval prior to works commencing

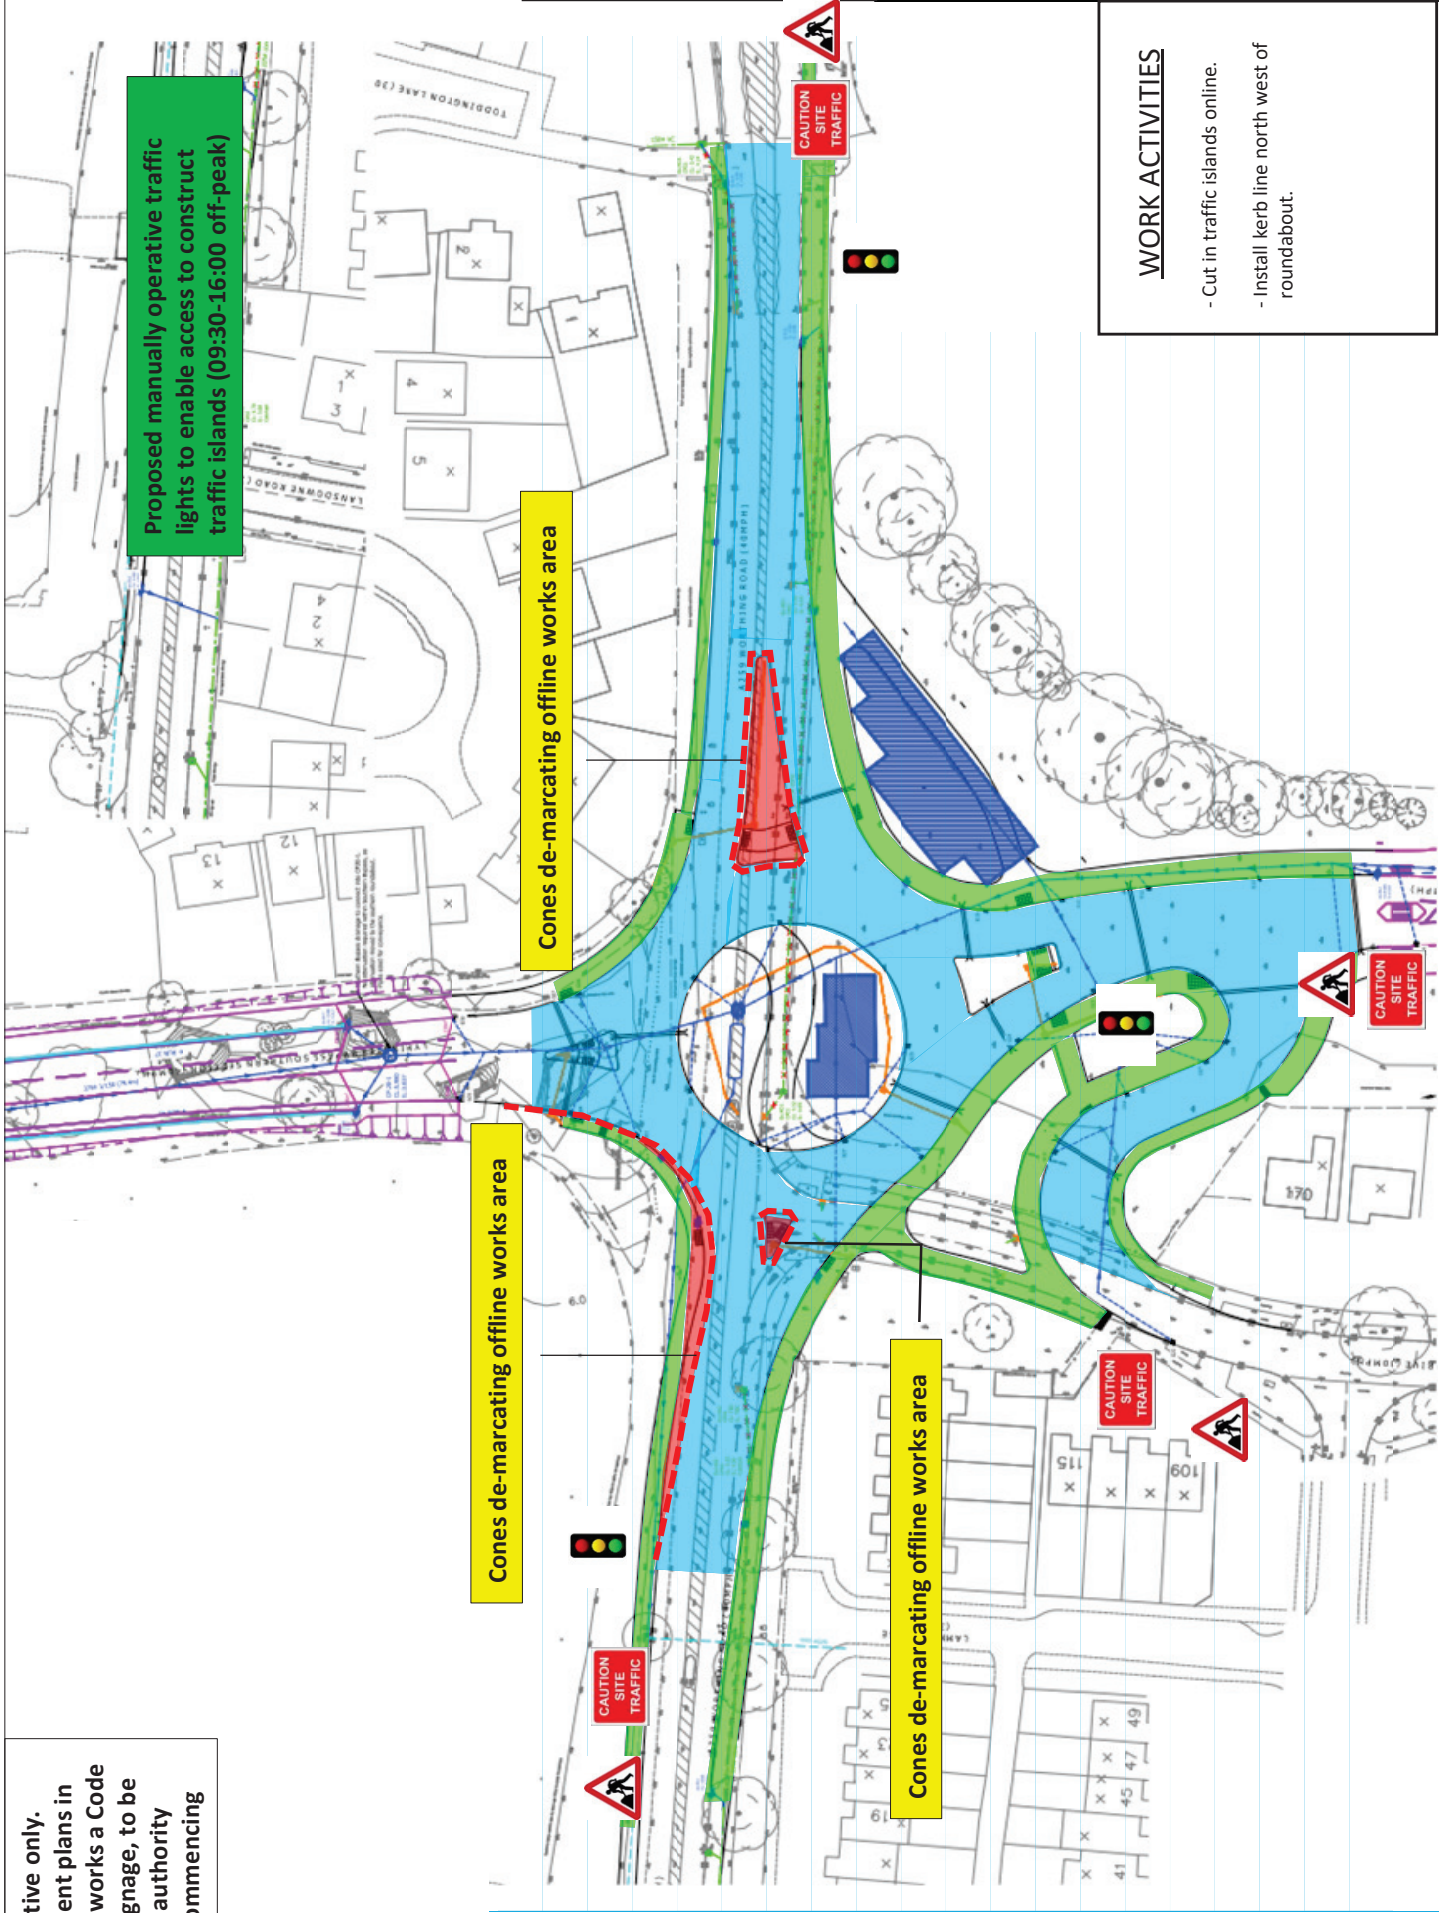

These drawings are indicative only.
Detailed Traffic Management plans in line with 'Safety at Street works a Code of Practise' & Chapter 8 signage, to be submitted for client/local authority approval prior to works commencing

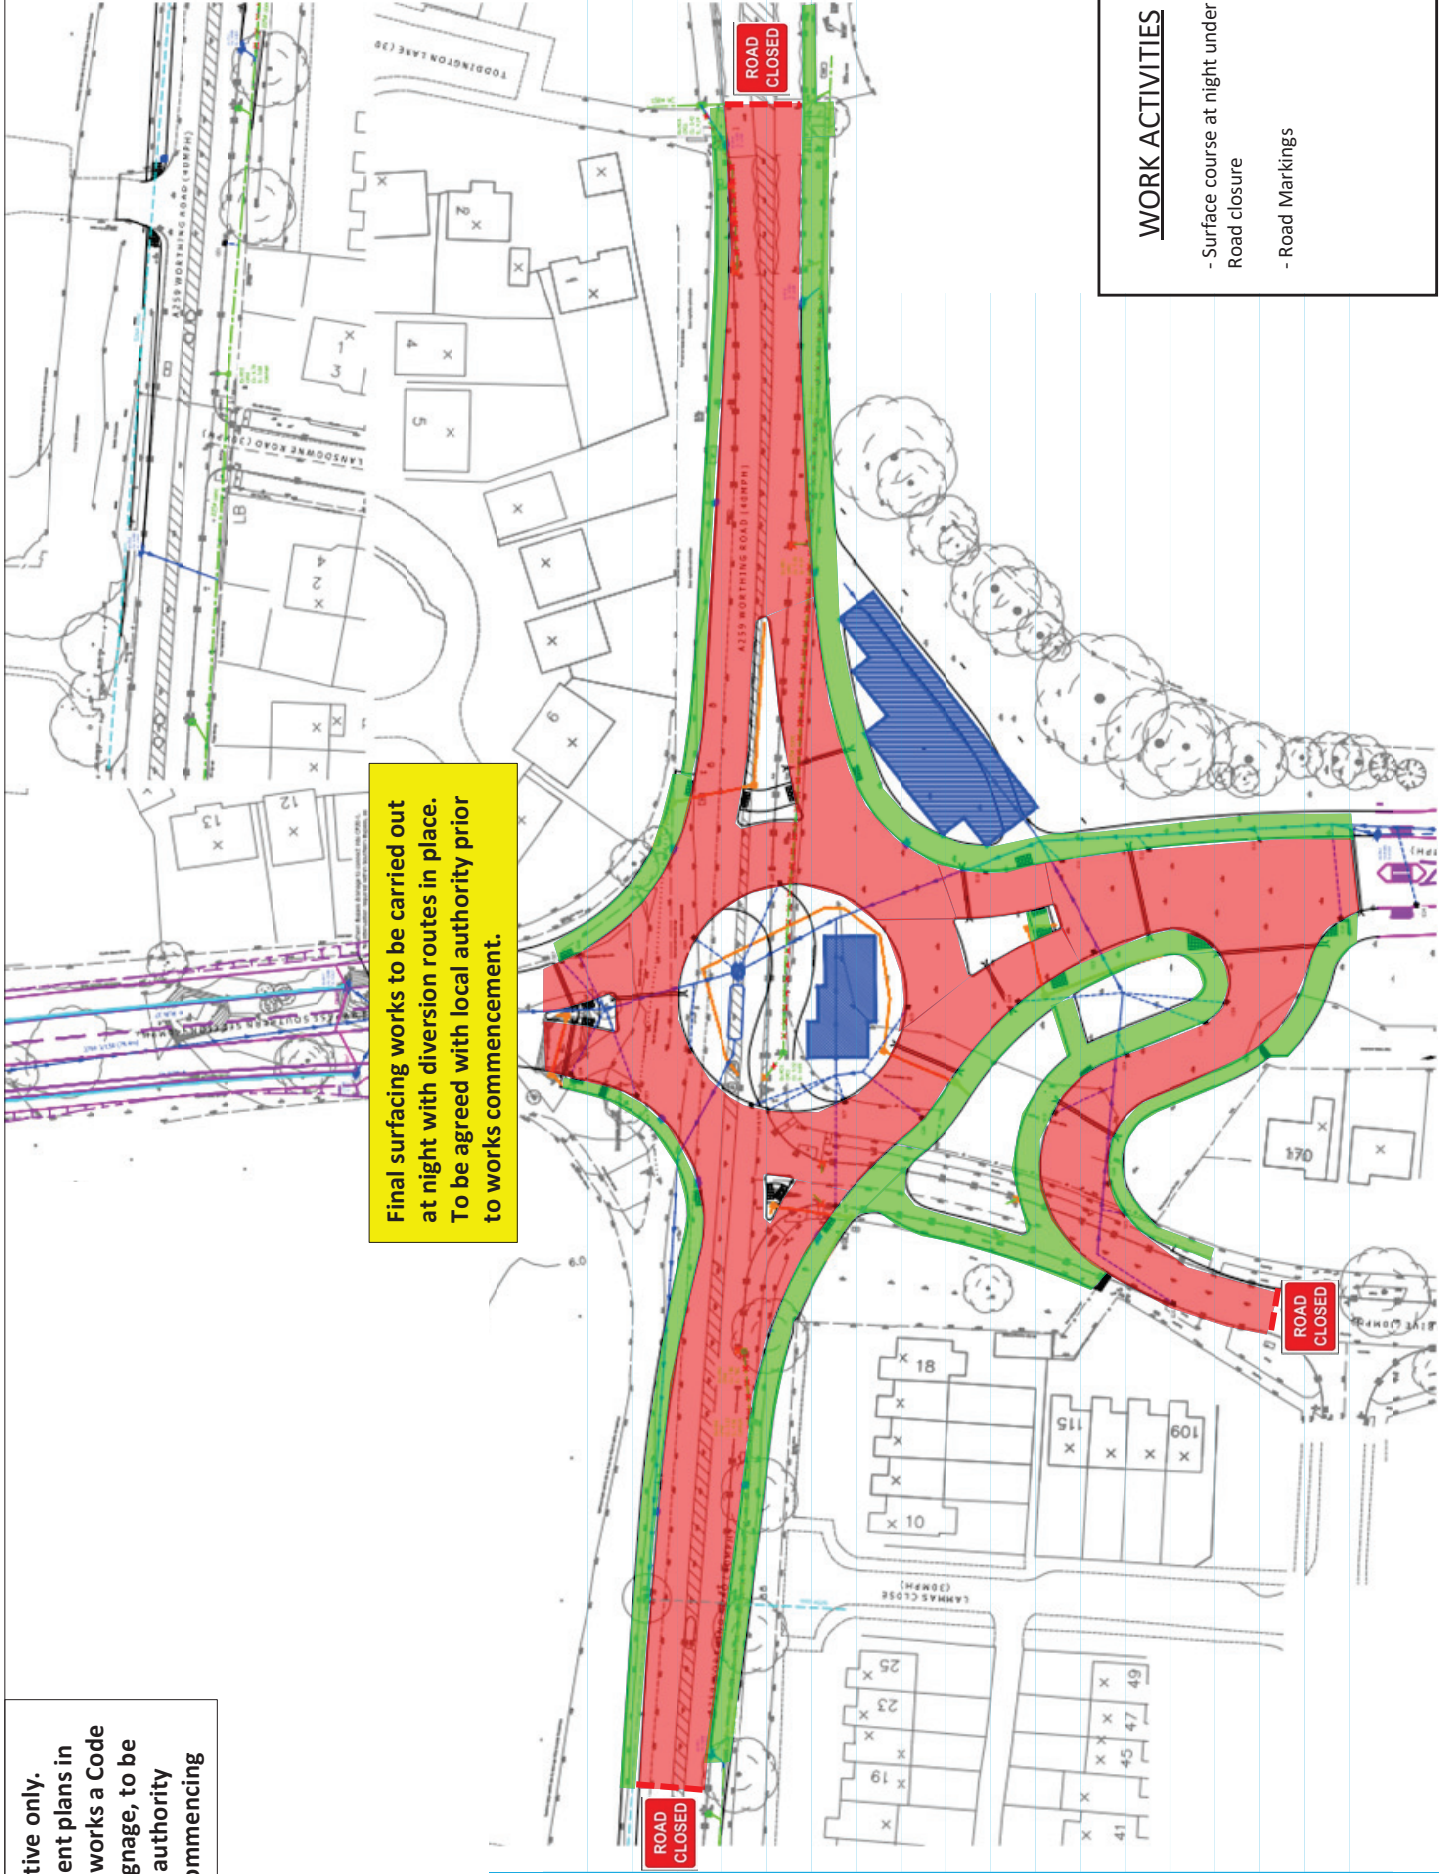

KEY

- Works Area
- Pedestrian Route
- Traffic Route
- Existing Kerb Lines



CLIENT	 PERSIMMON			
PROJECT	A259 Worthing Road Roundabout Construction			
SCALE	N.T.S	DRAWN BY	C.D.C	CHECKED BY S.T.G
DATE	08-02-19		CAD FILE	
TITLE	A259 Worthing Road Roundabout Construction Phase 5			
DRAWING No.	A259-CC-P5			REV

WORK ACTIVITIES

- Surface course at night under Road closure
- Road Markings