


These drawings are indicative only.
Detailed Traffic Management plans in line with 'Safety at Street works a Code of Practise' & Chapter 8 signage, to be submitted for client/local authority approval prior to works commencing

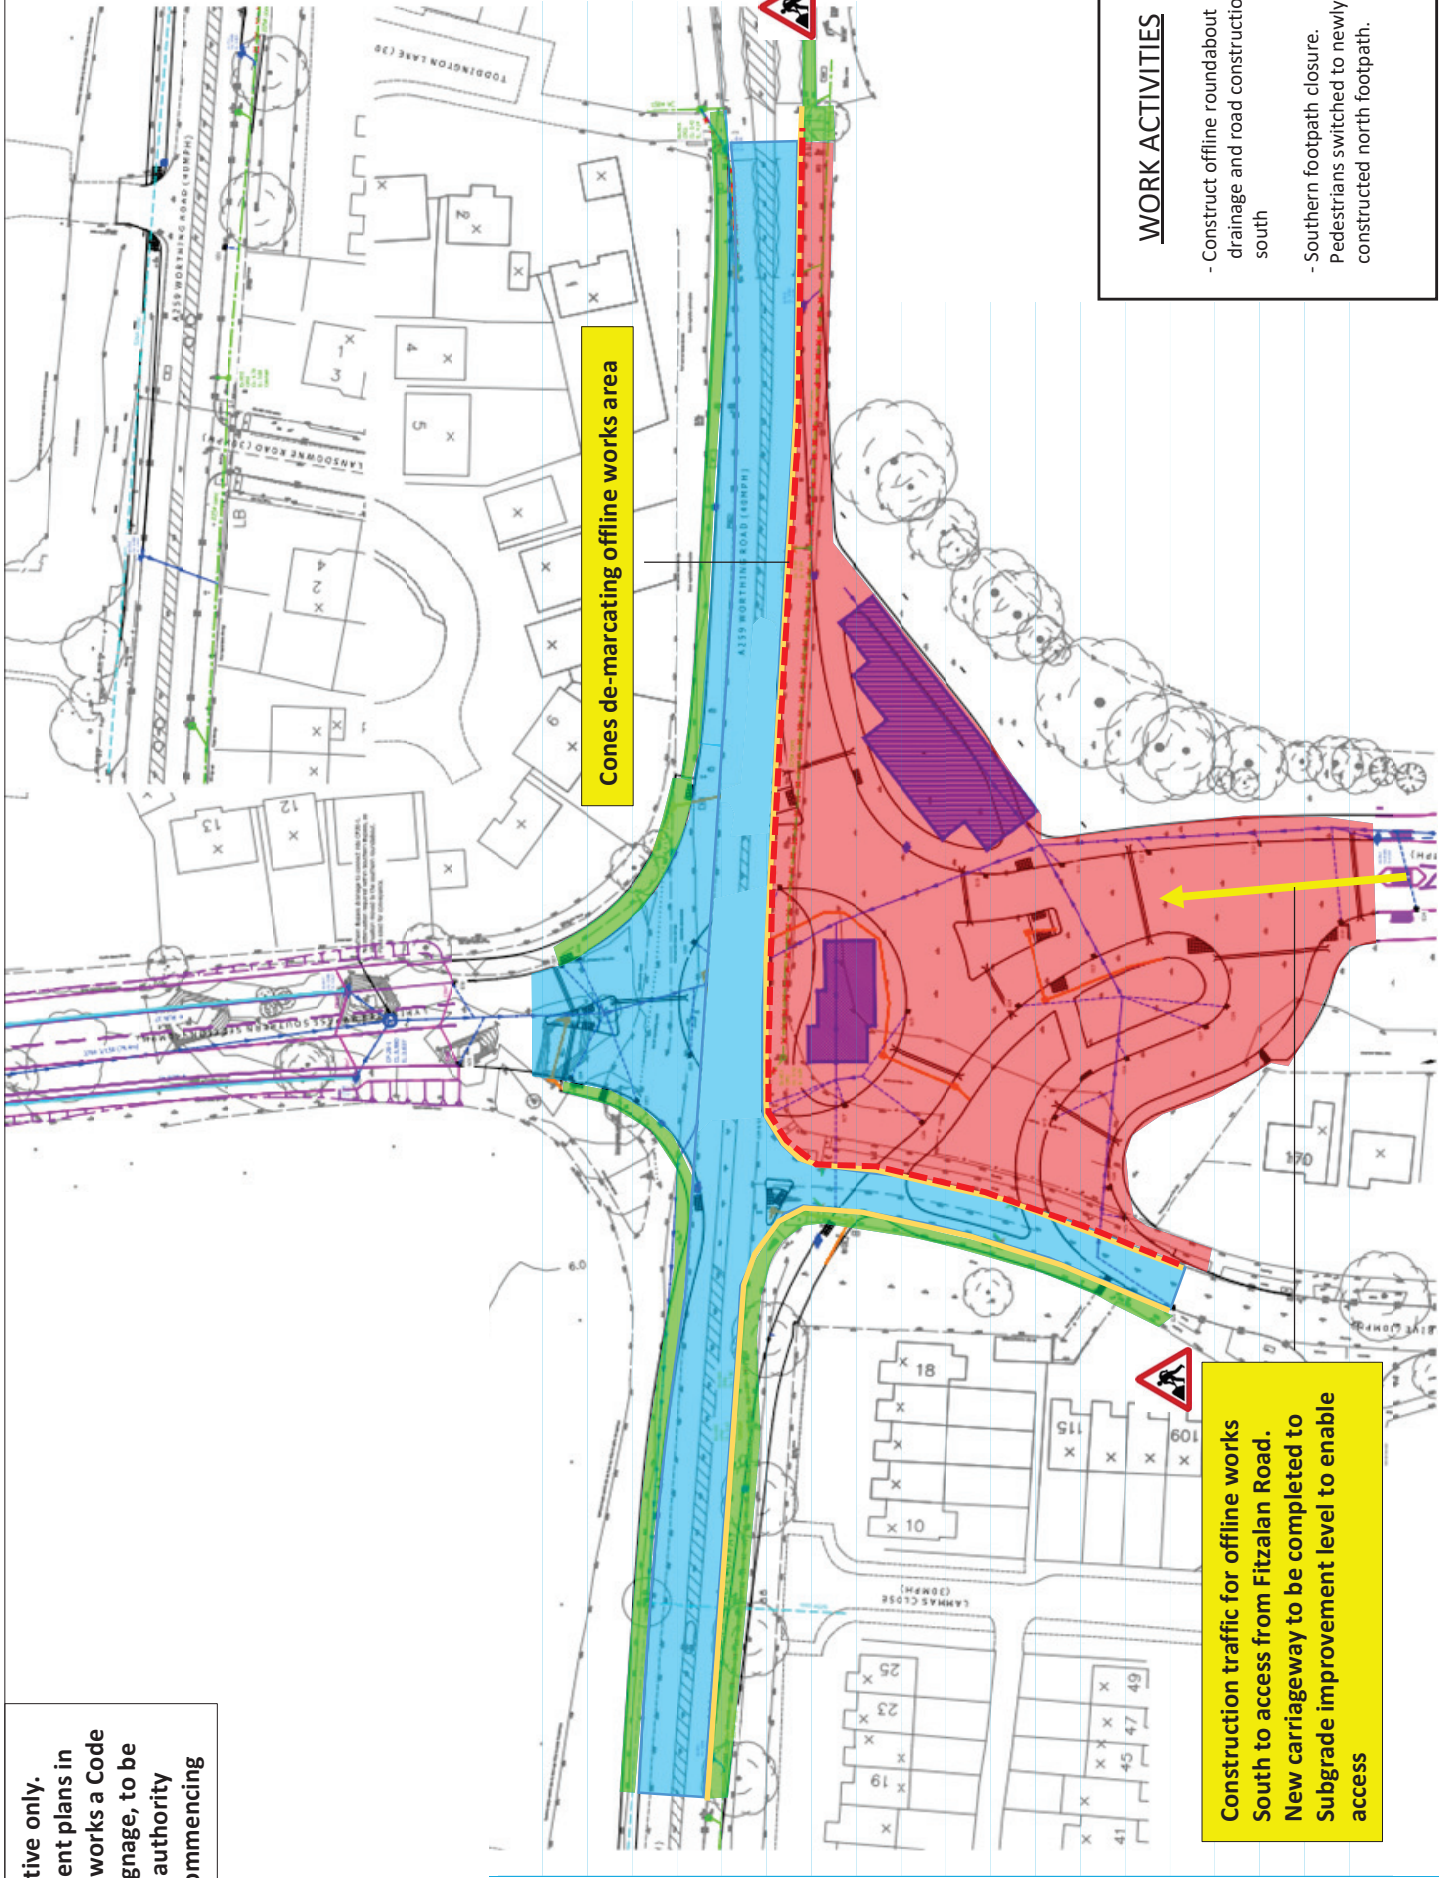

KEY

Works Area

Pedestrian Route

Traffic Route

Existing Kerb Lines



PERSIMMON			
A259 Worthing Road Roundabout Construction			
SCALE	N.T.S	DRAWN BY	C.D.C
DATE	08-02-19	CHECKED BY	S.T.G
A259 Worthing Road Roundabout Construction Phase 2			
DRAWING No.	A259-CC-P2		
REV			

WORK ACTIVITIES

- Construct offline roundabout drainage and road construction south

- Southern footpath closure. Pedestrians switched to newly constructed north footpath.