

These drawings are indicative only.
Detailed Traffic Management plans in line with 'Safety at Street works a Code of Practise' & Chapter 8 signage, to be submitted for client/local authority approval prior to works commencing

KEY

- Works Area
- Pedestrian Route
- Traffic Route
- Existing Kerb Lines

BREHENY CIVIL ENGINEERING

PERSIMMON

CLIENT
A259 Worthing Road Roundabout Construction

PROJECT
A259 Worthing Road Roundabout Construction Phase 3

SCALE
N.T.S.

DRAWN BY
C.D.C

CHECKED BY
S.T.G

DATE
08-02-19

TITLE
A259 Worthing Road Roundabout Construction Phase 3

WORK ACTIVITIES


- Construct roundabout
- Stop up existing High Down drive.
- Close/Construct new footpath south west, divert pedestrians onto northern footpath.

CAUTION SITE TRAFFIC

WORKS ACCESS

Cones de-marcating offline works area

Works access/egress for offline works and to temporary Haul Road. Banksman to be present to assist with merging construction traffic

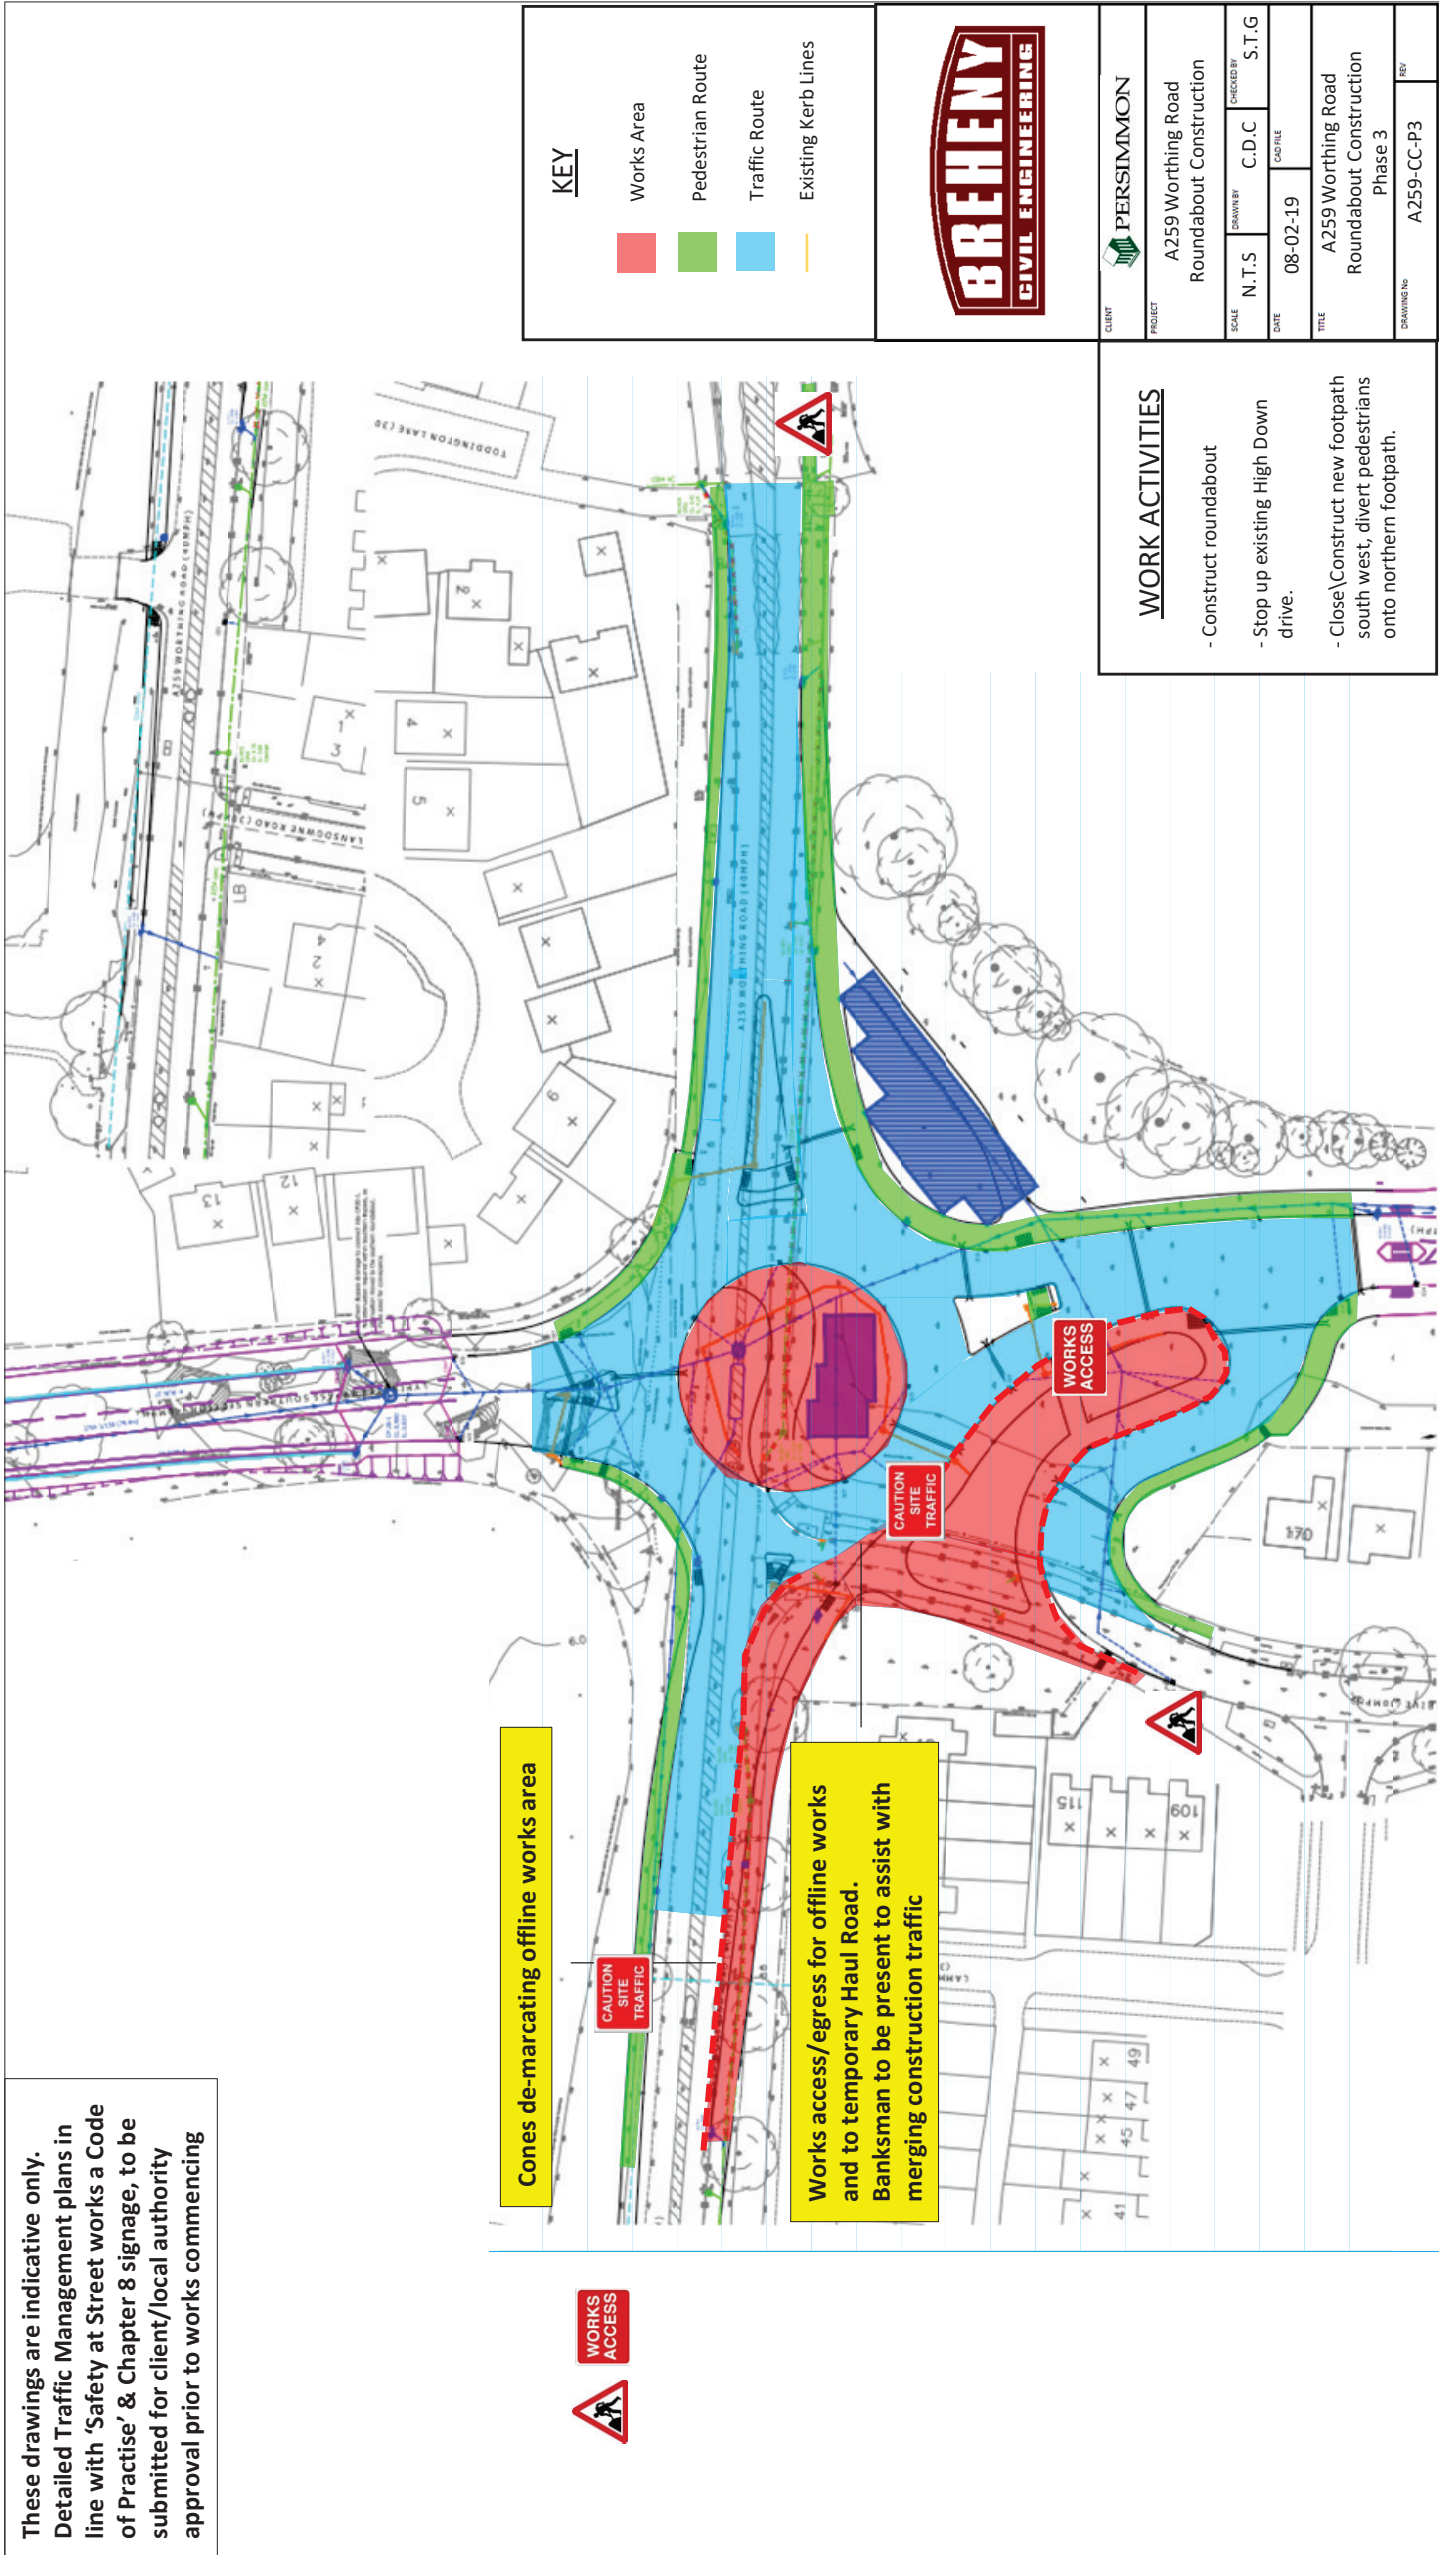

These drawings are indicative only.
Detailed Traffic Management plans in line with 'Safety at Street works a Code of Practise' & Chapter 8 signage, to be submitted for client/local authority approval prior to works commencing

KEY

- Works Area
- Pedestrian Route
- Traffic Route
- Existing Kerb Lines

BREHENY CIVIL ENGINEERING

PERSIMMON

CLIENT
A259 Worthing Road Roundabout Construction

PROJECT
A259 Worthing Road Roundabout Construction Phase 3

SCALE
N.T.S.

DRAWN BY
C.D.C

CHECKED BY
S.T.G

DATE
08-02-19

TITLE
A259 Worthing Road Roundabout Construction Phase 3

WORK ACTIVITIES

- Construct roundabout
- Stop up existing High Down drive.
- Close/Construct new footpath south west, divert pedestrians onto northern footpath.

Cones de-marcating offline works area

Works access/egress for offline works and to temporary Haul Road. Banksman to be present to assist with merging construction traffic

WORKS ACCESS

CAUTION SITE TRAFFIC