


These drawings are indicative only.
Detailed Traffic Management plans in line with 'Safety at Street works a Code of Practise' & Chapter 8 signage, to be submitted for client/local authority approval prior to works commencing

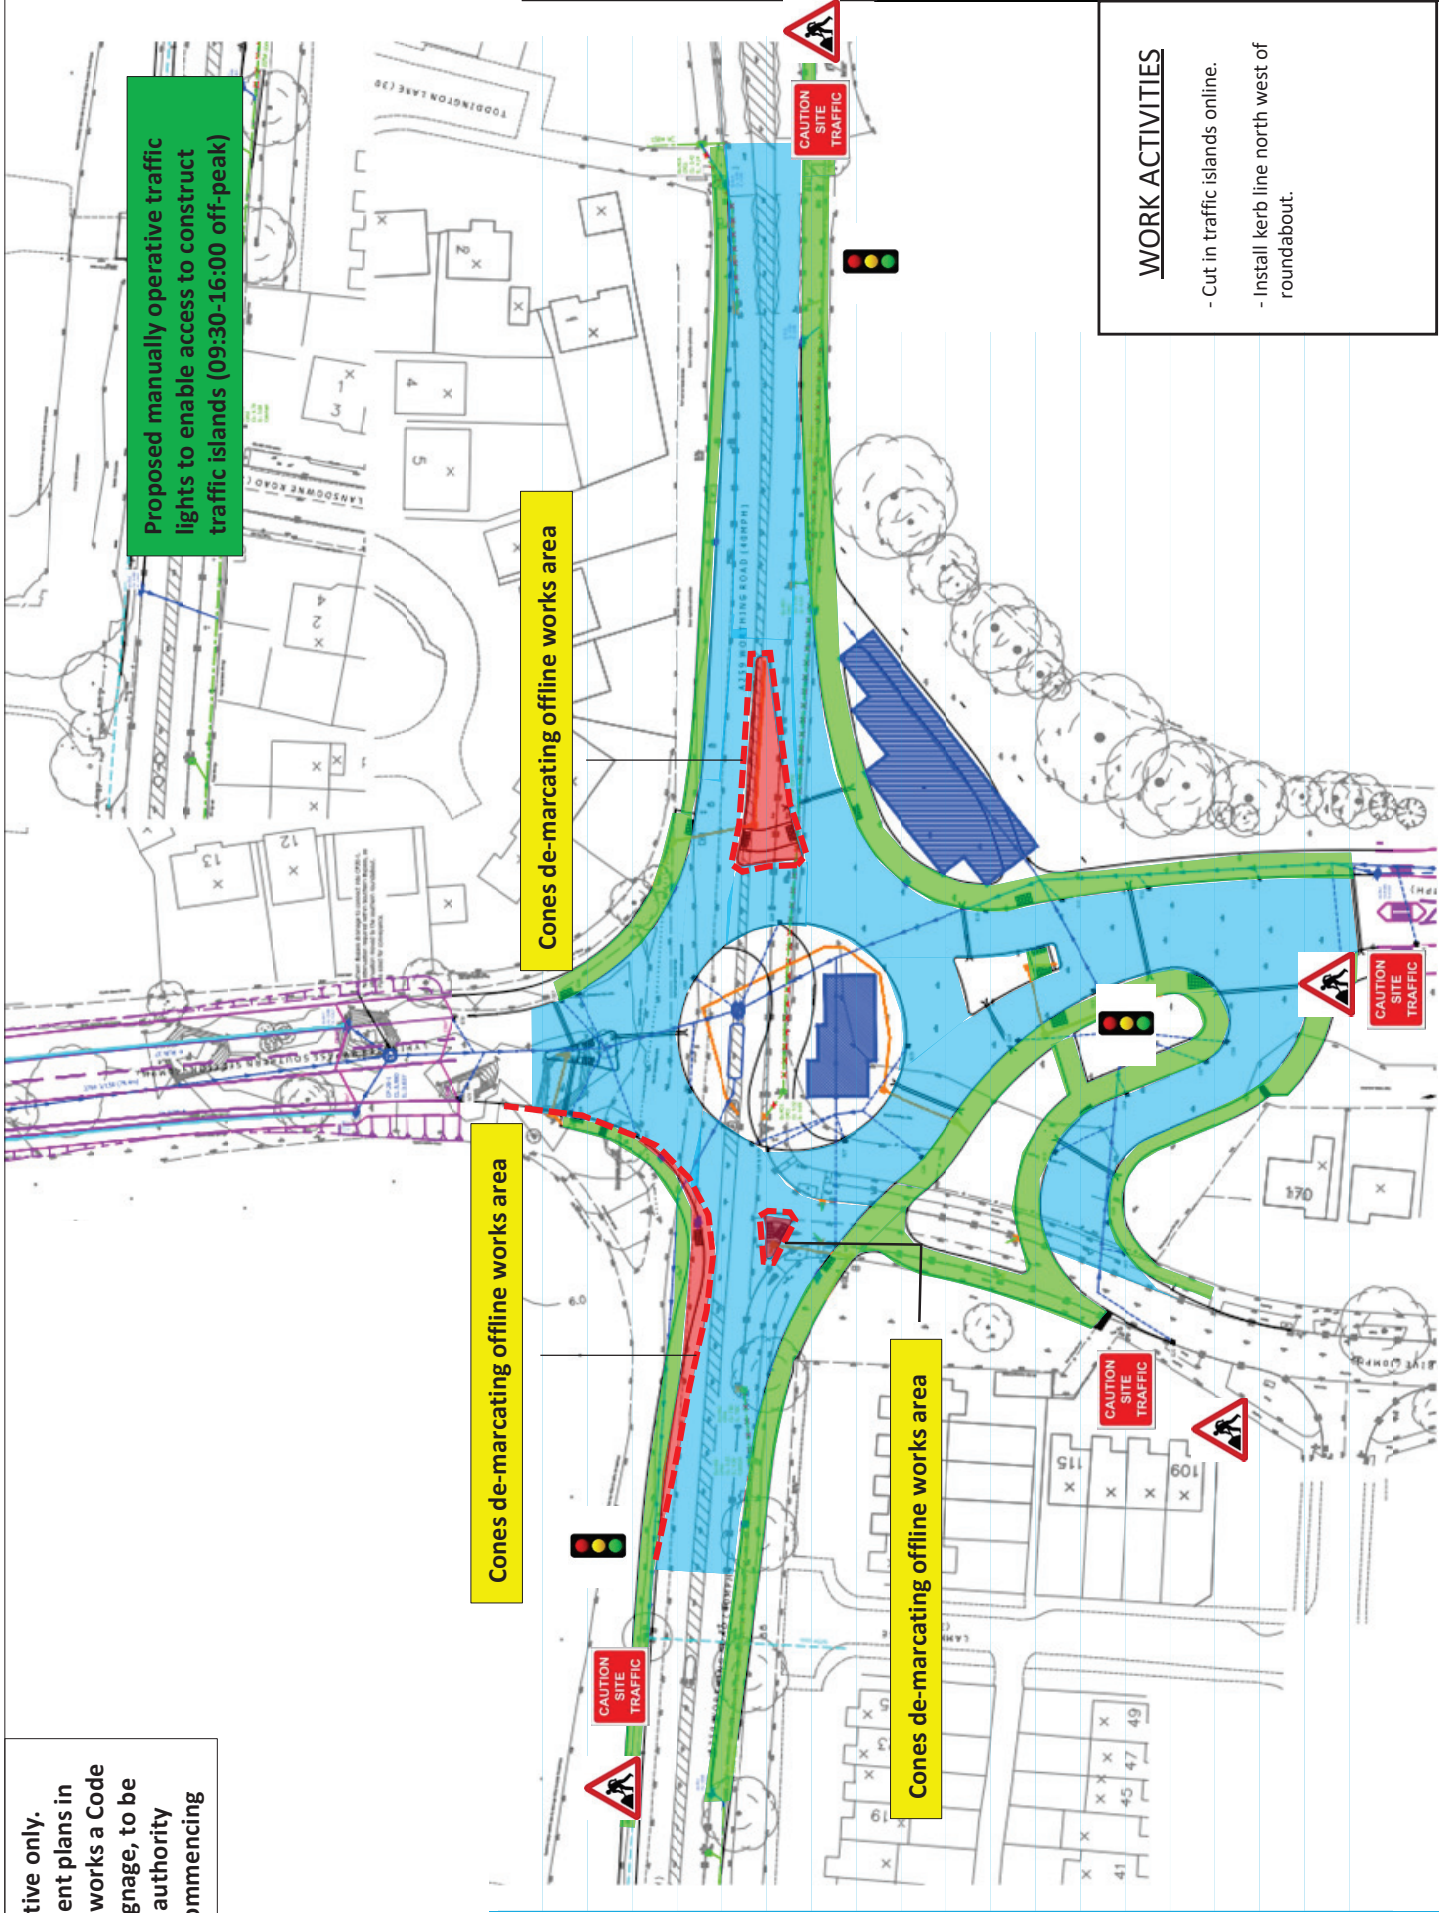

Proposed manually operative traffic lights to enable access to construct traffic islands (09:30-16:00 off-peak)

Cones de-marcating offline works area

Cones de-marcating offline works area

Cones de-marcating offline works area

KEY

Works Area

Pedestrian Route

Traffic Route

Existing Kerb Lines

BREHENY

CIVIL ENGINEERING

PERSIMMON

A259 Worthing Road

Roundabout Construction

SCALE

N.T.S

DATE

08-02-19

CHECKED BY

S.T.G

CAD FILE

TITLE

A259 Worthing Road

Roundabout Construction

Phase 4

DRAWING No.

A259-CC-P4

REV

WORK ACTIVITIES

- Cut in traffic islands online.

- Install kerb line north west of roundabout.