


These drawings are indicative only.
Detailed Traffic Management plans in line with 'Safety at Street works a Code of Practise' & Chapter 8 signage, to be submitted for client/local authority approval prior to works commencing

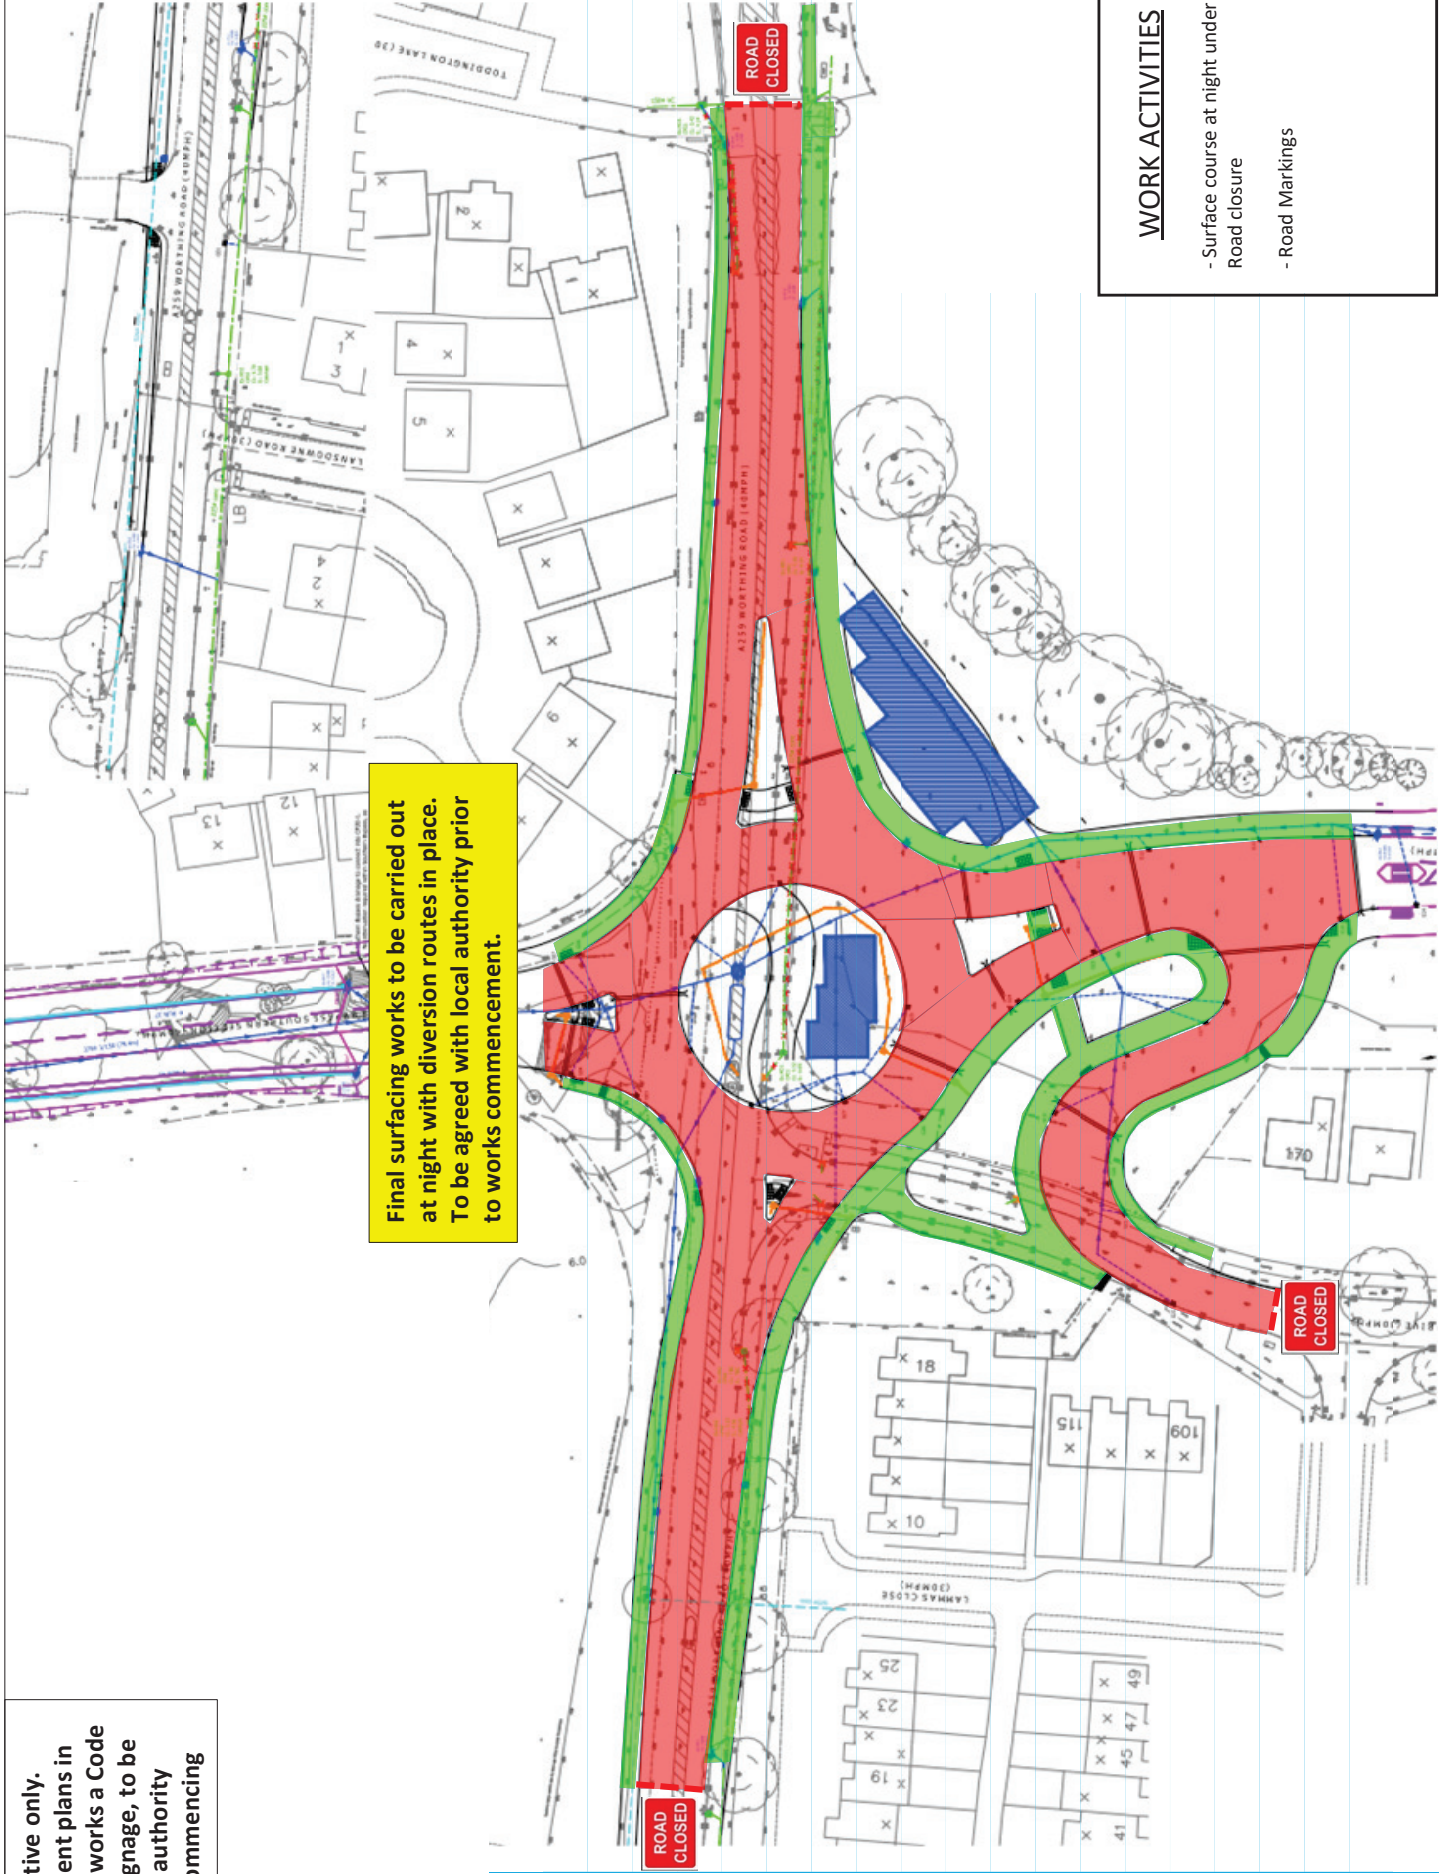

KEY

Works Area

Pedestrian Route

Traffic Route

Existing Kerb Lines



CLIENT	 PERSIMMON			
PROJECT	A259 Worthing Road Roundabout Construction			
SCALE	N.T.S	DRAWN BY	C.D.C	CHECKED BY S.T.G
DATE	08-02-19		CAD FILE	
TITLE	A259 Worthing Road Roundabout Construction Phase 5			
DRAWING No.	A259-CC-P5			REV

WORK ACTIVITIES

- Surface course at night under Road closure

- Road Markings