



Appendix A: Location Map

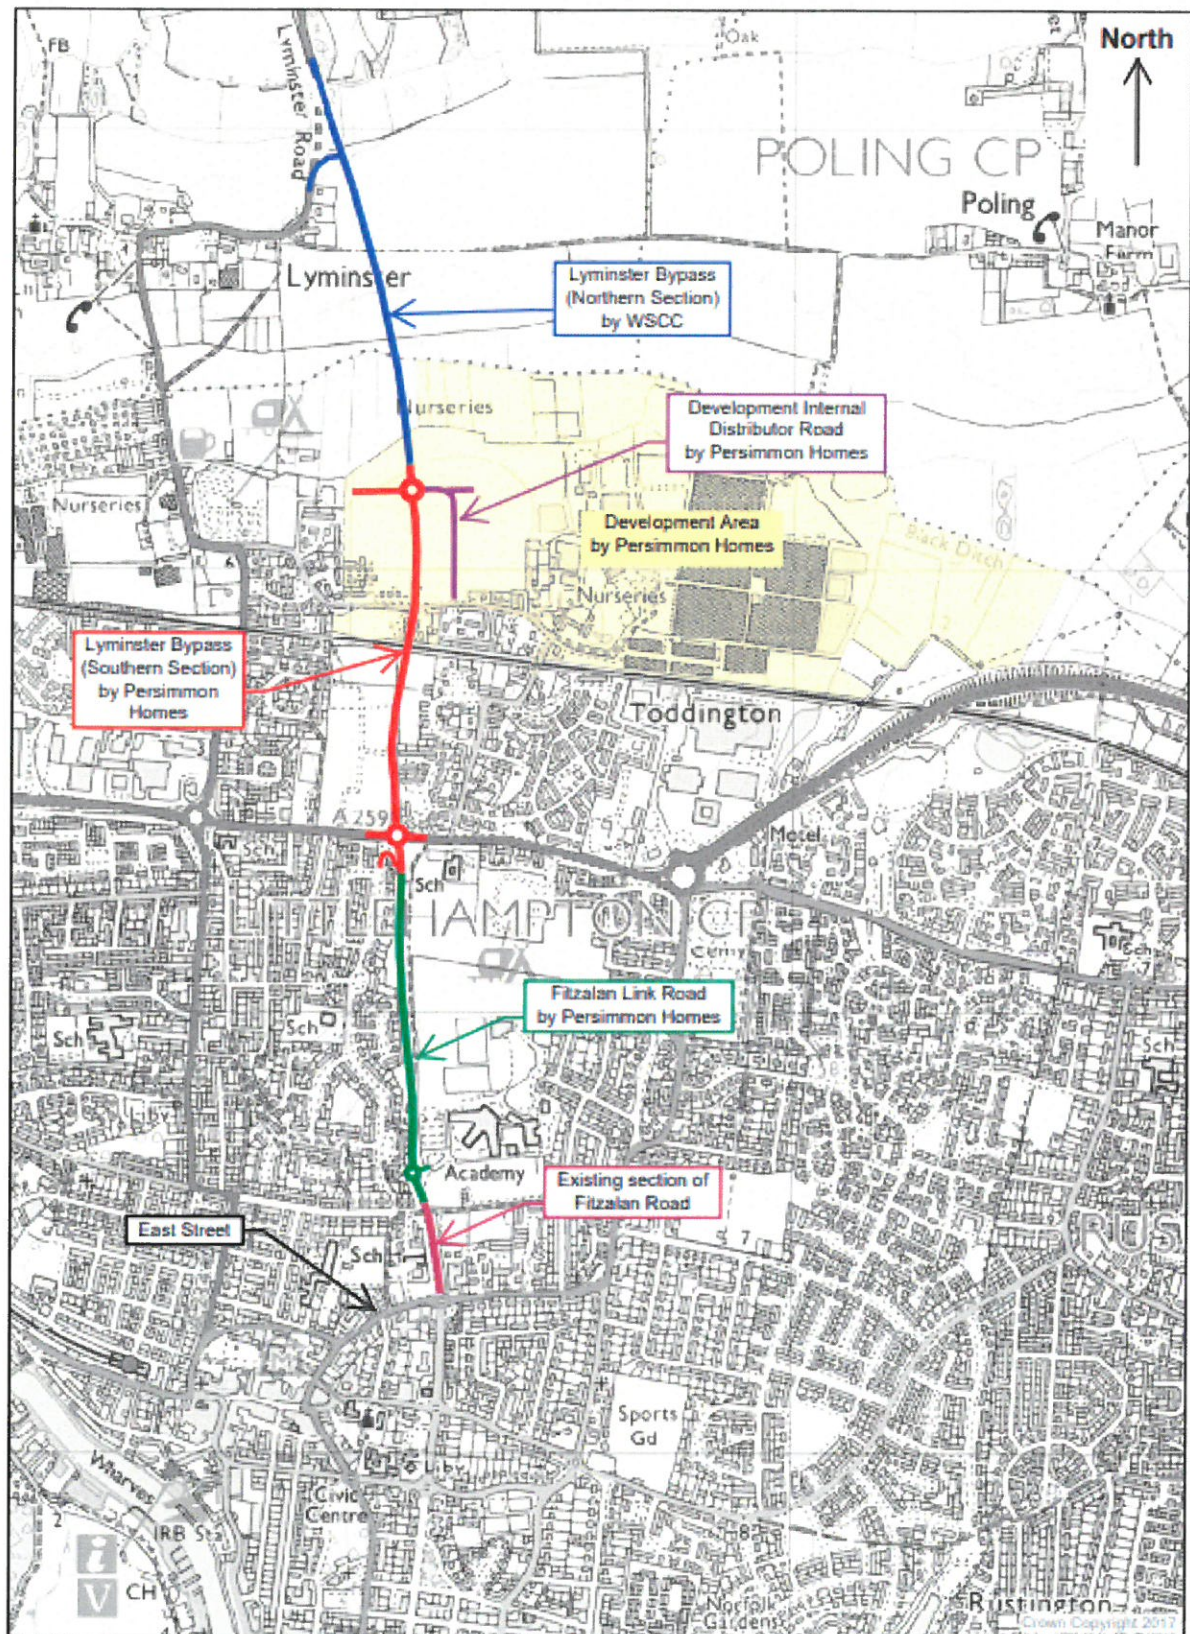

Appendix B: Welfare Facilities

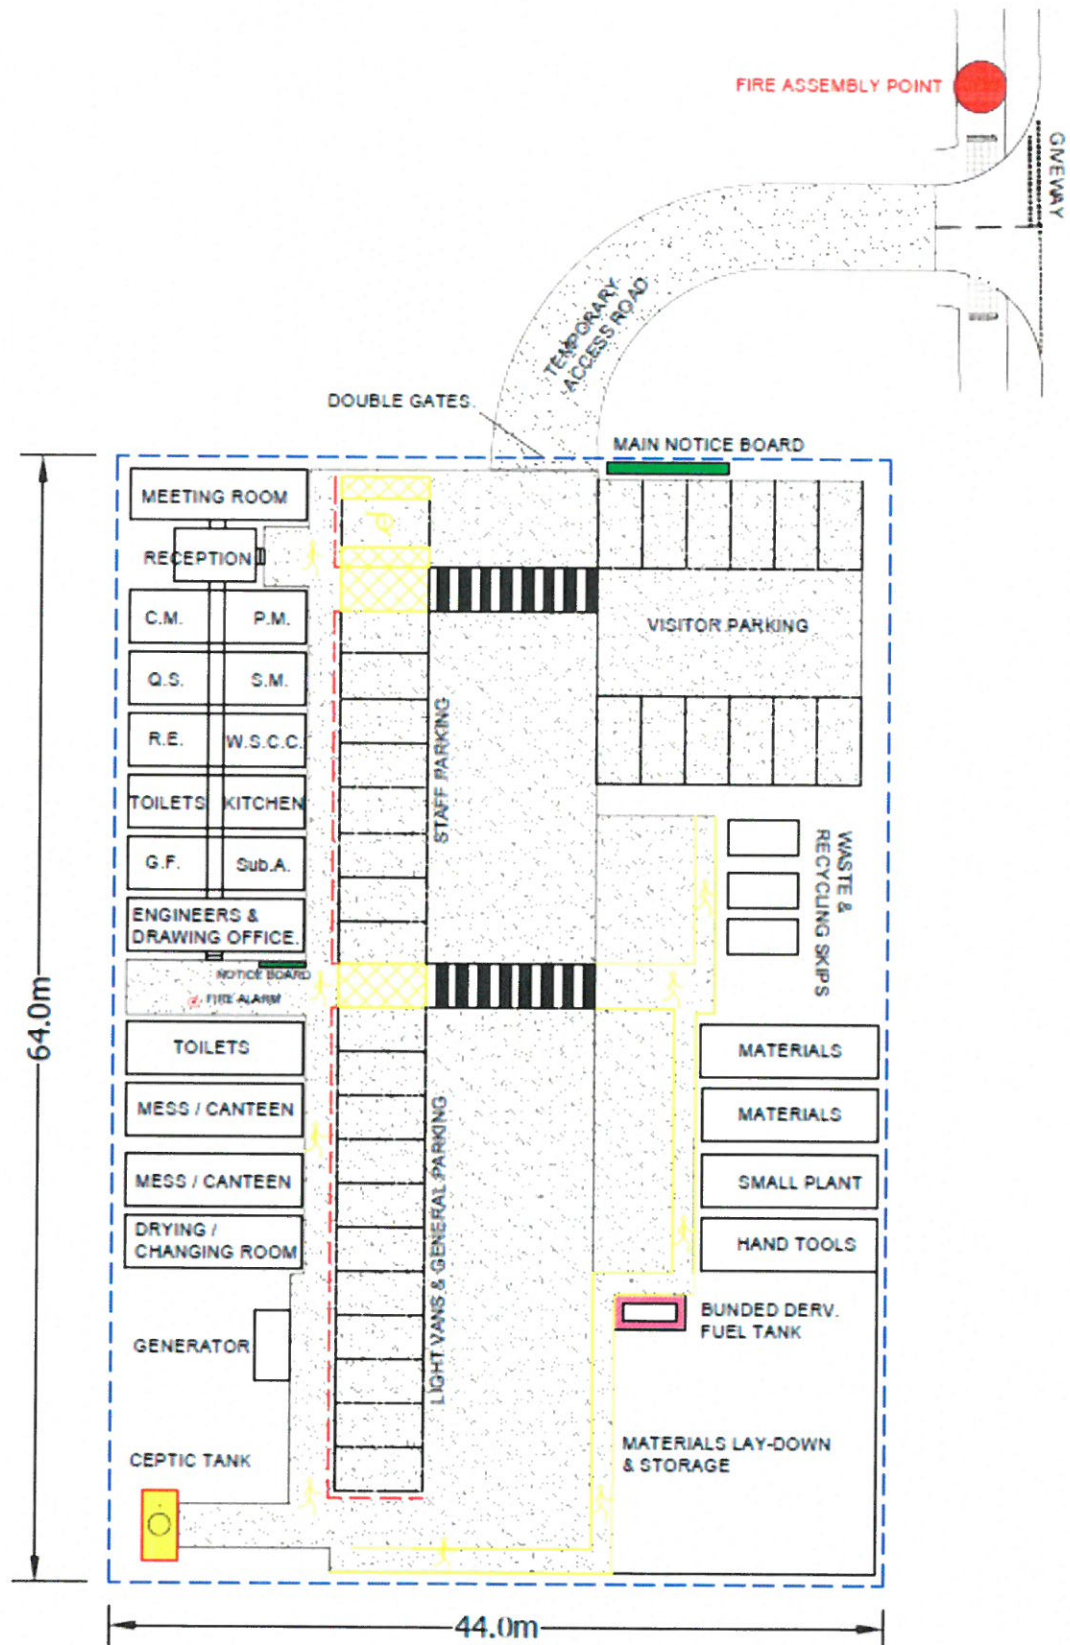

Appendix C: Phase 1 Site Compound and Access

Notes:

1. Do not scale from this drawing.
2. All dimensions are to centres unless noted otherwise.
3. All levels are in metres and based on Ordnance Datum (OS100/000000).
4. This drawing is to be used in conjunction with all other drawings. Where drawings conflict, the most recent drawing shall prevail.

Key:

Scaffold tube & clip pedestrian hand rail.

2.0 m Heras compound fence.




Pedestrian Routes.

Asphalt Access Road & Compound:
100mm Binder on 300mm Type 1.
Asphalt walk ways:
50mm Binder on 150mm Type 1.



Compound Low Level, Low Intensity Security Lighting.

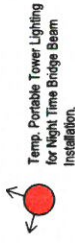

Temp. Portable Tower Lighting for Night Time Bridge Beam Installation.

Temp. Localised, Portable, Low Level, Task Lighting if working after dark. (Minimal requirement).

Wheel Washing Facility.



General Note.



No.	Rev.	Chg.	By	Date	Description

PERSIMMON HOMES

BREHENY CIVIL ENGINEERING
BREHENY CIVIL ENGINEERING
BREHENY CIVIL ENGINEERING
BREHENY CIVIL ENGINEERING

LYMSTER SOUTHERN BYPASS & FITZALAN LINK ROAD


MAIN SITE COMPOUNDS GA. (TODDINGTON LANE)

Surveyed by: XXX	Date: XXX/XXX/XXX
Checked by: XXX	Date: XXX/XXX/XXX
Approved by: XXX	Date: XXX/XXX/XXX
Drawing No.	Revision


BCE-1410-KB-0100-63

Drawing Scale: 1:

Original Size A1

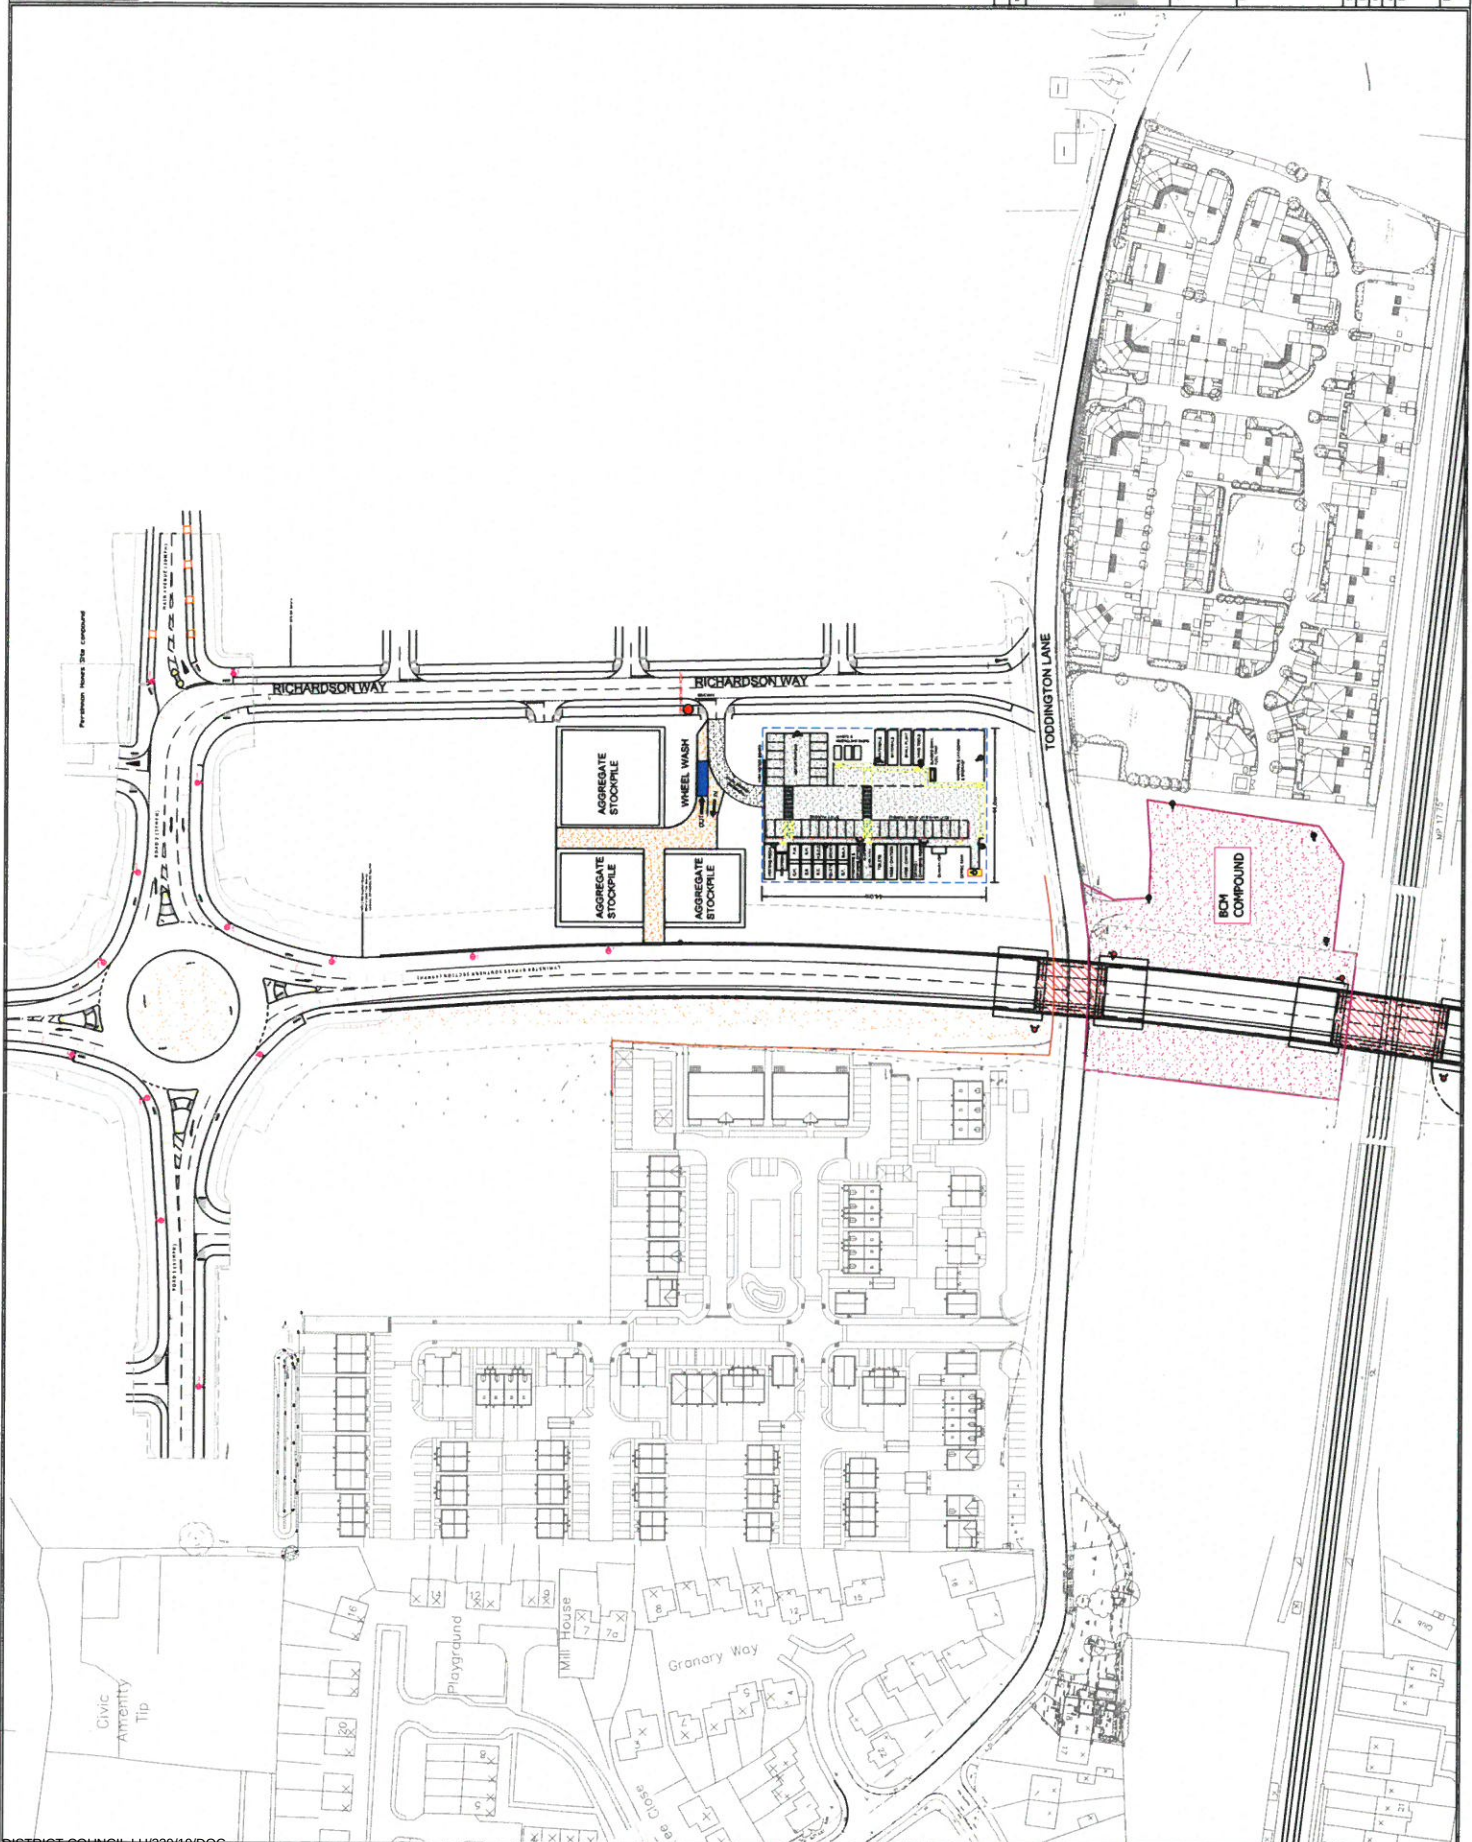

Appendix D: Construction Programme

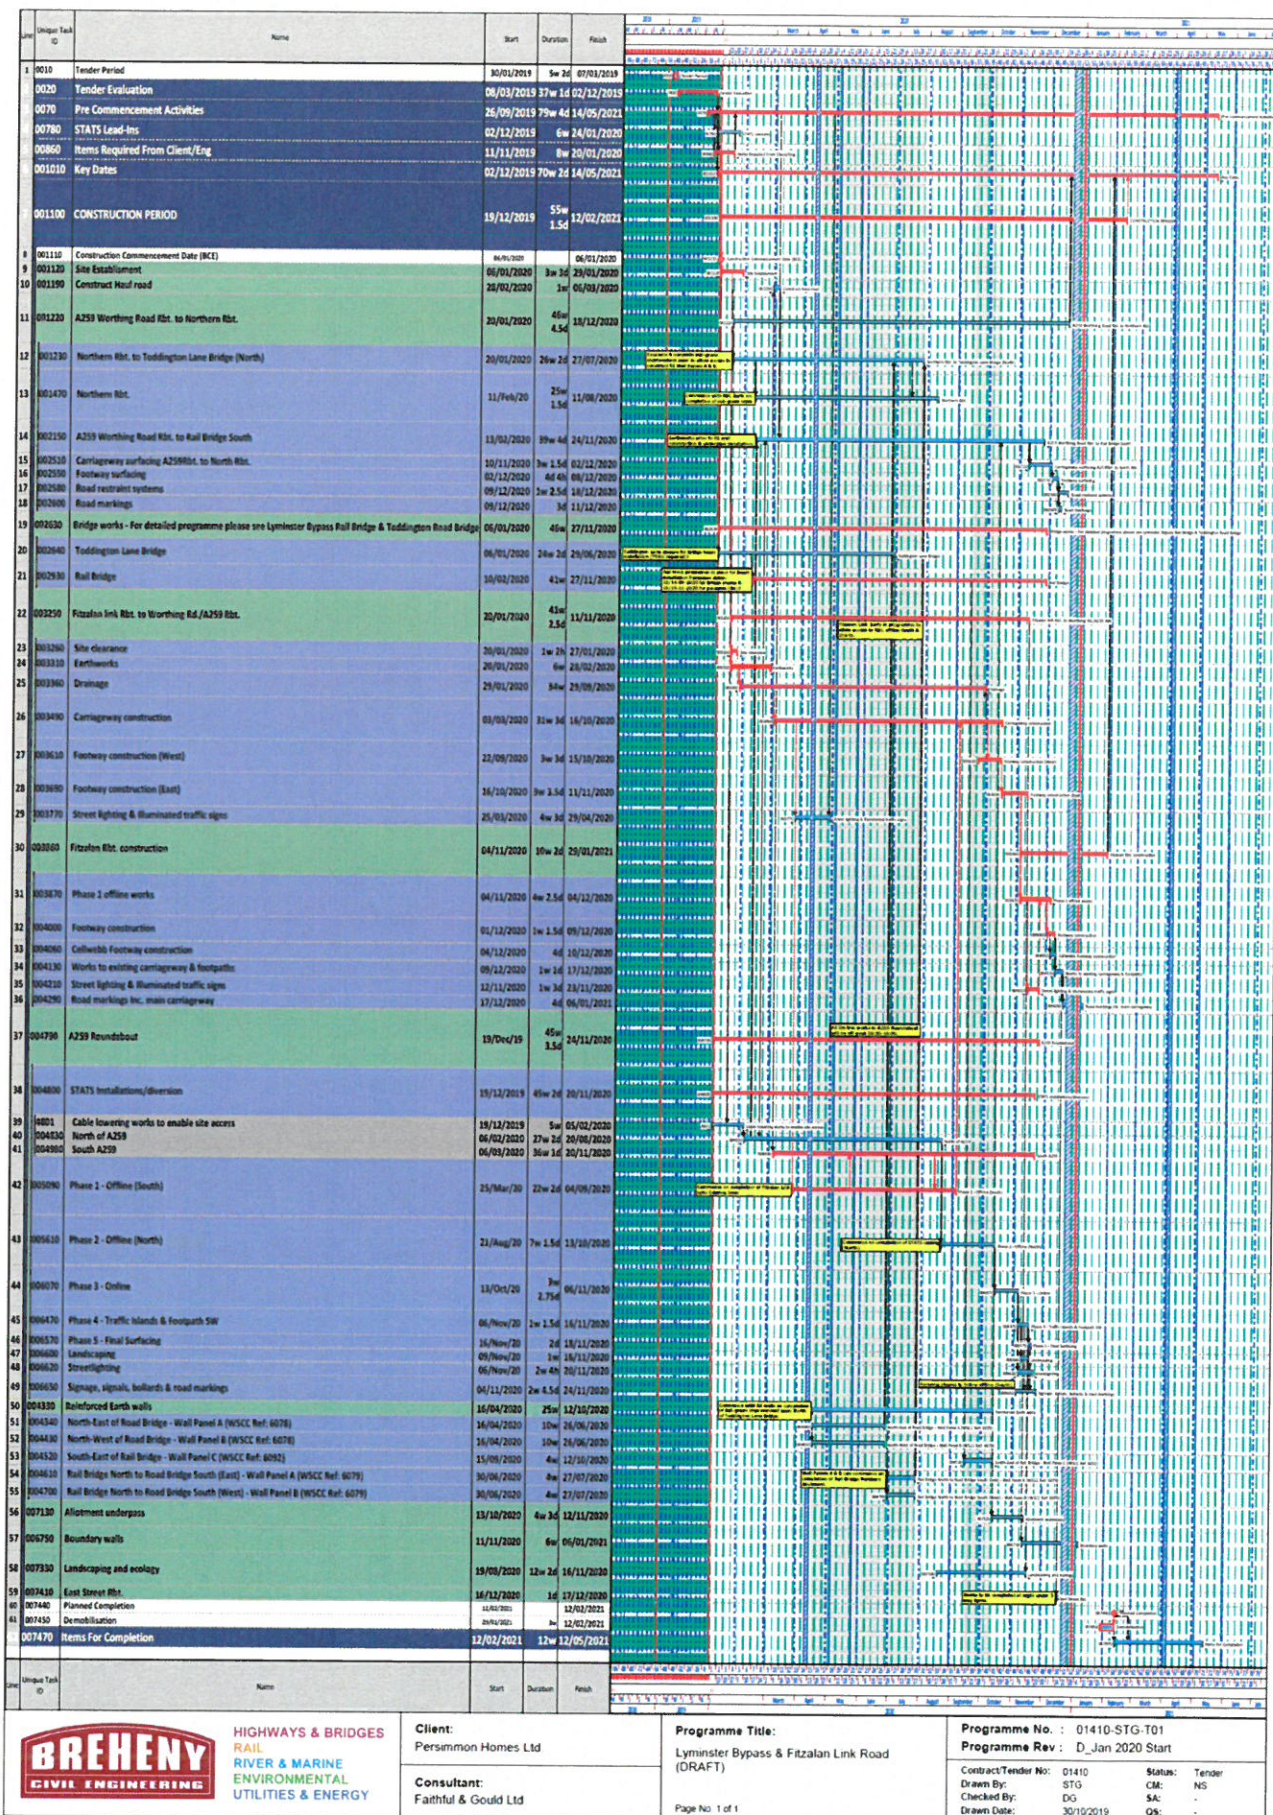


Appendix E: A259 Roundabout Phasing

These drawings are indicative only.
Detailed Traffic Management plans in
line with 'Safety at Street works a Code
of Practise' & Chapter 8 signage, to be
submitted for client/local authority
approval prior to works commencing

Works access/egress for offline works
and to temporary Haul Road.
Banksman to be present to assist with
merging construction traffic

Cones de-marcatng offline works area

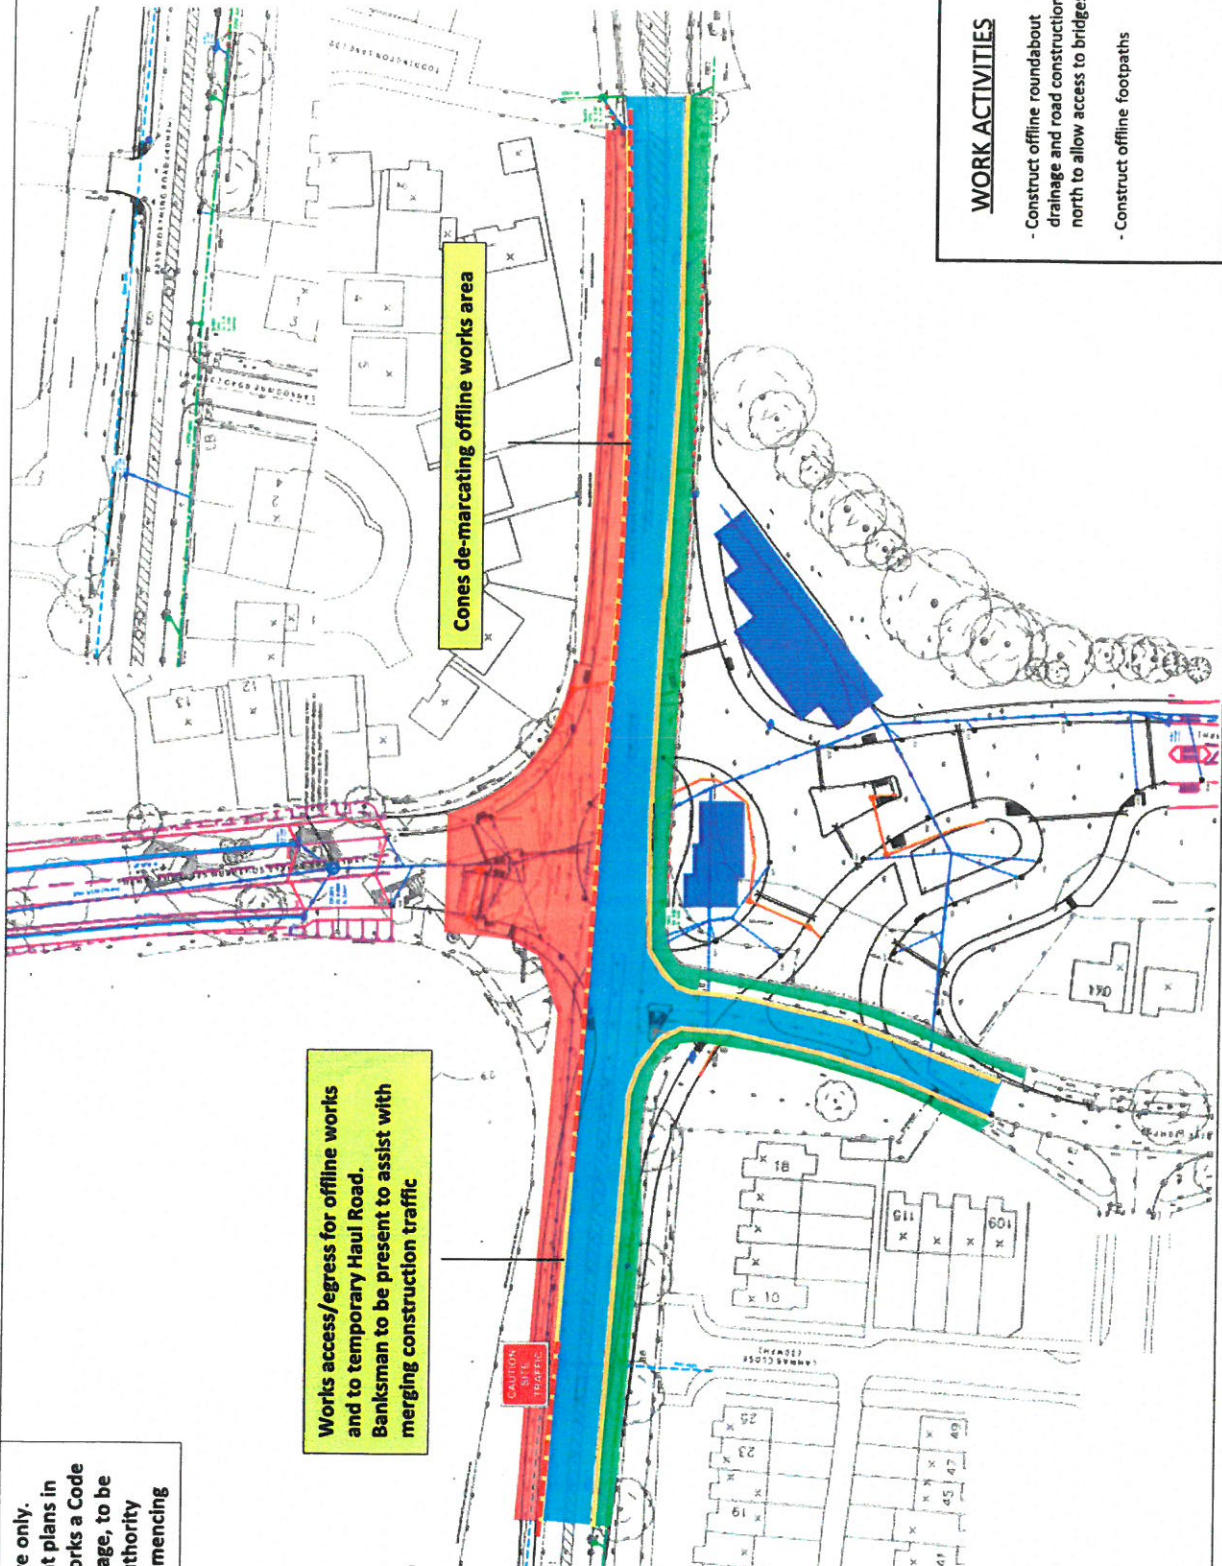

KEY

- Works Area
- Pedestrian Route
- Traffic Route
- Existing Kerb Lines




WORK ACTIVITIES

- Construct offline roundabout drainage and road construction north to allow access to bridges
- Construct offline footpaths

CLIENT	PERSIMMON		
PROJECT	A259 Worthing Road Roundabout Construction		
DRAWN BY	N.T.S	C.D.C	S.T.G
DATE	08-02-19		
TITLE	A259 Worthing Road Roundabout Construction Phase 1		
Drawn No	A259-CC-P1		

These drawings are indicative only.
Detailed Traffic Management plans in line with 'Safety at Street works a Code of Practise' & Chapter 8 signage, to be submitted for client/local authority approval prior to works commencing

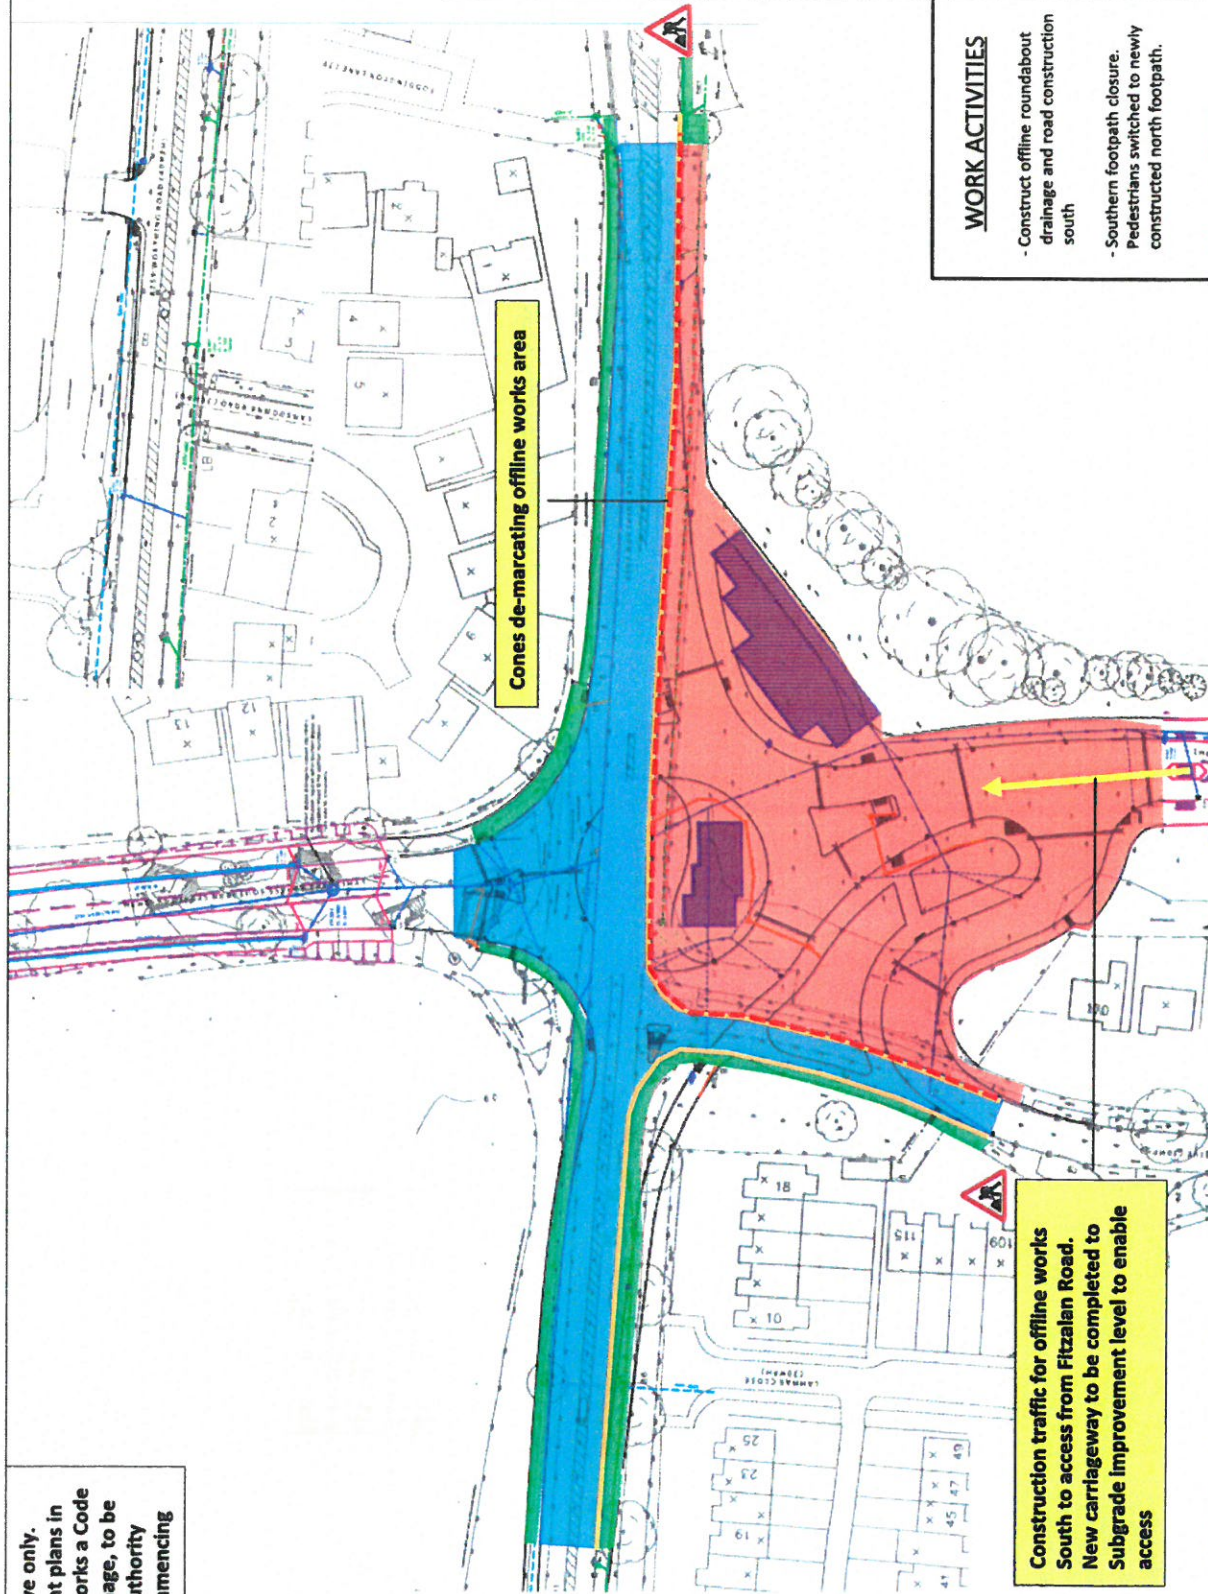

KEY

- Works Area
- Pedestrian Route
- Traffic Route
- Existing Kerb Lines




PERSIMMON	
PROJECT	A259 Worthing Road Roundabout Construction
SCALE	N.T.S
DATE	08-02-19
DESIGNED BY	C.D.C
CHECKED BY	S.T.G
PHASE	A259 Worthing Road Roundabout Construction Phase 2
Drawn by	A259-CC-P2

WORK ACTIVITIES

- Construct offline roundabout drainage and road construction south
- Southern footpath closure. Pedestrians switched to newly constructed north footpath.

These drawings are indicative only.
Detailed Traffic Management plans in
line with 'Safety at Street works a Code
of Practise' & Chapter 8 signage, to be
submitted for client/local authority
approval prior to works commencing

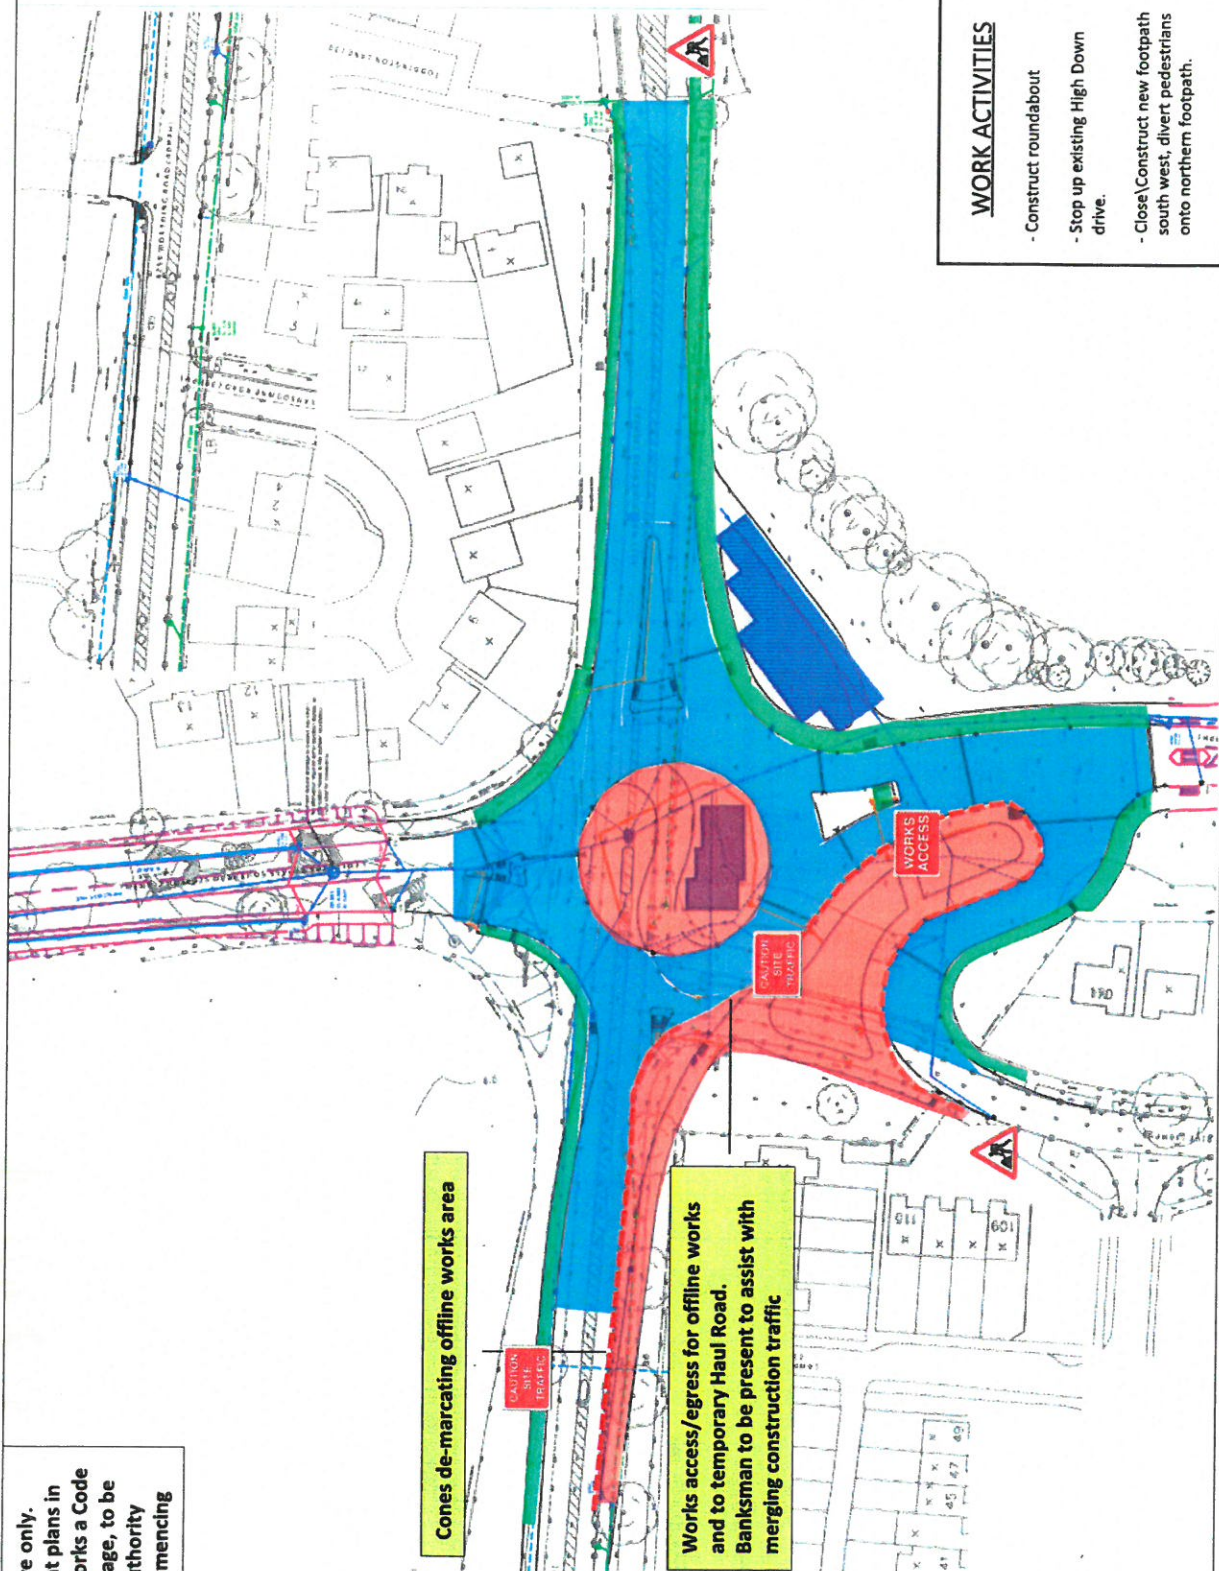

KEY

- Works Area
- Pedestrian Route
- Traffic Route
- Existing Kerb Lines



PERSIMMON


A259 Worthing Road
Roundabout Construction

SCALE	N.T.S	C.D.C	S.T.G
DATE	08-02-19		
TIME			
DESCRIPTION	A259 Worthing Road Roundabout Construction Phase 3		
DESIGNED BY	A259-CC-P3		

WORK ACTIVITIES

- Construct roundabout
- Stop up existing High Down drive.
- Close\Construct new footpath south west, divert pedestrians onto northern footpath.

These drawings are indicative only.
Detailed Traffic Management plans in line with 'Safety at Street works a Code of Practice' & Chapter 8 signage, to be submitted for client/local authority approval prior to works commencing

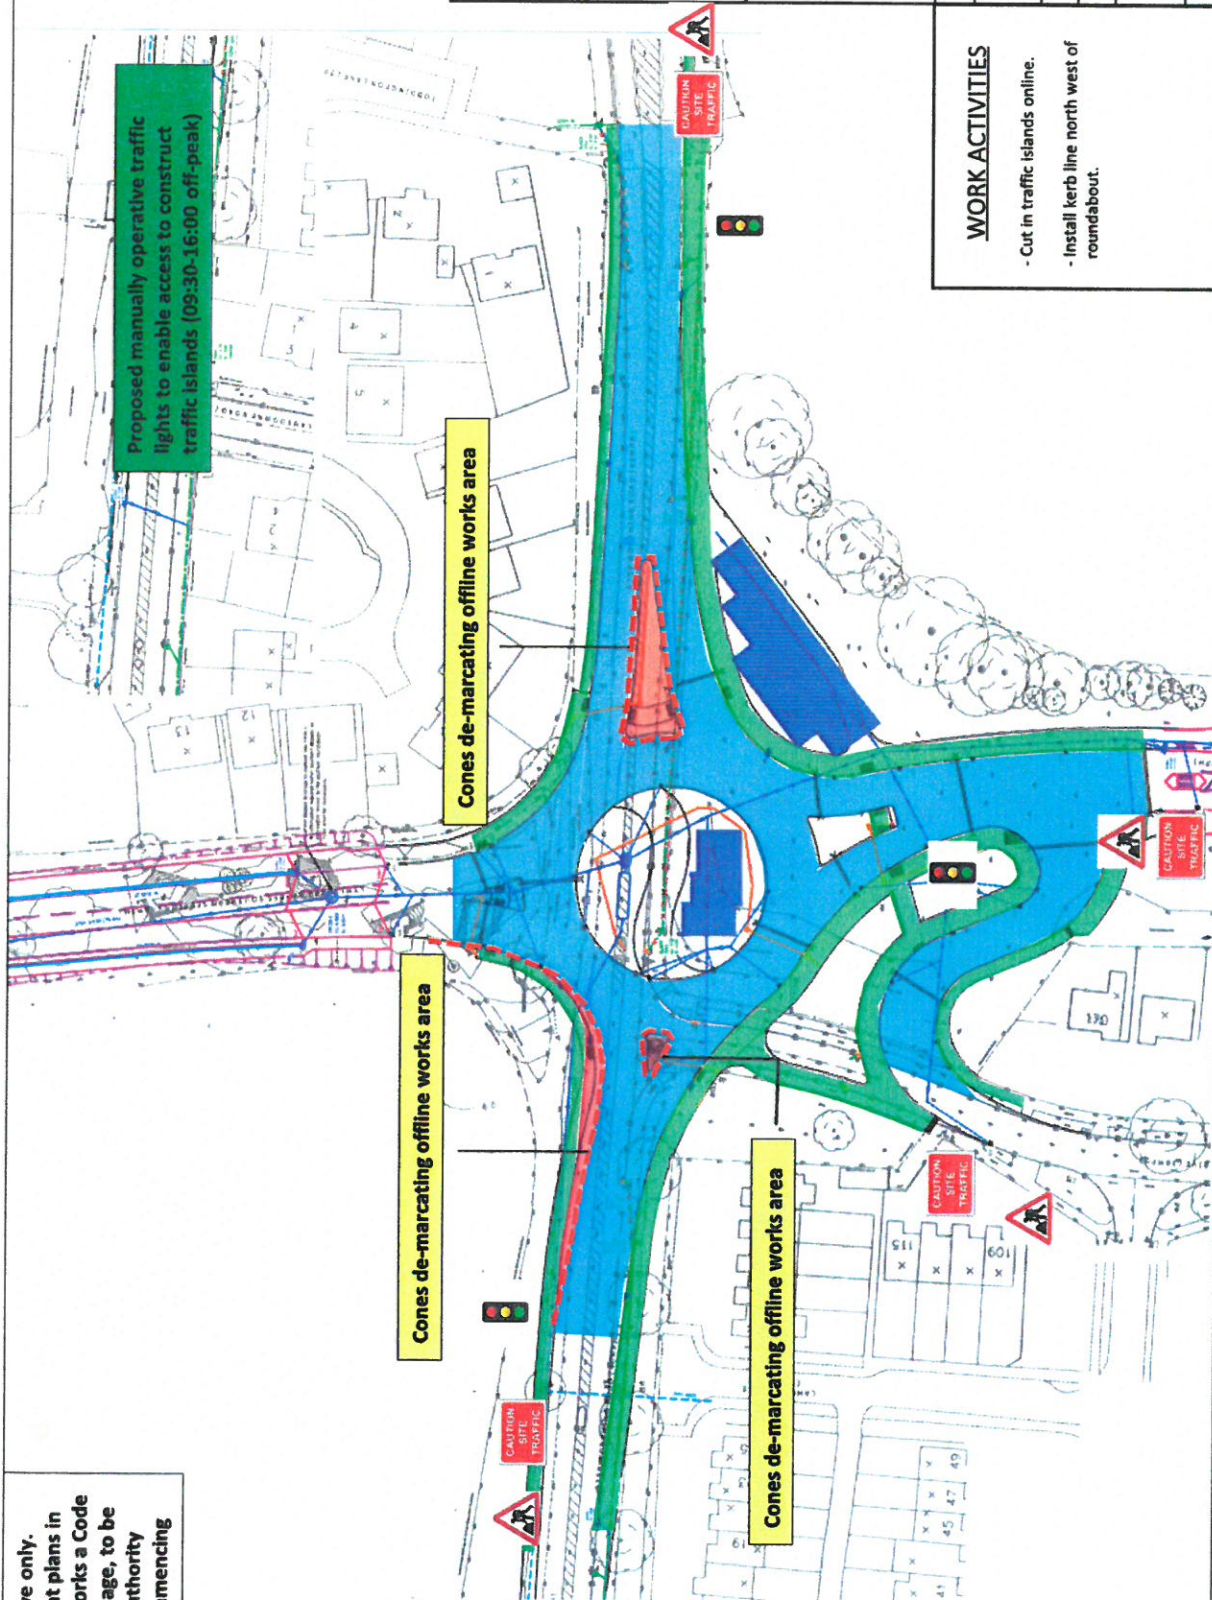

KEY

- Works Area
- Pedestrian Route
- Traffic Route
- Existing Kerb Lines




CLIENT		PERSIMMON	
PROJECT		A259 Worthing Road Roundabout Construction	
SCALE	N.T.S	DATE	08-02-19
DESIGNED BY	C.D.C	CHECKED BY	S.T.G
DRAWING No		A259-CC-P4	

WORK ACTIVITIES

- Cut in traffic islands online.
- Install kerb line north west of roundabout.

These drawings are indicative only. Detailed Traffic Management plans in line with 'Safety at Street works a Code of Practice' & Chapter 8 signage, to be submitted for client/local authority approval prior to works commencing

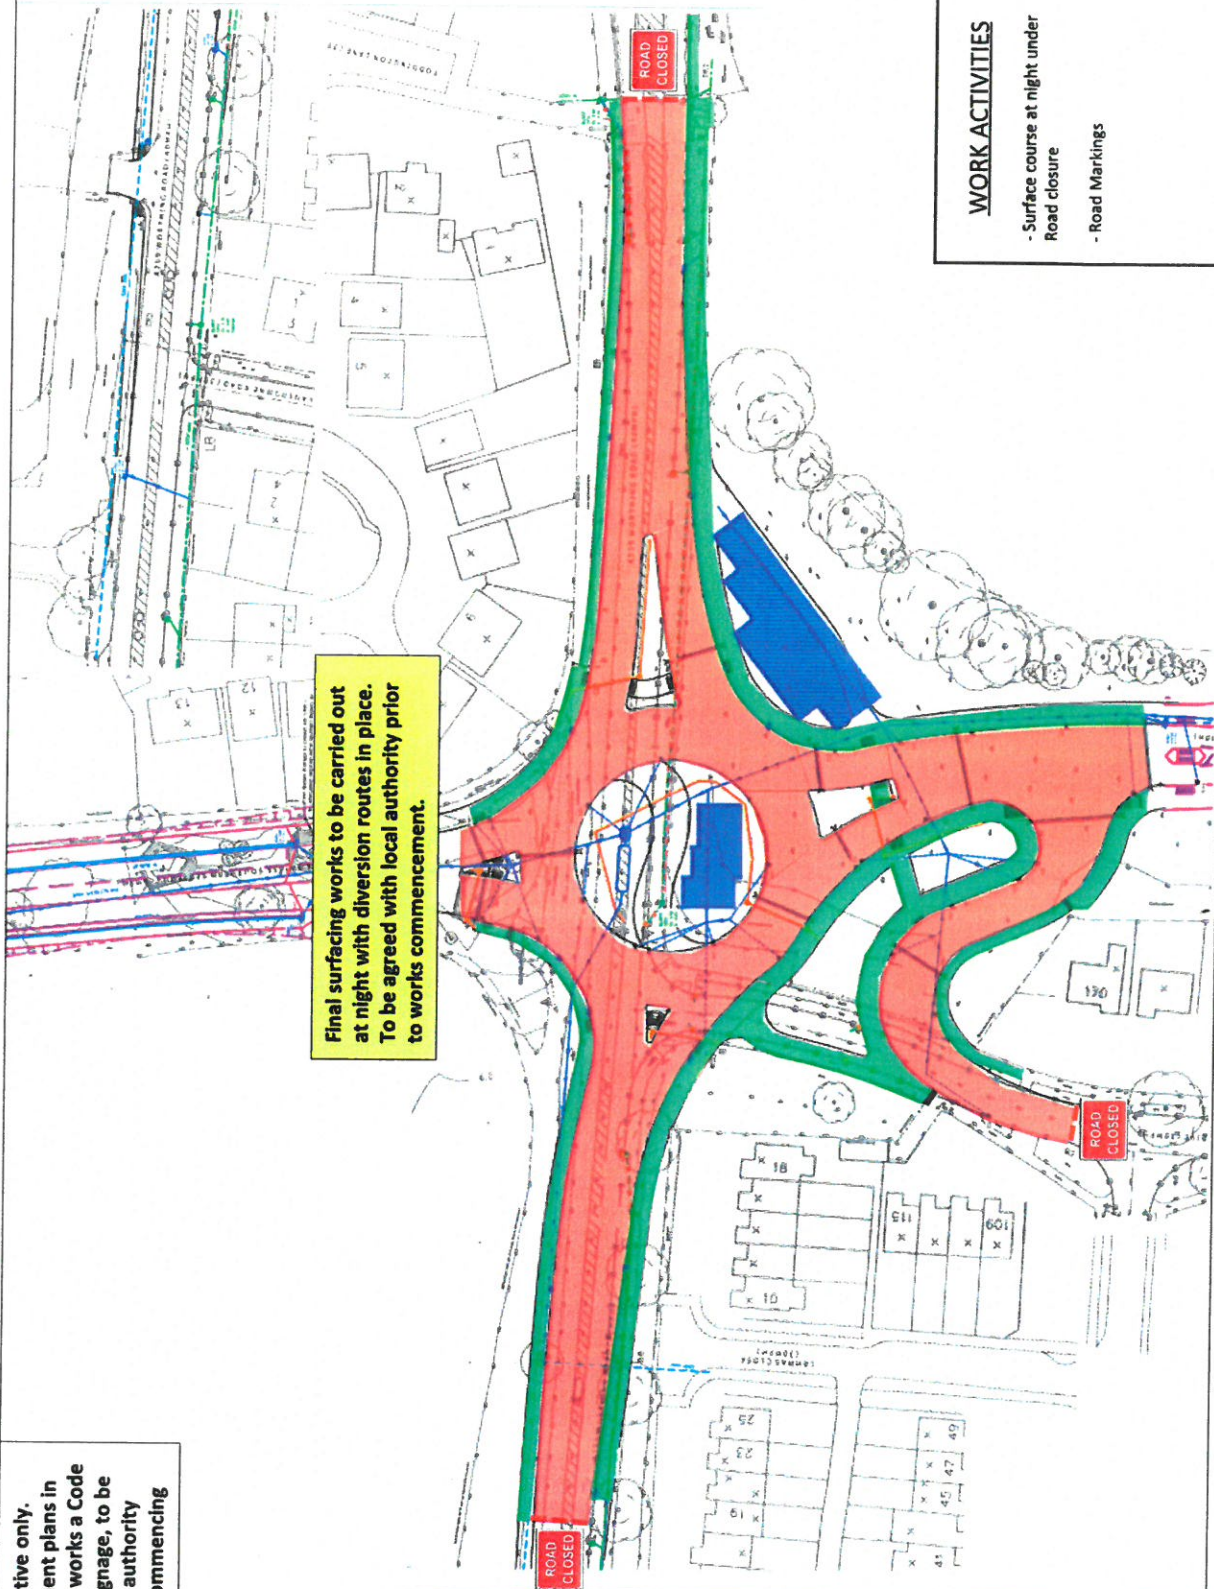

KEY

- Works Area
- Pedestrian Route
- Traffic Route
- Existing Kerb Lines



PERSIMMON

A259 Worthing Road
Roundabout Construction

SCALE
N.T.S.

DATE
08-02-19

PROJECT
A259 Worthing Road
Roundabout Construction
Phase 5


WORKS
A259 Worthing Road
Roundabout Construction
Phase 5

WORKS
A259 Worthing Road
Roundabout Construction
Phase 5

WORK ACTIVITIES

- Surface course at night under Road closure
- Road Markings

Appendix F – Location of Delivery Points

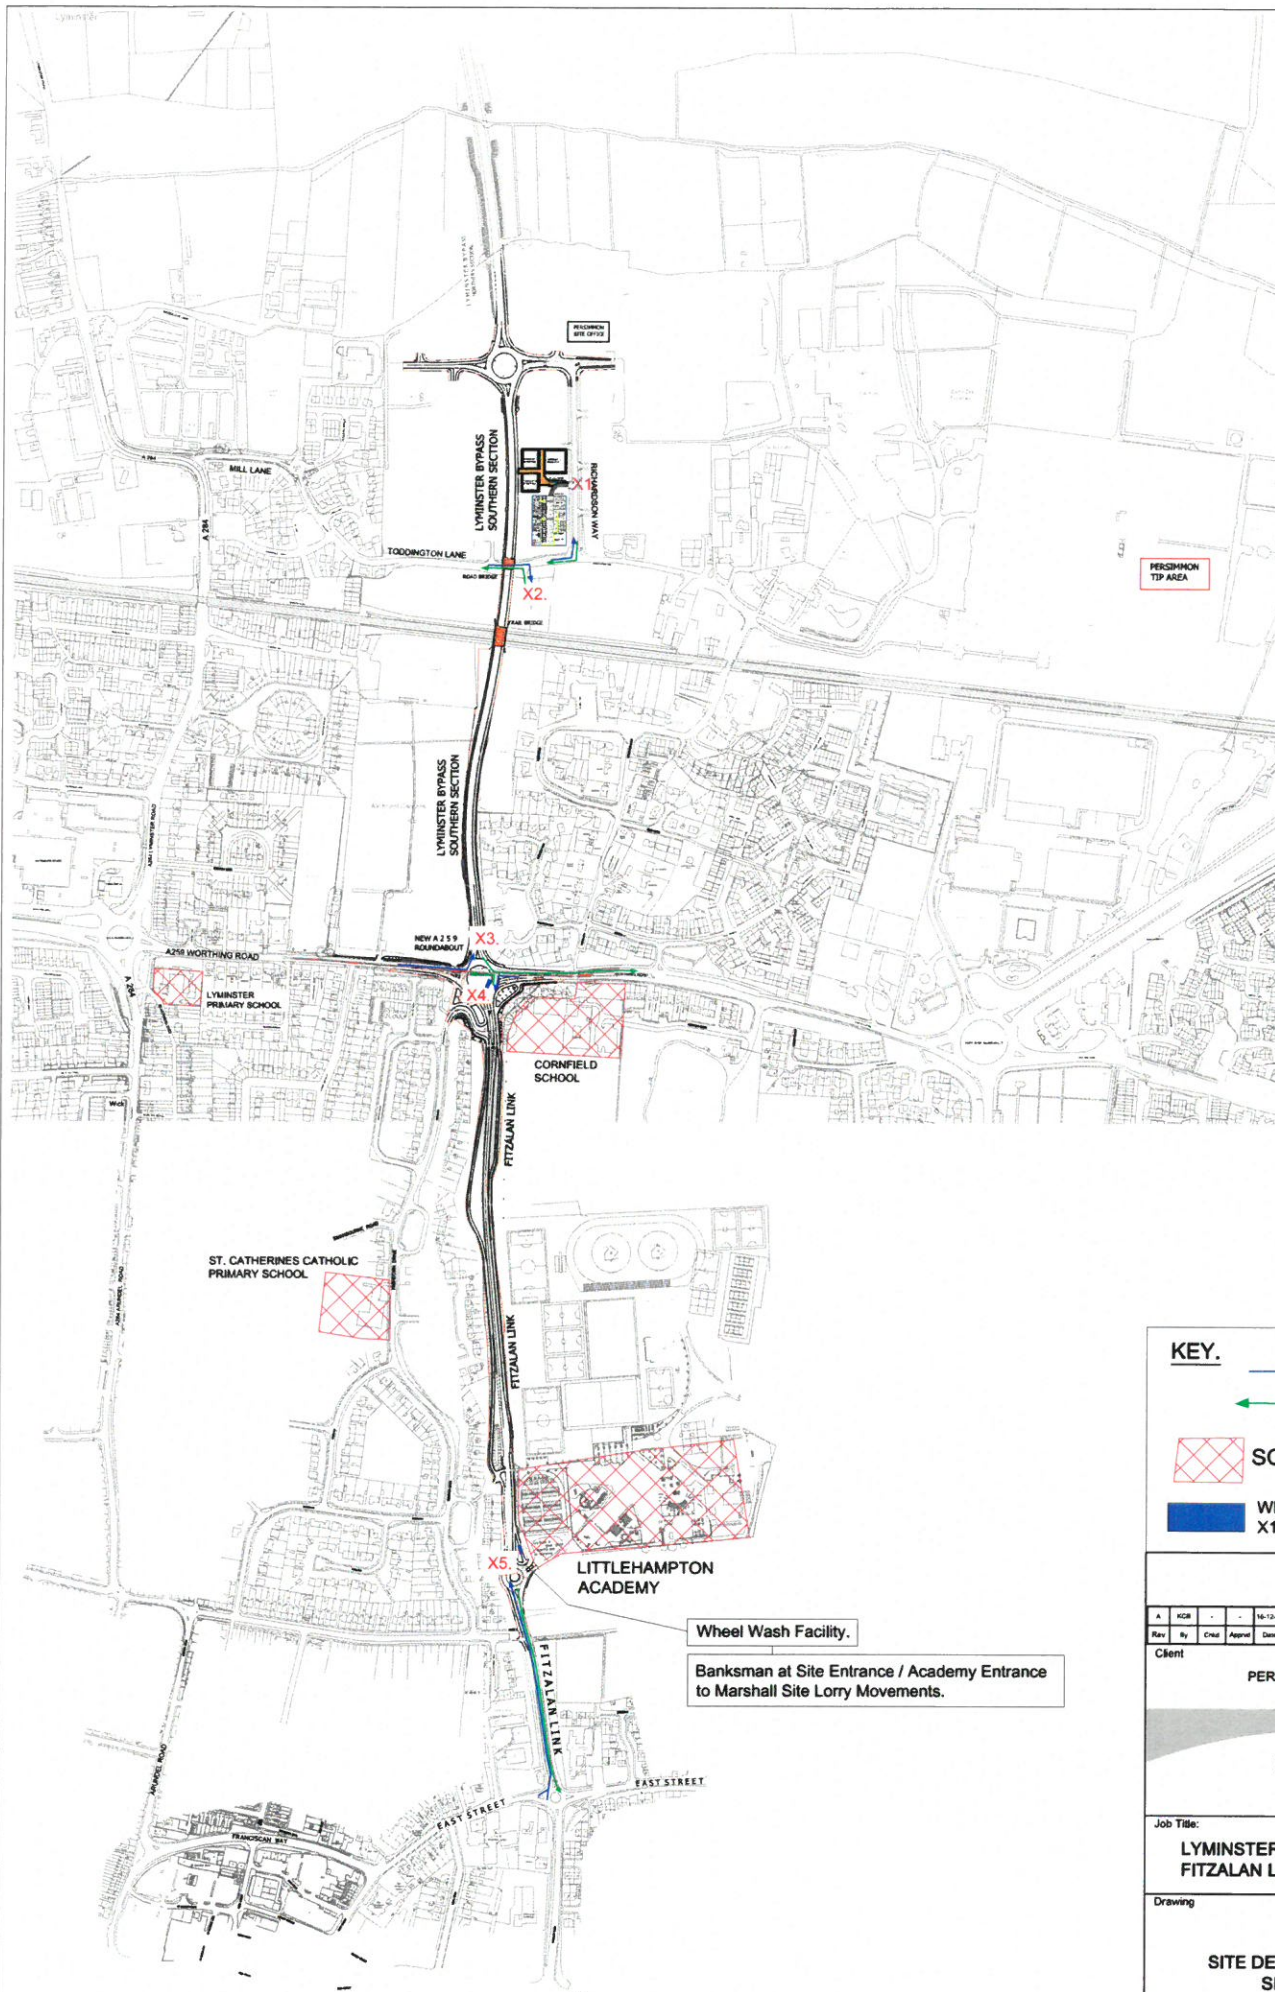

NOTES:

#.
NO STACKING OF DELIVERY VEHICLES ON LIVE CARRIAGEWAYS.

##. DELIVERY POINTS:

X1. RICHARDSON WAY.
ACCESS AND EXIT via TODDINGTON LANE, MILL LANE, A284. WHEEL WASH.

X2. TODDINGTON LANE.
ACCESS AND EXIT via MILL LANE, A284.

X3. WORTHING ROAD (A259) NORTH.
ACCESS AND EXIT via A259 EAST BOUND ONLY.

X4. WORTHING ROAD (A259) SOUTH.
ACCESS AND EXIT via A259 WEST BOUND ONLY. WHEEL WASH.

X5. FITZALAN LINK SOUTH.
ACCESS AND EXIT via FITZALAN LINK and EAST STREET R'ABOUT. WHEEL WASH.

SCHOOLS

DUE CONSIDERATION AND AWARENESS REQUIRED IN AREAS CLOSE TO SCHOOLS. MIND THAT CHILD SUPPLIERS TO BE MADE AWARE OF LOCATIONS AND ADVISED TO TAKE SPECIAL CARE WHEN DELIVERING DURING SCHOOL HOURS.

KEY.

→ DELIVERY IN.
← DELIVERY OUT.

SCHOOL LOCATIONS.

WHEEL WASH FACILITIES AT X1, X4 & X5.

Rev	By	Crtd	Apprd	Date	Description
				10-12-19	Wheel Wash Facility Locations Added

Client

PERSIMMON HOMES

BREHENY CIVIL
ENGINEERING

BREHENY
CIVIL ENGINEERING

Job Title:

LYMINSTER SOUTHERN BYPASS &
FITZALAN LINK ROAD

Drawing

SITE DELIVERY POINTS. GA.
SHEET 1 of 4.

Surveyed by: XXX	Date: XX/XX/XXXX
Drawn by: KCB	Date: 04/12/2019
Checked by: XXX	Date: XX/XX/XXXX
Approved by: XXX	Date: XX/XX/XXXX
Drawing No.	Revision
BCE/01410/PC/100 /DP1	A
Drawing Scale: 1:3000	Original Size A0

NOTES:

#. NO STACKING OF DELIVERY VEHICLES ON LIVE CARRIAGEWAYS.

ACCESS TO DELIVERY POINTS 1 & 2 via

TODDINGTON LANE
MILL LANE
A284

KEY.

→ DELIVERY IN.

→ DELIVERY OUT.

PERSIMMON HOMES

BREHERY CIVIL
ENGINEERING

LYMINSTER SOUTHERN BYPASS &
FITZALAN LINK ROAD

SITE DELIVERY POINTS.


SHEET 2 of 4.

DELIVERY POINTS 1 & 2.

Drawn by: JKS
Checked by: JKS
Drawing No. BCE/01410/PC/100 /DP2
Revision

Drawing Scale: 1:500

Original Size: A3

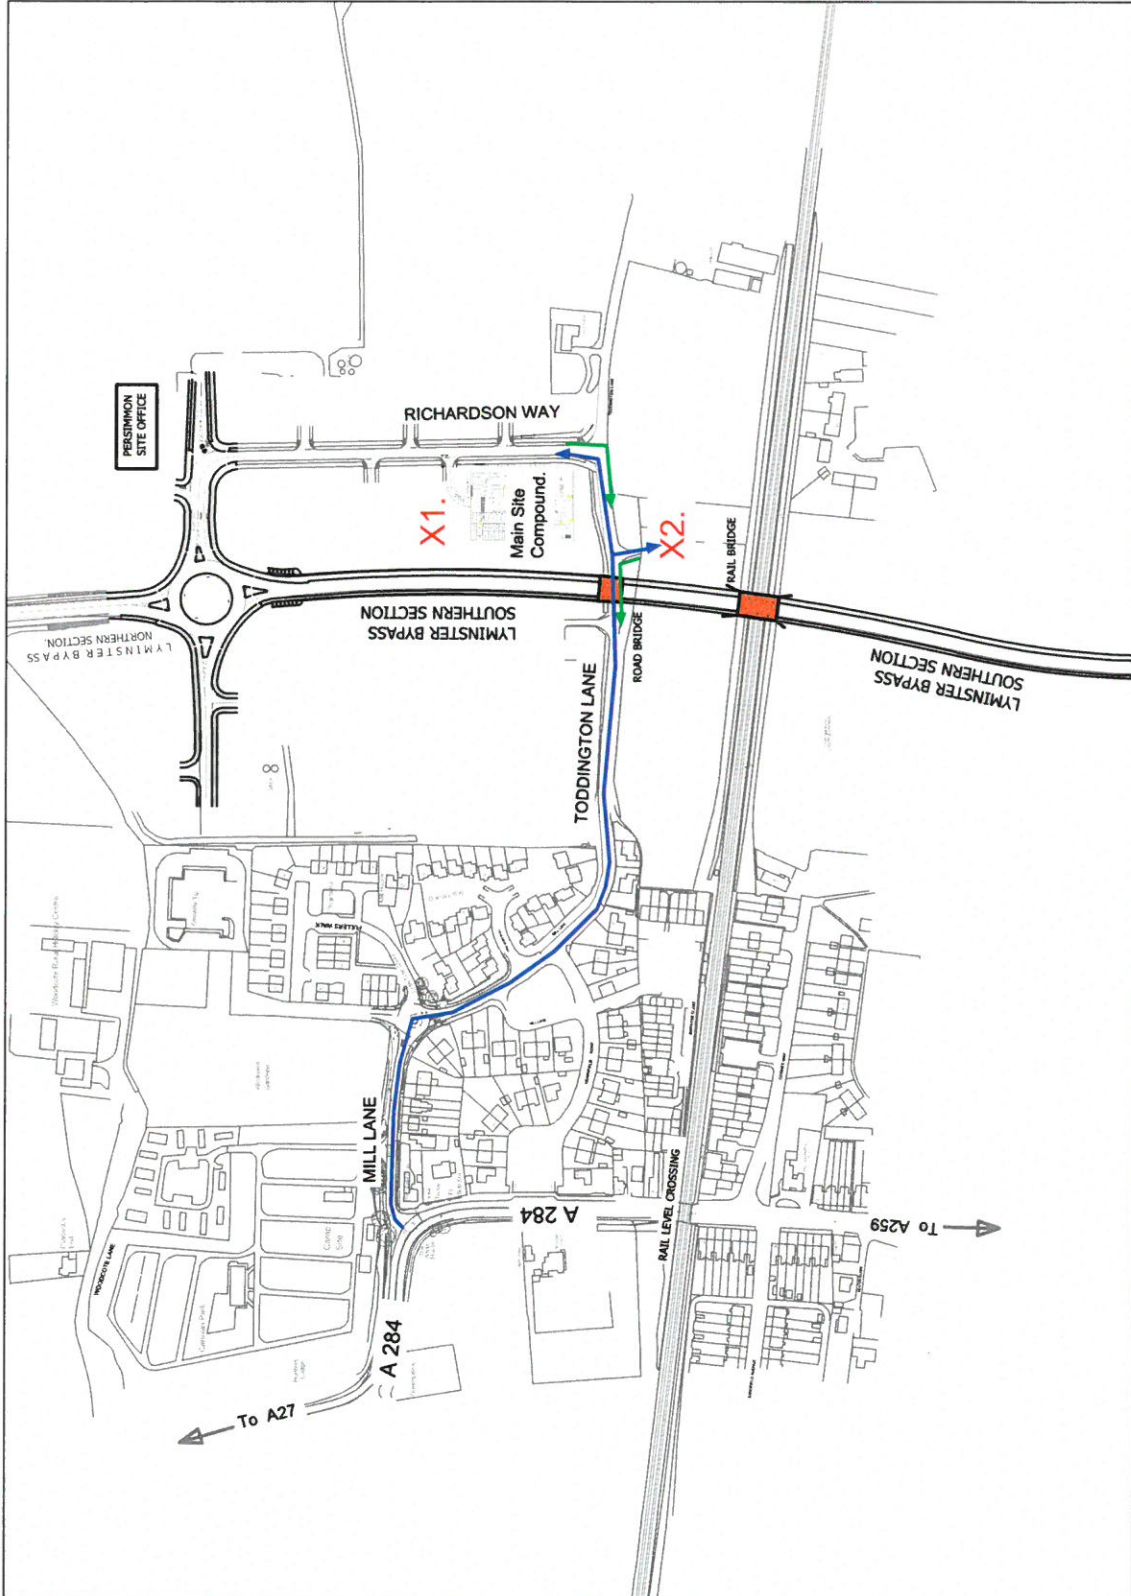

#. NO STACKING OF
DELIVERY VEHICLES
ON
LIVE CARRIAGEWAYS.

**NO STACKING OF
DELIVERY VEHICLES
ON
LIVE CARRIAGEWAYS.**

**ACCESS & EXIT TO
DELIVERY POINT 3.**
via
**WORTHING ROAD
EAST BOUND.**

ACCESS & EXIT TO
DELIVERY POINT 4.
via
WORTHING ROAD A259
WEST BOUND.

KEY.

→ DELIVERY IN.

→ DELIVERY OUT:



SCHOOLS.

Ref	At	Chd	Age-Y	Sex	Description

PERSIMMON HOMES

**BREHENY CIVIL
ENGINEERING**

Job Title: **LYMINSTER SOUTHERN BYPASS &
FITZALAN LINK ROAD**


SITE DELIVERY POINTS.

SHEET 3 of 4.

DELIVERY POINTS 3 & 4.

Submitted by: XXX	Date: XX/XX/XXXX
Drawn by: KCB	Date: 09/12/2019
Checked by: XXX	Date: XX/XX/XXXX
Approved by: XXX	Date: XX/XX/XXXX
Drawing No.	Revision

Drawing Scale: 1:1000

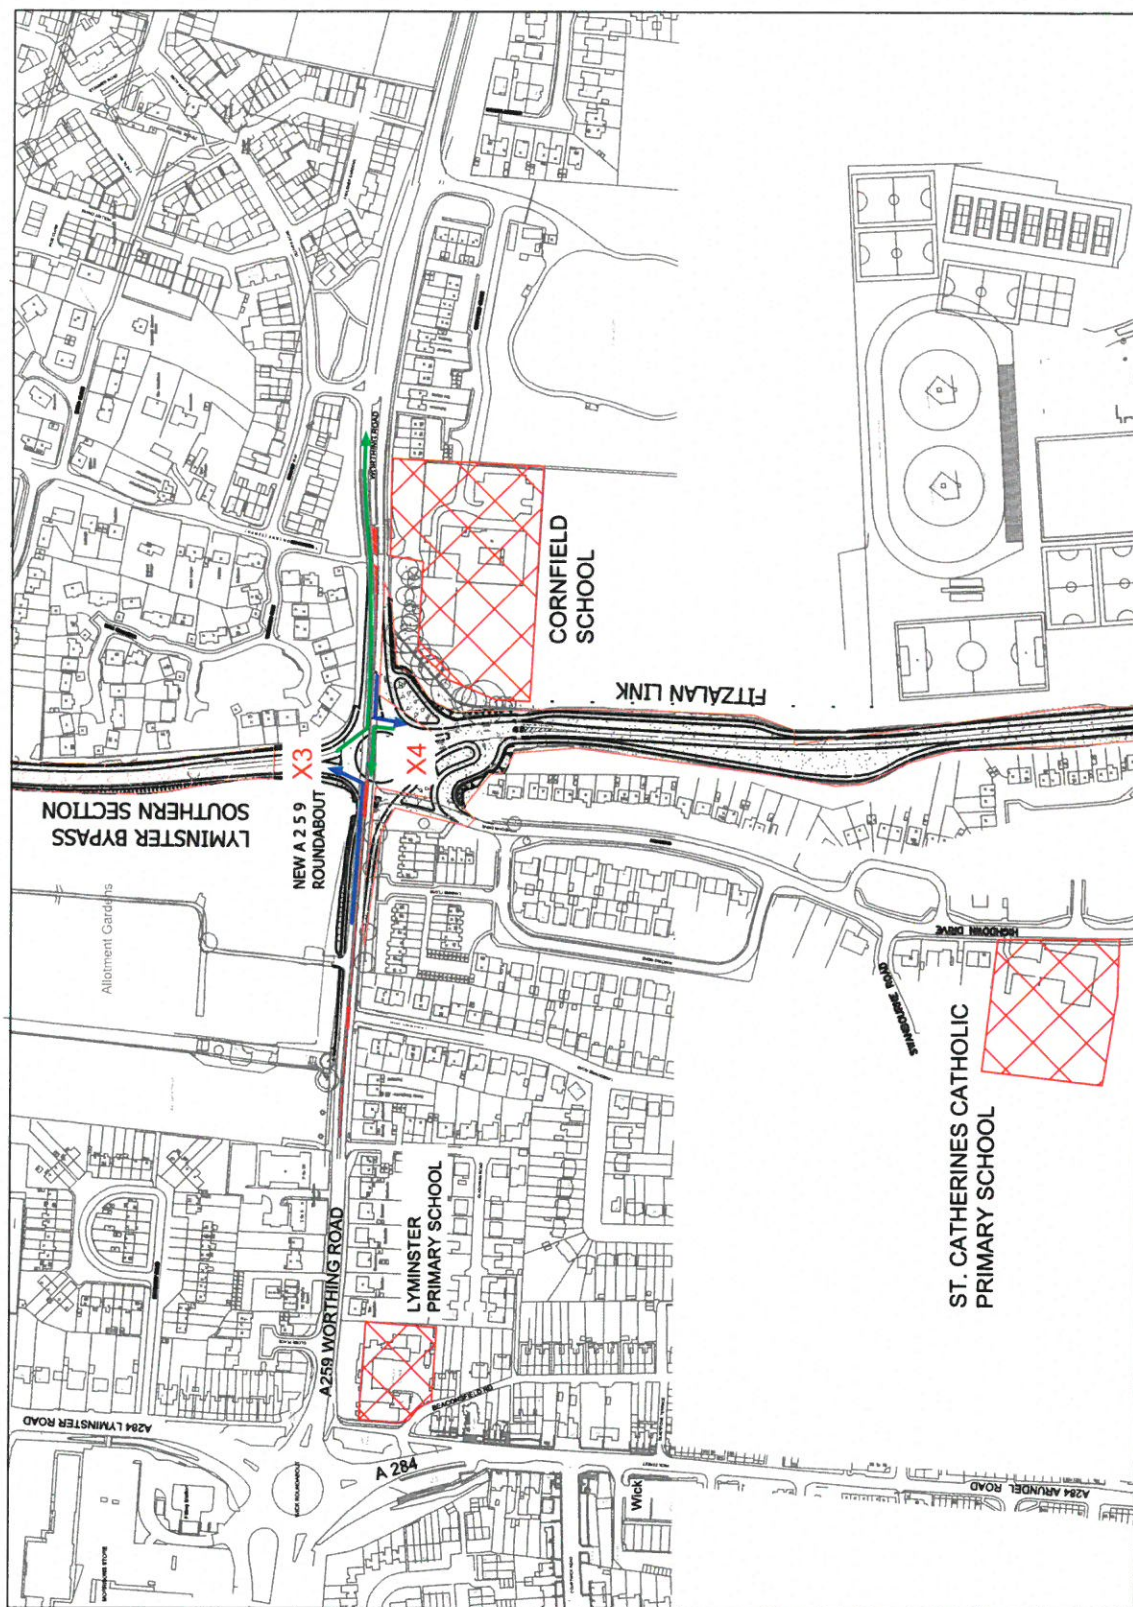

#. NO STACKING OF
DELIVERY VEHICLES
ON
LIVE CARRIAGEWAYS.
ACCESS & EXIT TO
DELIVERY POINT 5.
via
FITZALAN LINK & EAST
STREET ROUNDABOUT

DELIVERY IN.  DELIVERY OUT.  SCHOOLS. 

	By	Class	Approved	Date	Description

**BREHENY CIVIL
ENGINEERING**

BREHENY
A DIVISION OF

MEMBERSHIP IN THE
NATIONAL
ASSOCIATION
OF ENGINEERS

Job Title: **LYMINSTER SOUTHERN BYPASS & FITZALAN LINK ROAD**

SITE DELIVERY POINTS.

SHEET 4 of 4.

DELIVERY POINTS 5.

Designed by: XXX	Date: XX/XX/XXXX
Drawn by: KCB	Date: 09/12/2019
Checked by: XXX	Date: XX/XX/XXXX
Approved by: XXX	Date: XX/XX/XXXX
Issuing No.	Revision

Drawing Scale: 1:1000

