


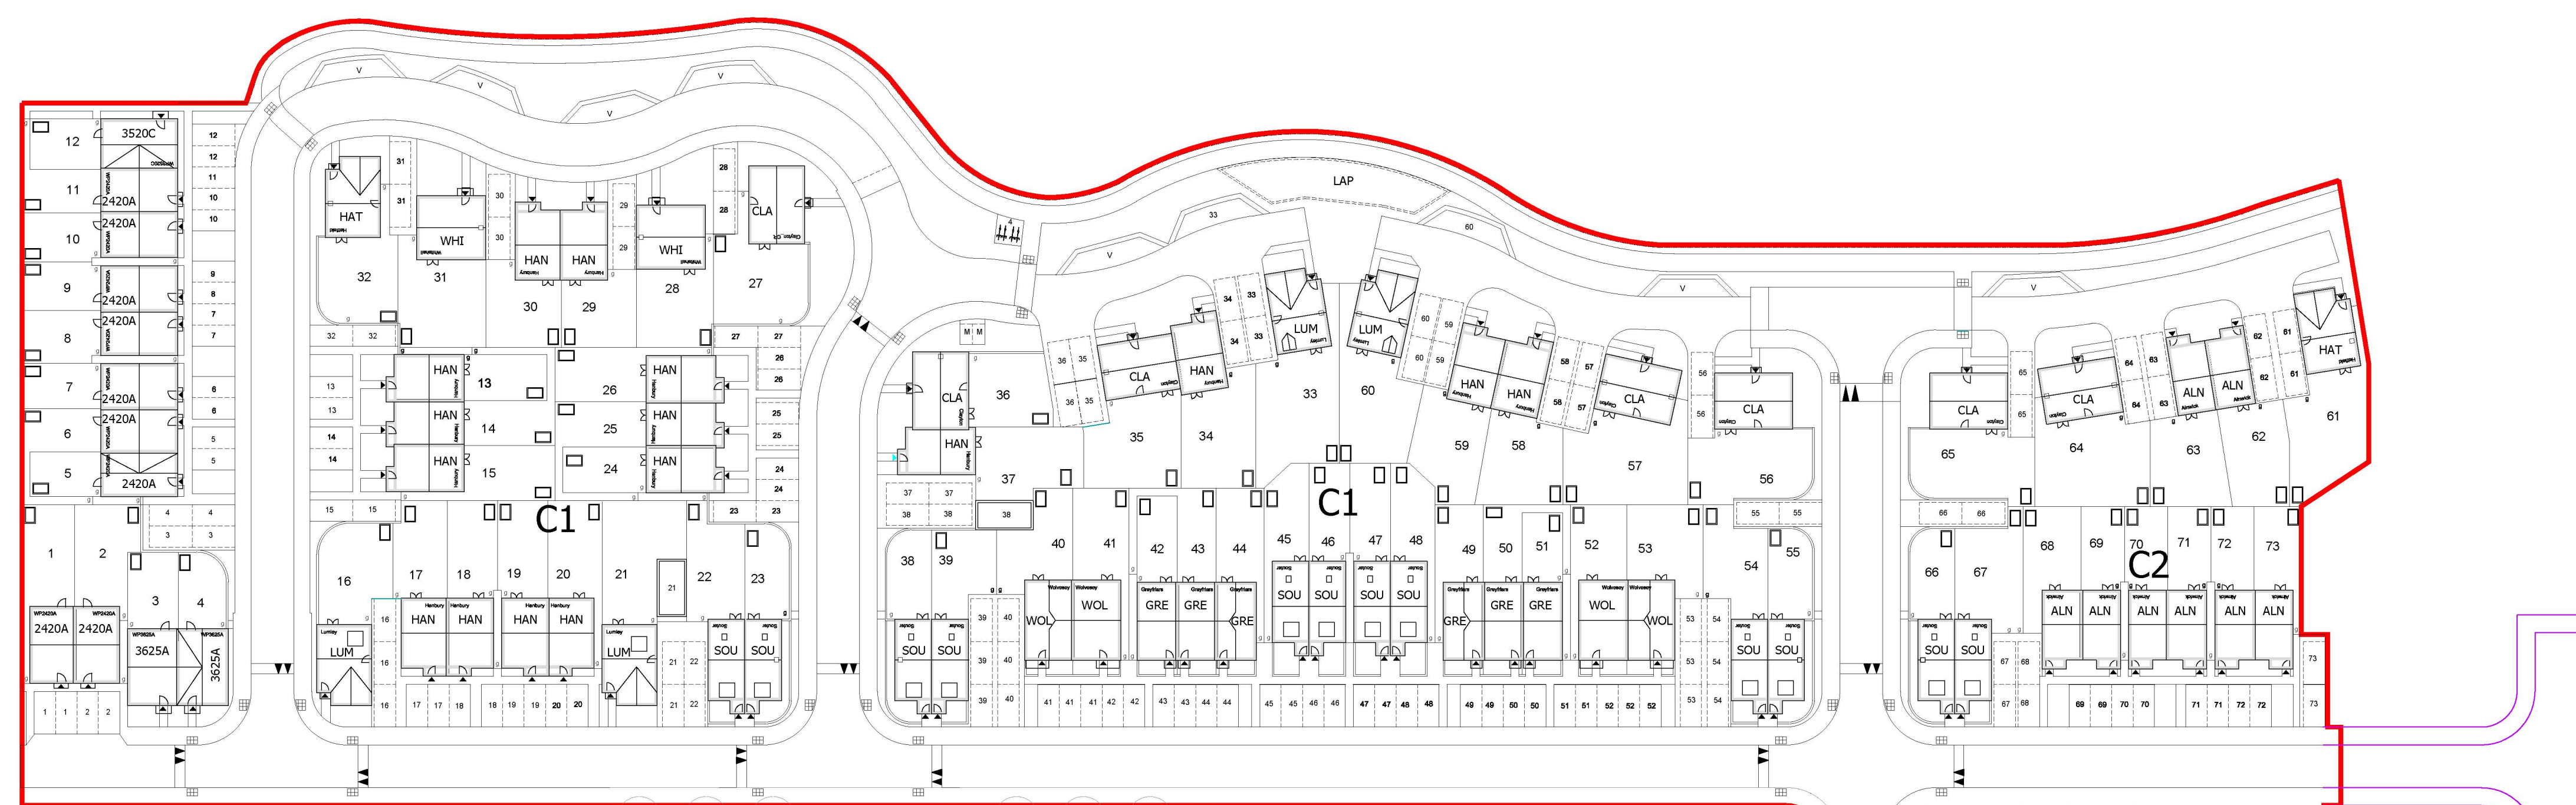

Future development 3/4 st apartment blocks

Bus Stop

Future development 3/4 st apartment blocks

Five Stones Nursery

APPROVED LU/121/17/RES

SCALE 1/500



PERSIMMON
Together, we make a home

Persimmon Homes Thames Valley
Persimmon House, Knoll Road,
Camberley, Surrey GU15 3TQ
Tel: 01276 808080

Drawing Status: SUBMITTED	Drawn: KJ / AT
	Rev: E