
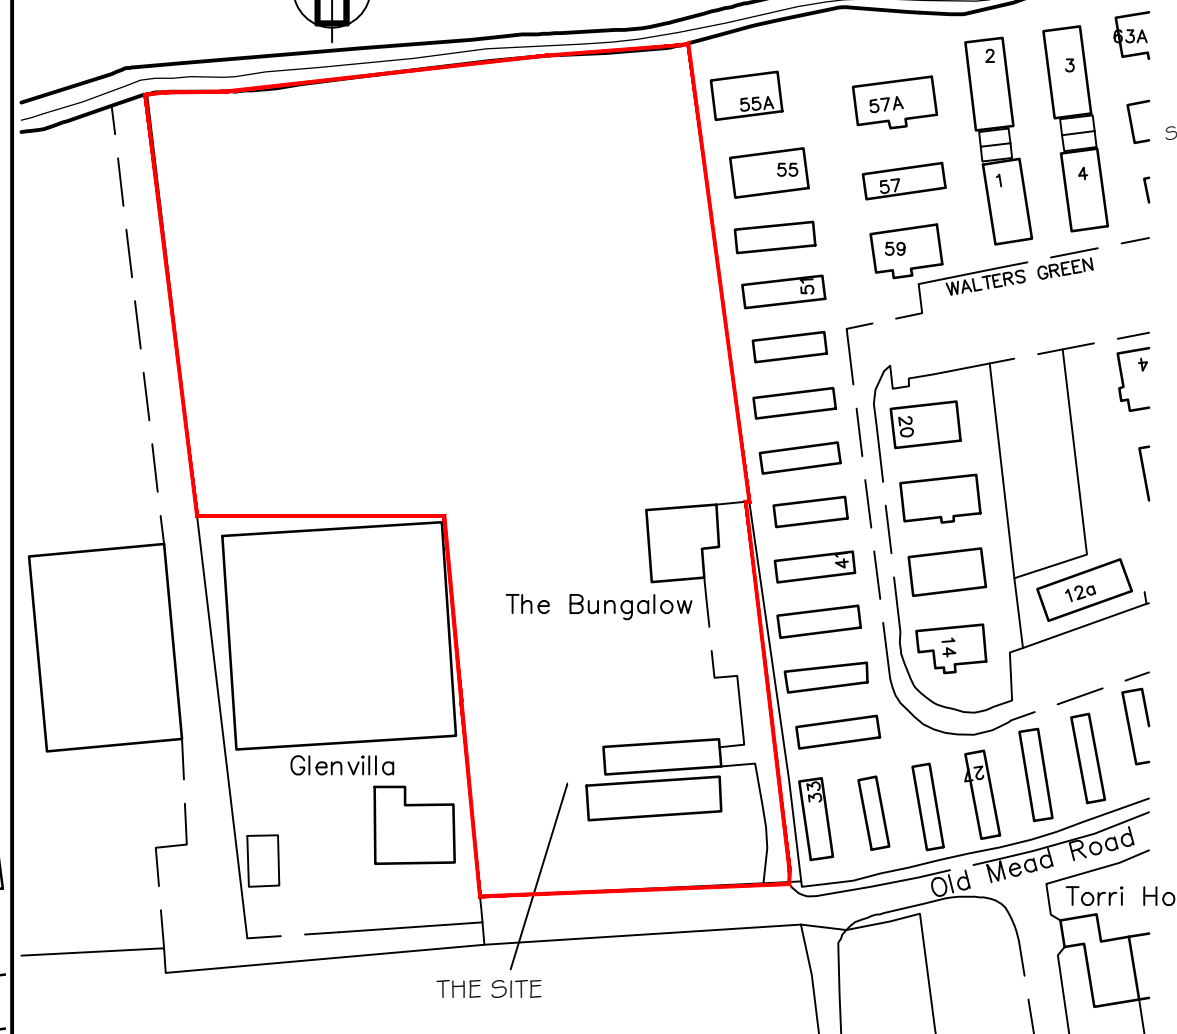
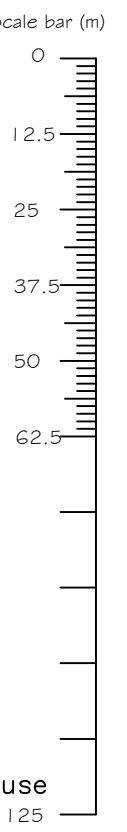


NOTES
WRITTEN DIMENSIONS TO BE TAKEN IN PREFERENCE TO SCALE, AND ARE TO BE CHECKED ON SITE PRIOR TO COMMENCING WORK.
THIS DRAWING IS TO BE READ IN CONJUNCTION WITH ALL OTHER DOCUMENTS RELATING TO THIS PROJECT.
ANY DISCREPANCIES ARE TO BE REFERRED IMMEDIATELY TO THE PROJECT DESIGNER.
THIS DRAWING IS COPYRIGHT, AND SHOULD NOT BE USED OR REPRODUCED WITHOUT PERMISSION.
IT IS THE CONTRACTOR'S RESPONSIBILITY TO ENSURE COMPLIANCE WITH THE BUILDING REGULATIONS

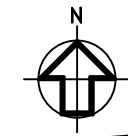

Ordnance Survey (c) Crown Copyright 2021. All rights reserved. Licence number 100022432

SITE LOCATION PLAN 1:1250


A	DIMENSIONS TO BOUNDARYS ADDED	30.10.21
REV	DESCRIPTION	DATE

PROJECT
SOUTHDOWN NURSERY
OLD MEAD ROAD
LYMINSTER
WEST SUSSEX

DRAWING TITLE
PROPOSED OUTBUILDING - SITE
LOCATION PLAN AND BLOCK PLAN

SCALE 1:1250 / 1:500@A3	DRAWN BY FLB	DATE OCT 21
DWG NO 1093/02		REV. A

Unit 3b Woodhorn Business Centre
Woodhorn Lane
Oving Chichester
West Sussex PO20 2BX
Tel 01243 774764
www.sloaneandbrown.co.uk

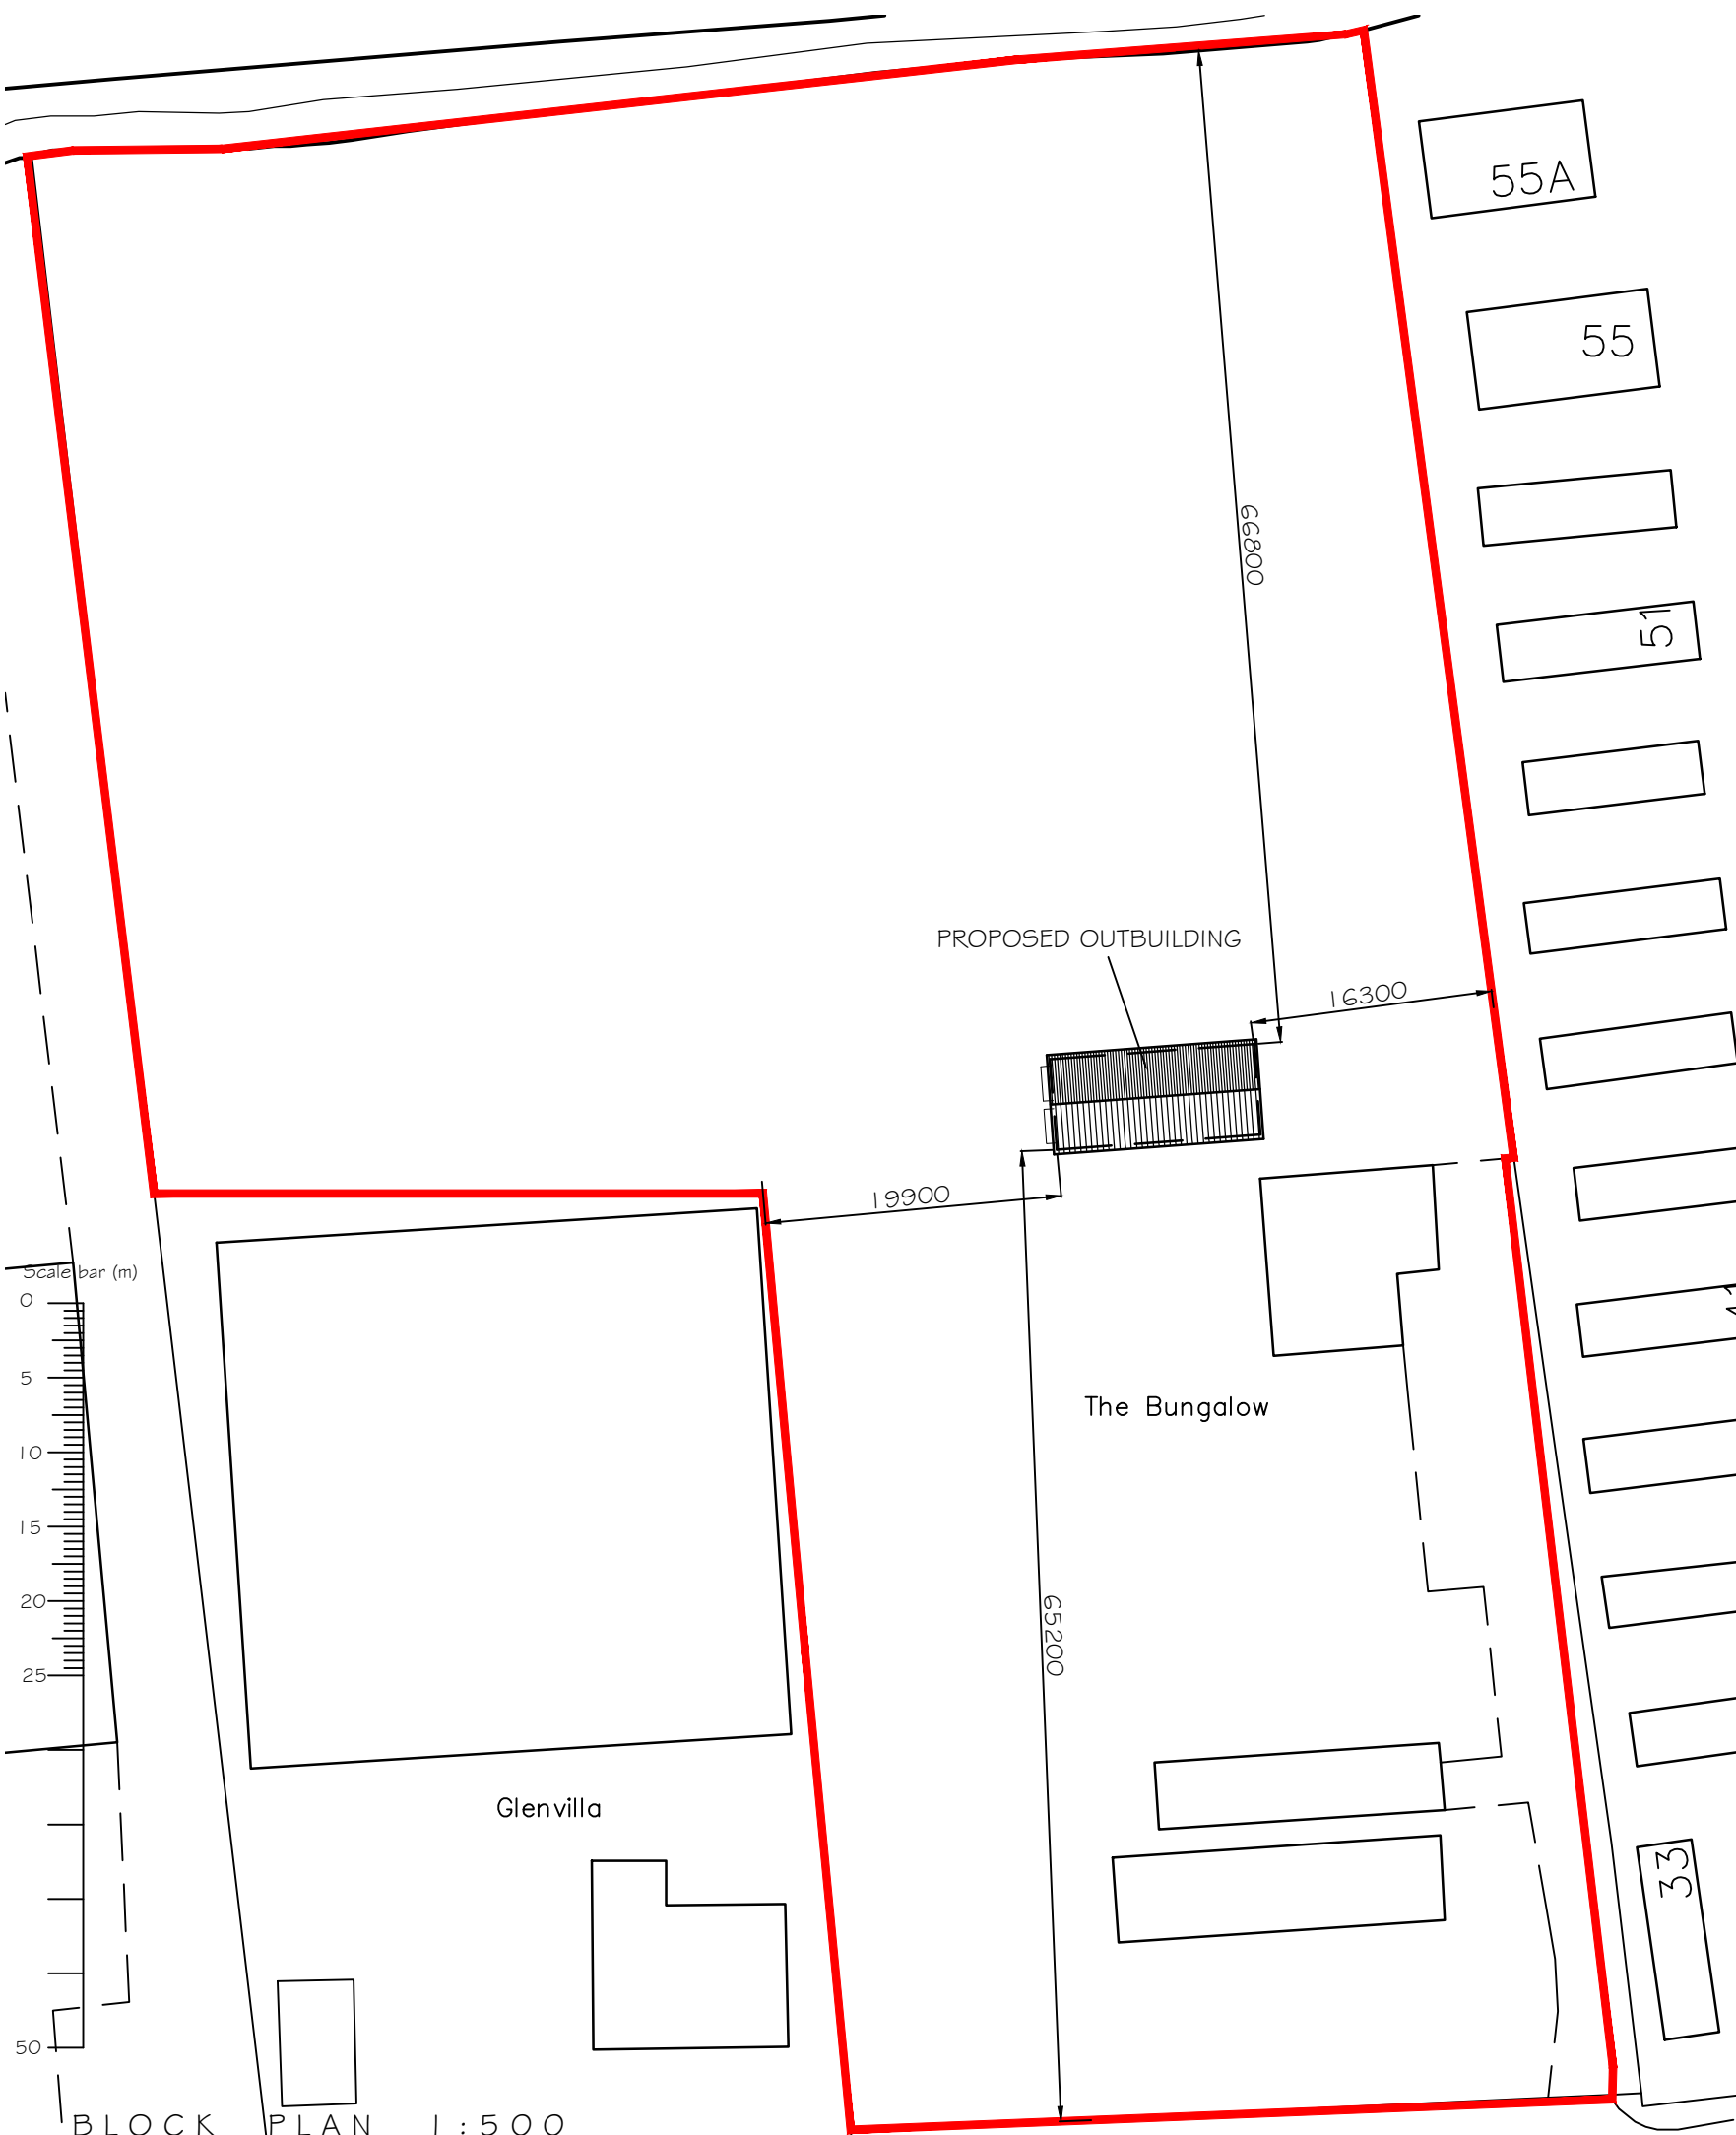

BLOCK PLAN 1:500