


PROPOSED CONSERVATORY
FOR MR & MRS PRIOR
47 SUSSEX STREET
LITTLEHAMPTON
BN17 6JD FEB 2013

OS Mastermap
20 February 2013, ID: BLJT-00209203
www.planningapplicationmaps.co.uk

1:1250 scale print at A4, Centre: 502820 E, 102918 N

©Crown Copyright. Licence no. 100019980

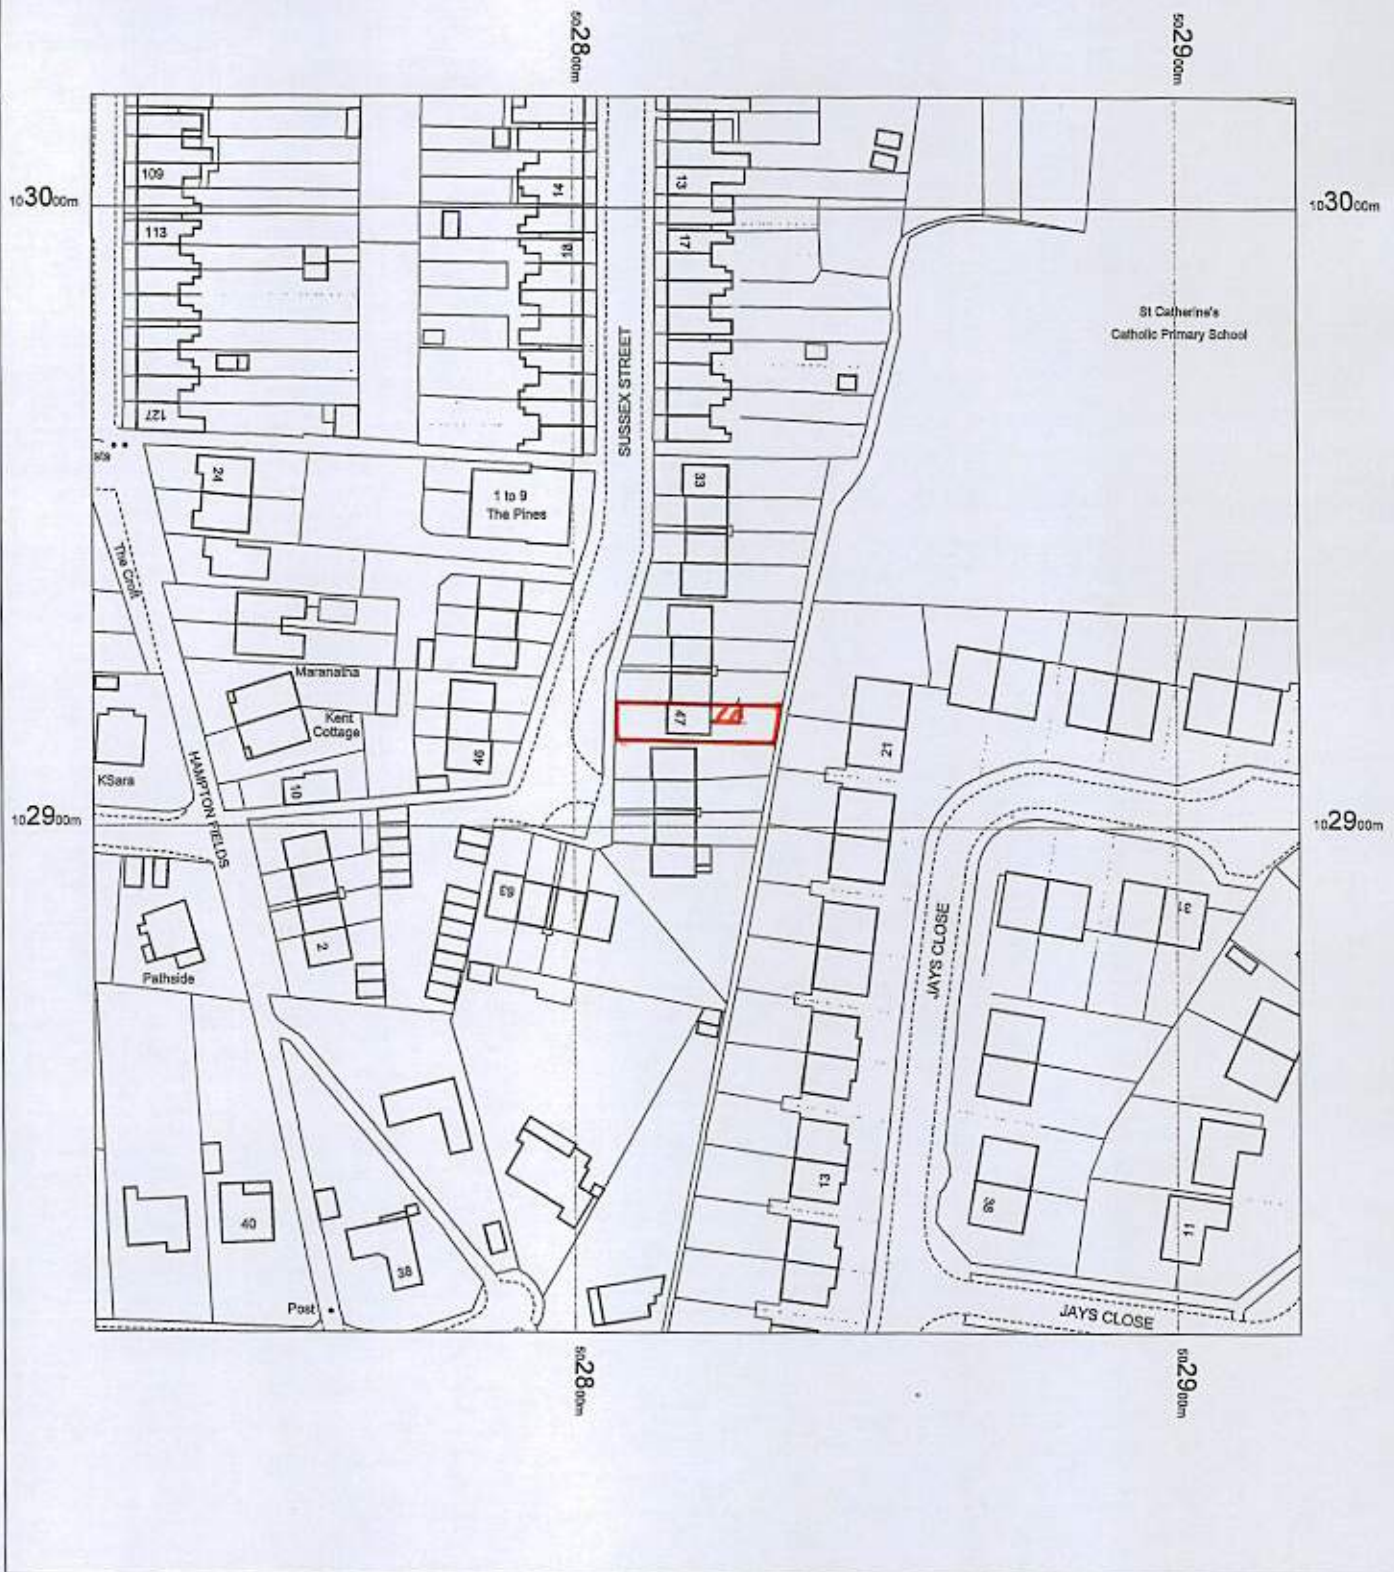

Mapping
sourced from

Ordnance
Survey



bluejet
mapping