


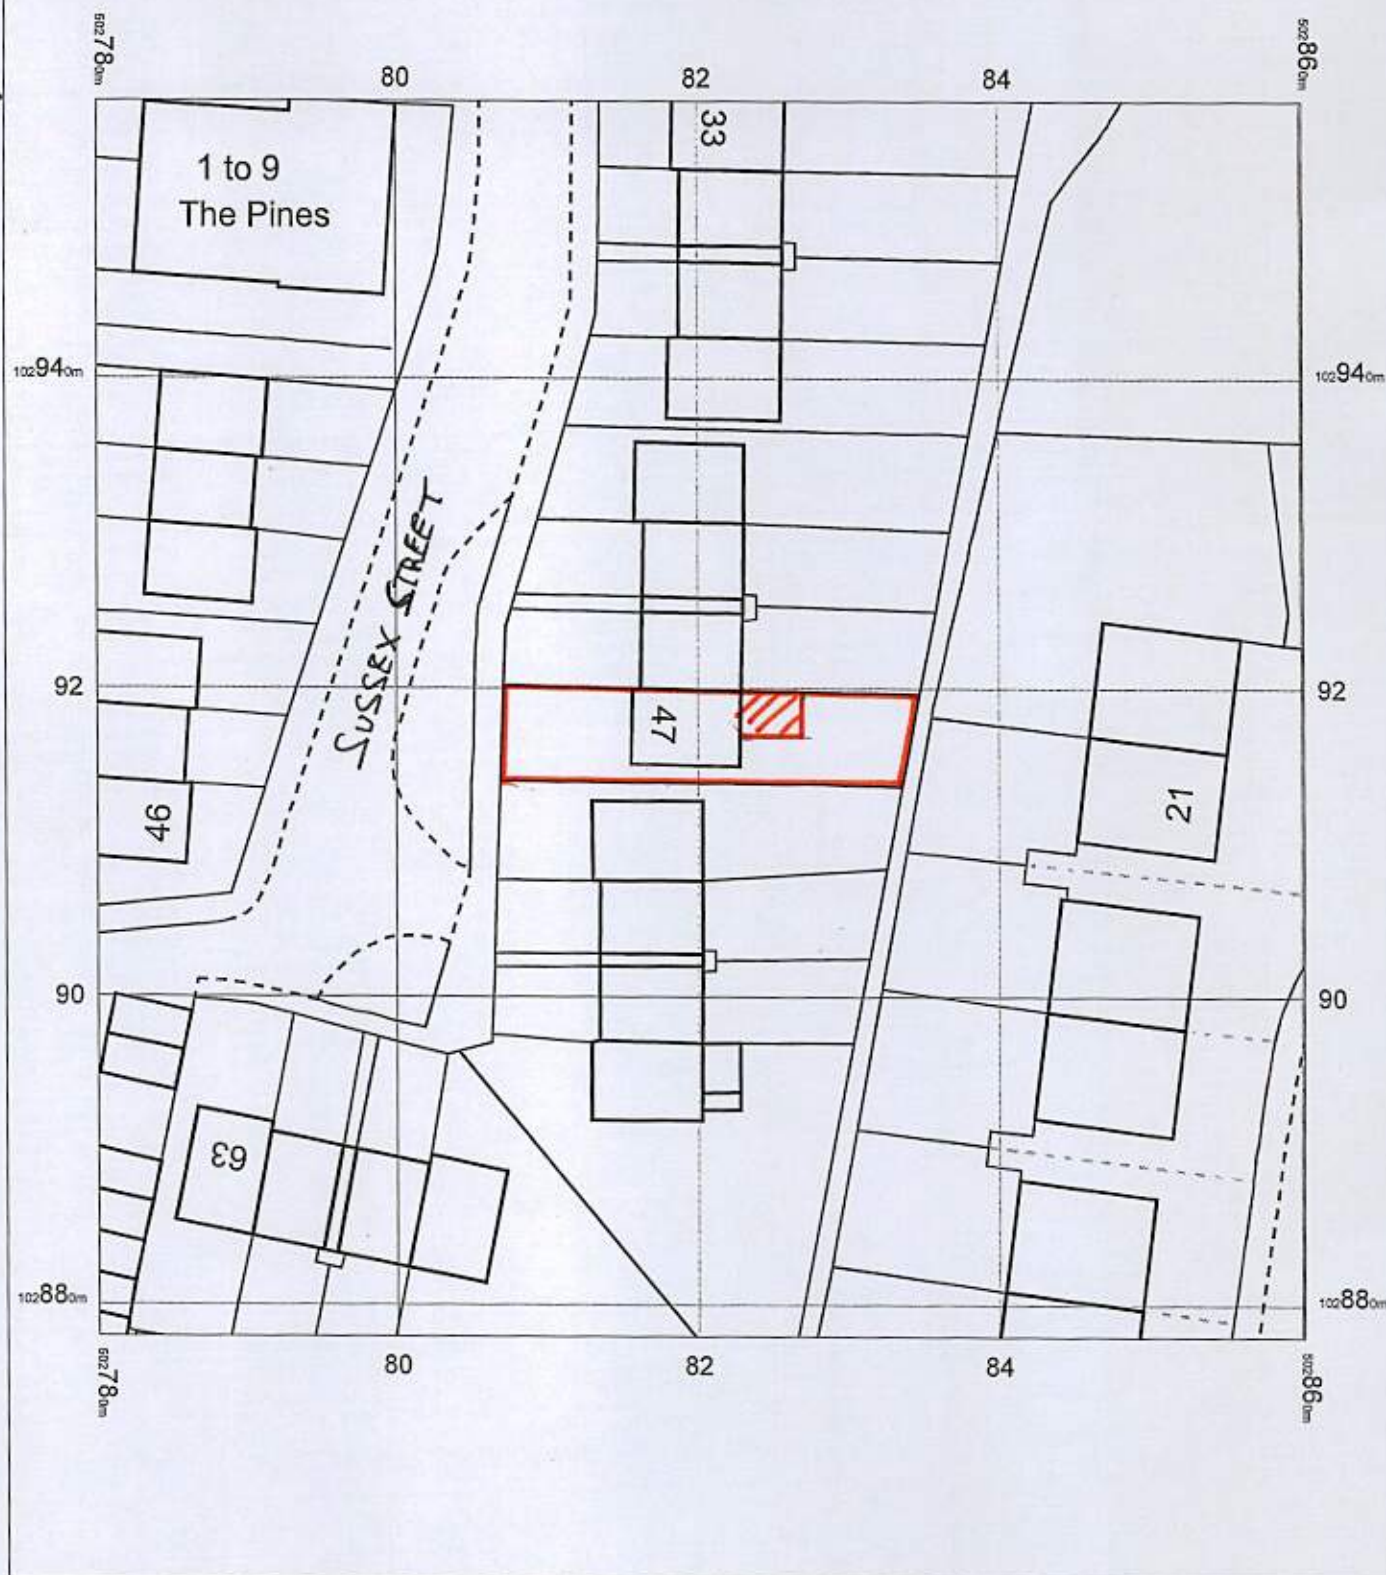

PROPOSED CONSERVATORY FOR MR & MRS PRIDR.
 47 SUSSEX STREET
 LITTLEHAMPTON
 BN17 6JD FEB 2013

OS Mastermap
 20 February 2013, ID: BLJT-00209201
www.planningapplicationmaps.co.uk

1:500 scale print at A4, Centre: 502820 E, 102918 N

©Crown Copyright. Licence no. 100019980

