

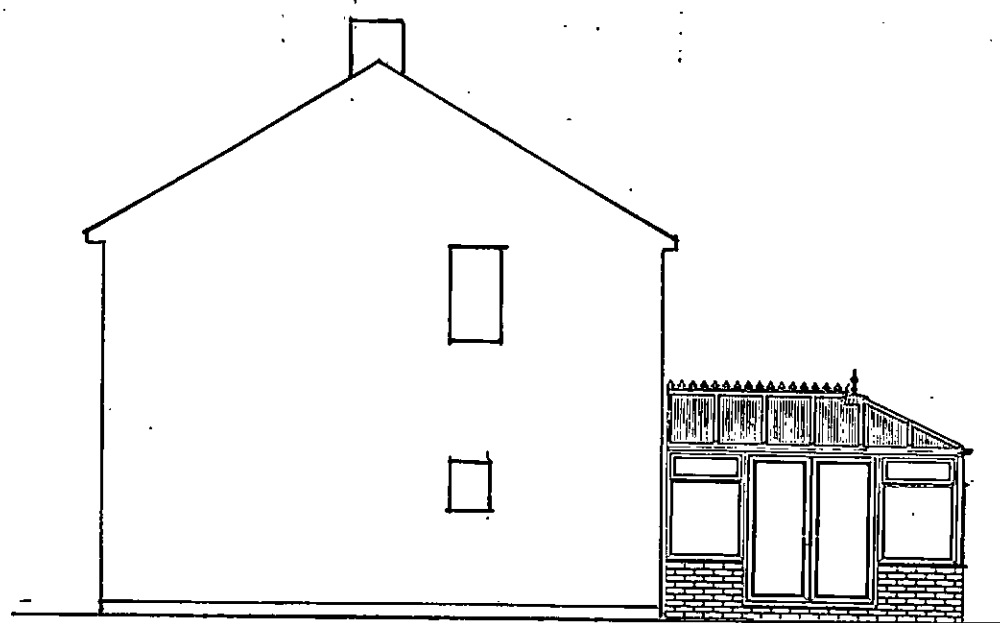


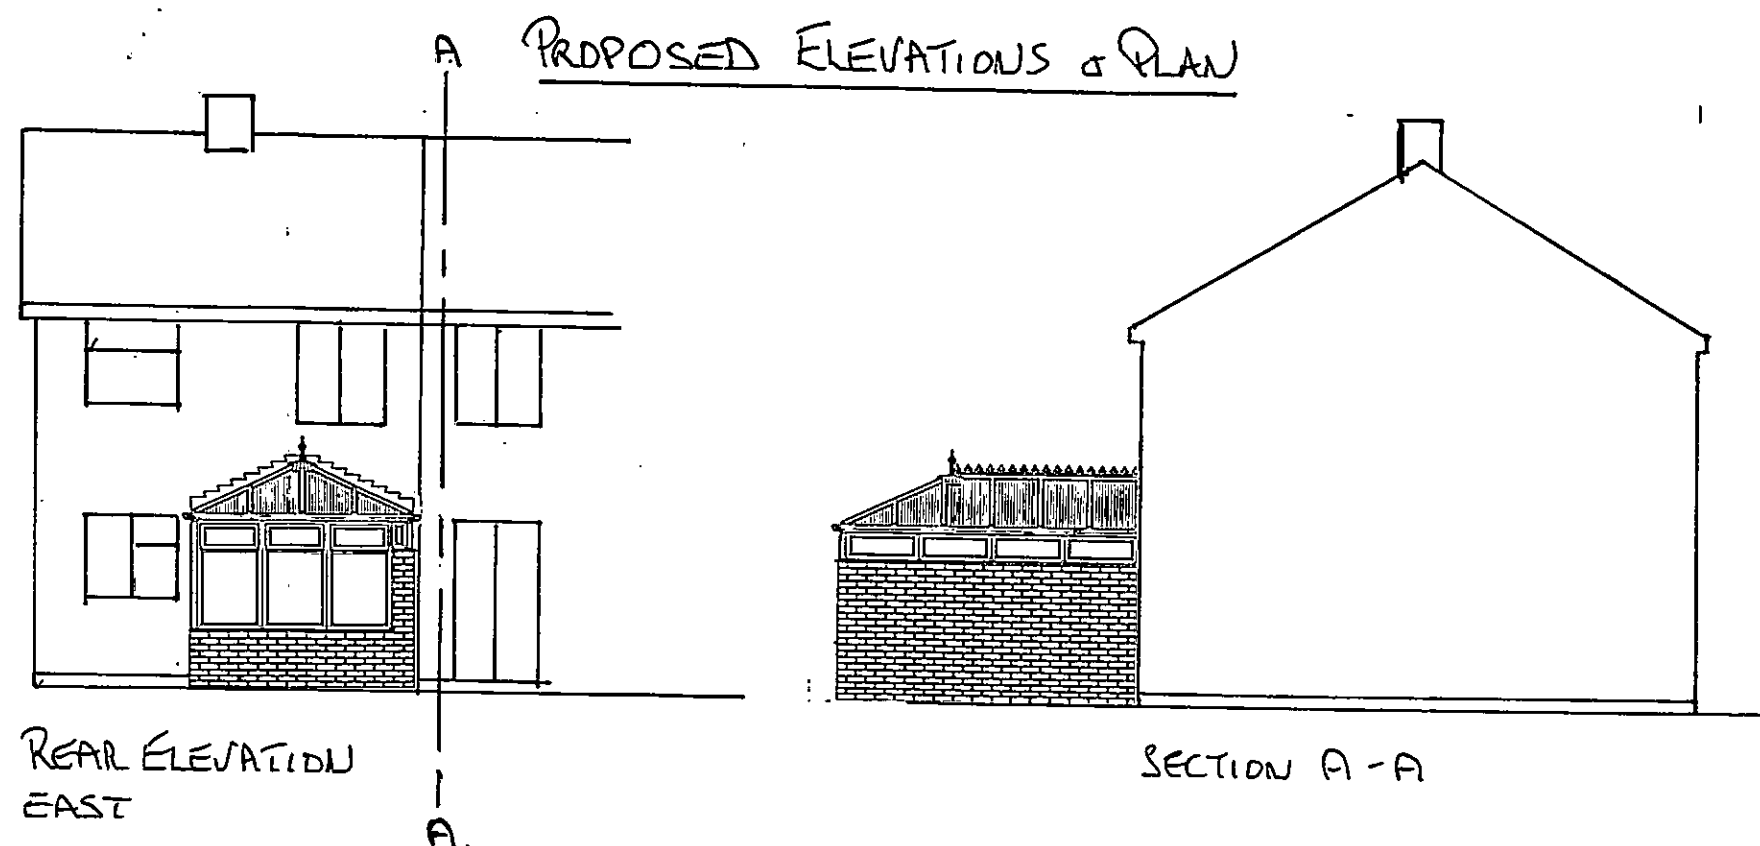


SIDE ELEVATION
SOUTH

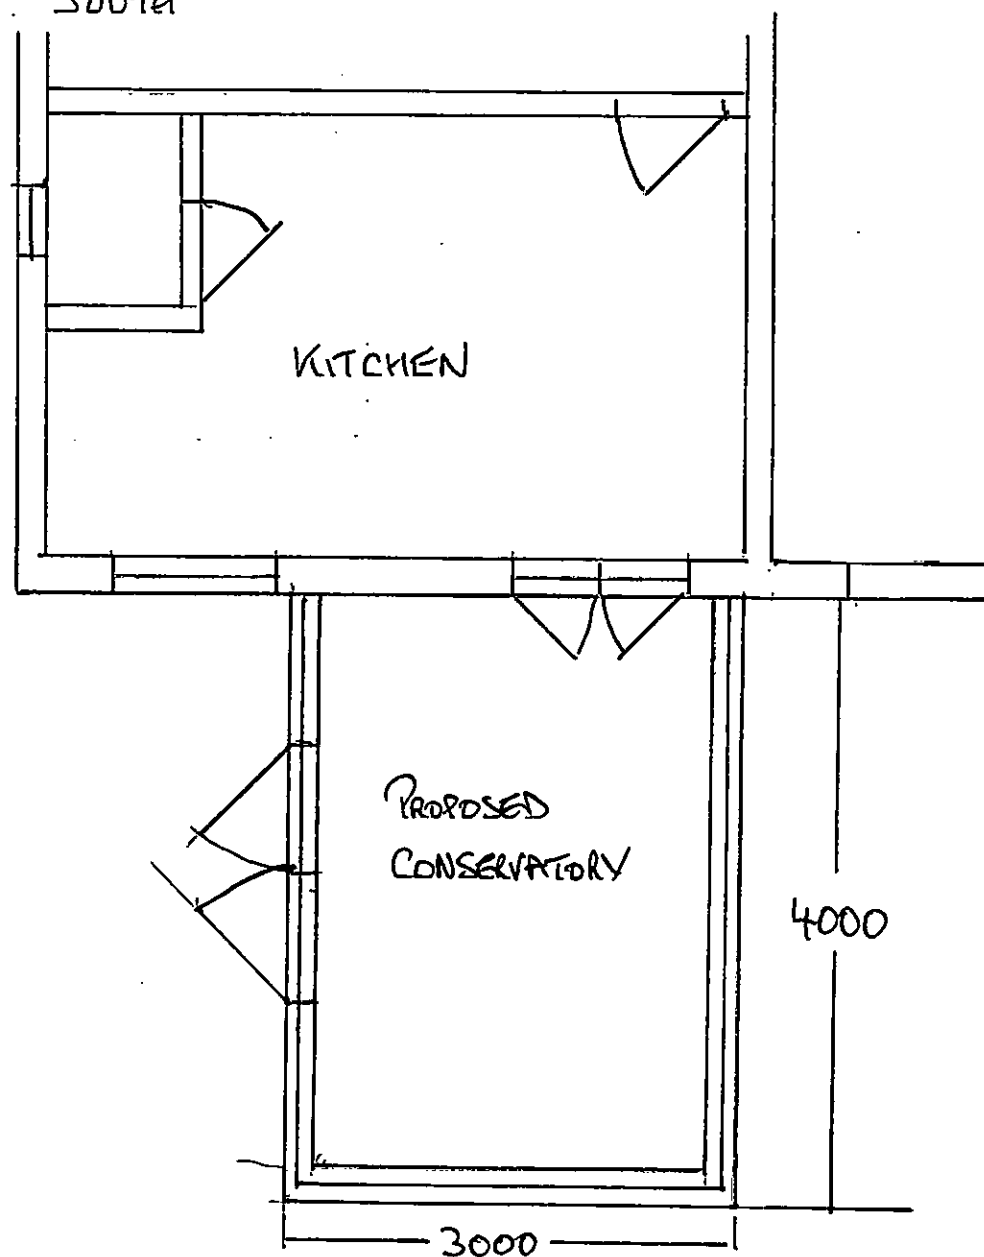


REAR ELEVATION
EAST

SECTION A-A

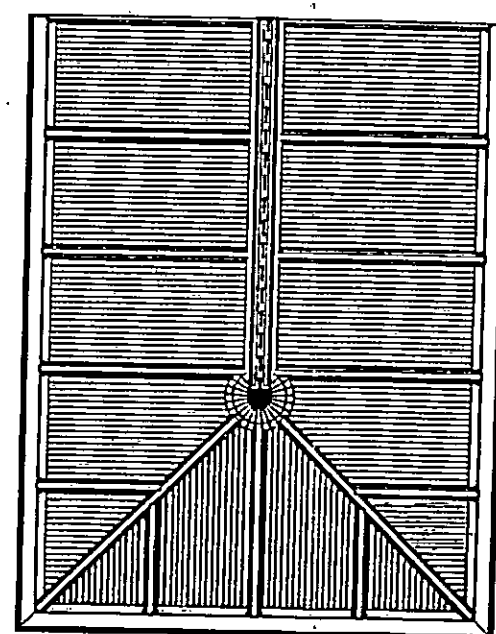


ROOF PLAN.

SCALE ELEVATIONS 1:100

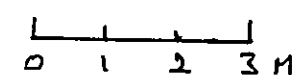

SCALE PLAN

1:50

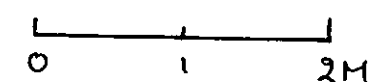

PROPOSED CONSERVATORY
FOR MR & MRS PRIOR
47 SUSSEX STREET
LITTLEHAMPTON
WEST SUSSEX
BN17 6JD

FEB 2013