
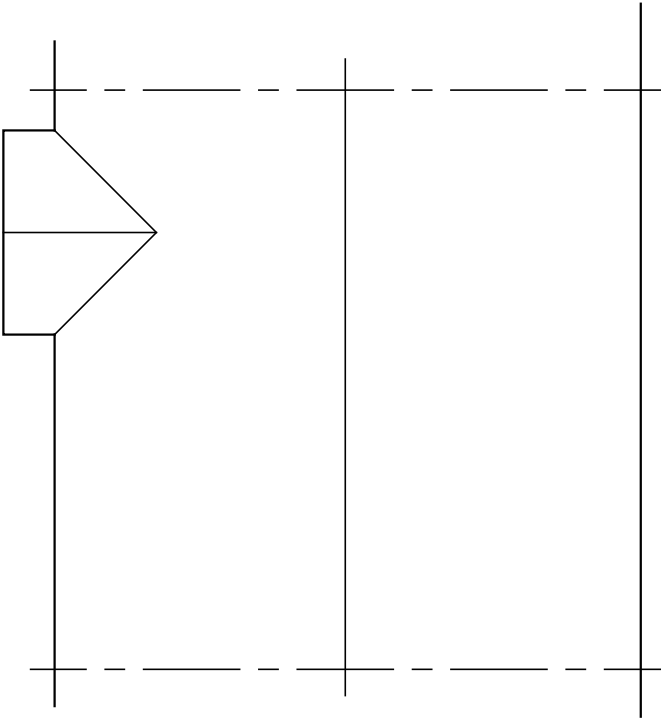
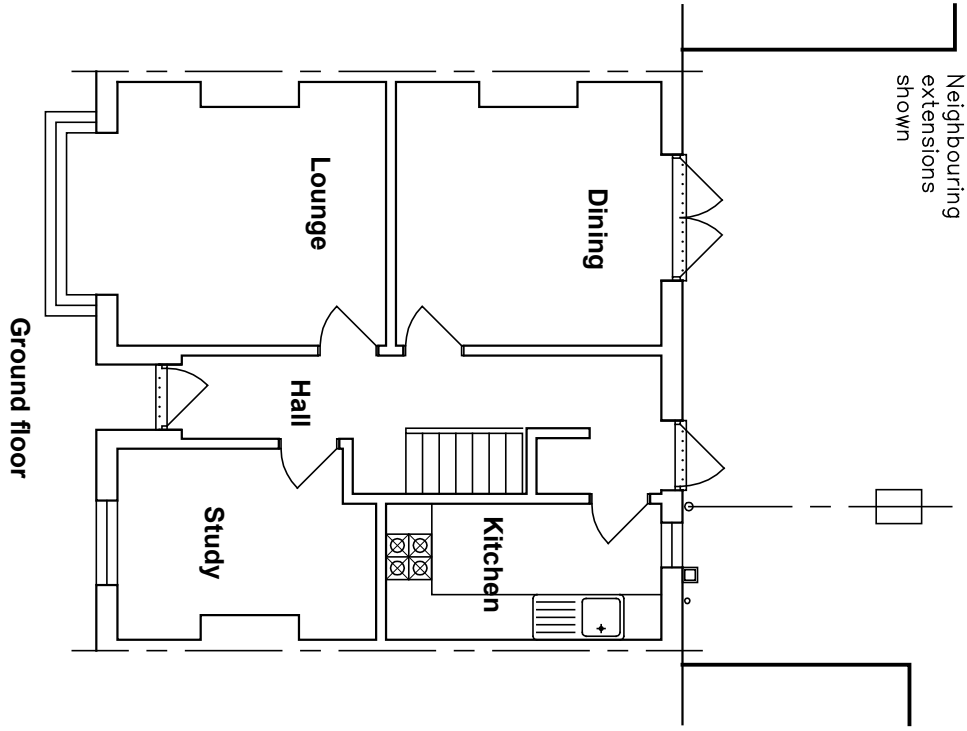
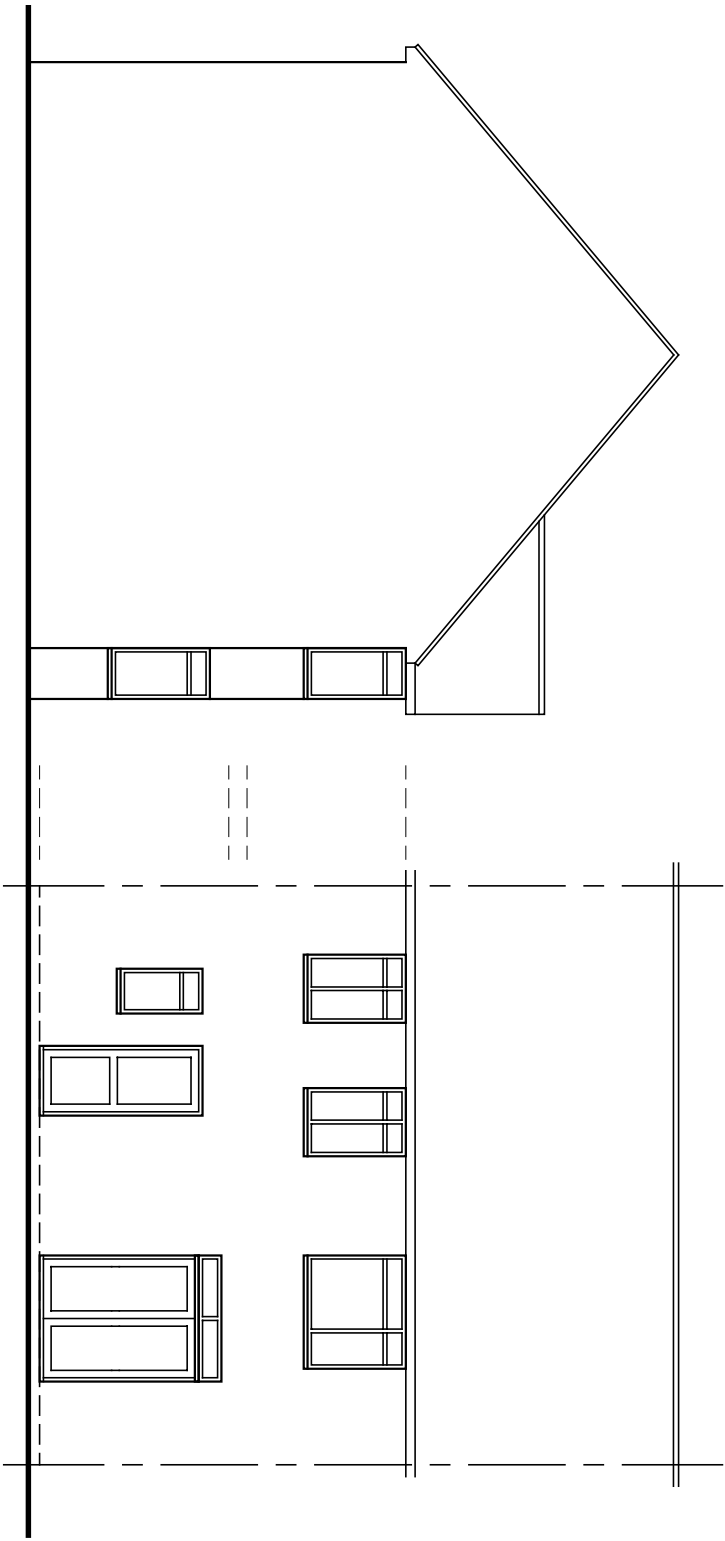


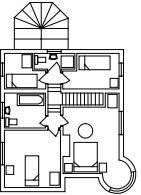

Amendments: –

BRYCESON SHAW ASSOCIATES Surveyors and Designers 2 Wellesley Court, Fitzalan Road, Littlehampton, West Sussex BN17 5JW Tel. 01903 734381 Mobile: 07889 651301 E-mail: brycesonshaw@btinternet.com 			
Project: Proposed extension; 29 Clun Road, Littlehampton BN17 7DZ			
Drawing: Plans and elevations as existing			
For: Mr. & Mrs. R. Harsant			
Drawn:	PKS	Date:	April 2018
Scales:	1:100	No:	2280/01/01
To scale when printed on A3			